

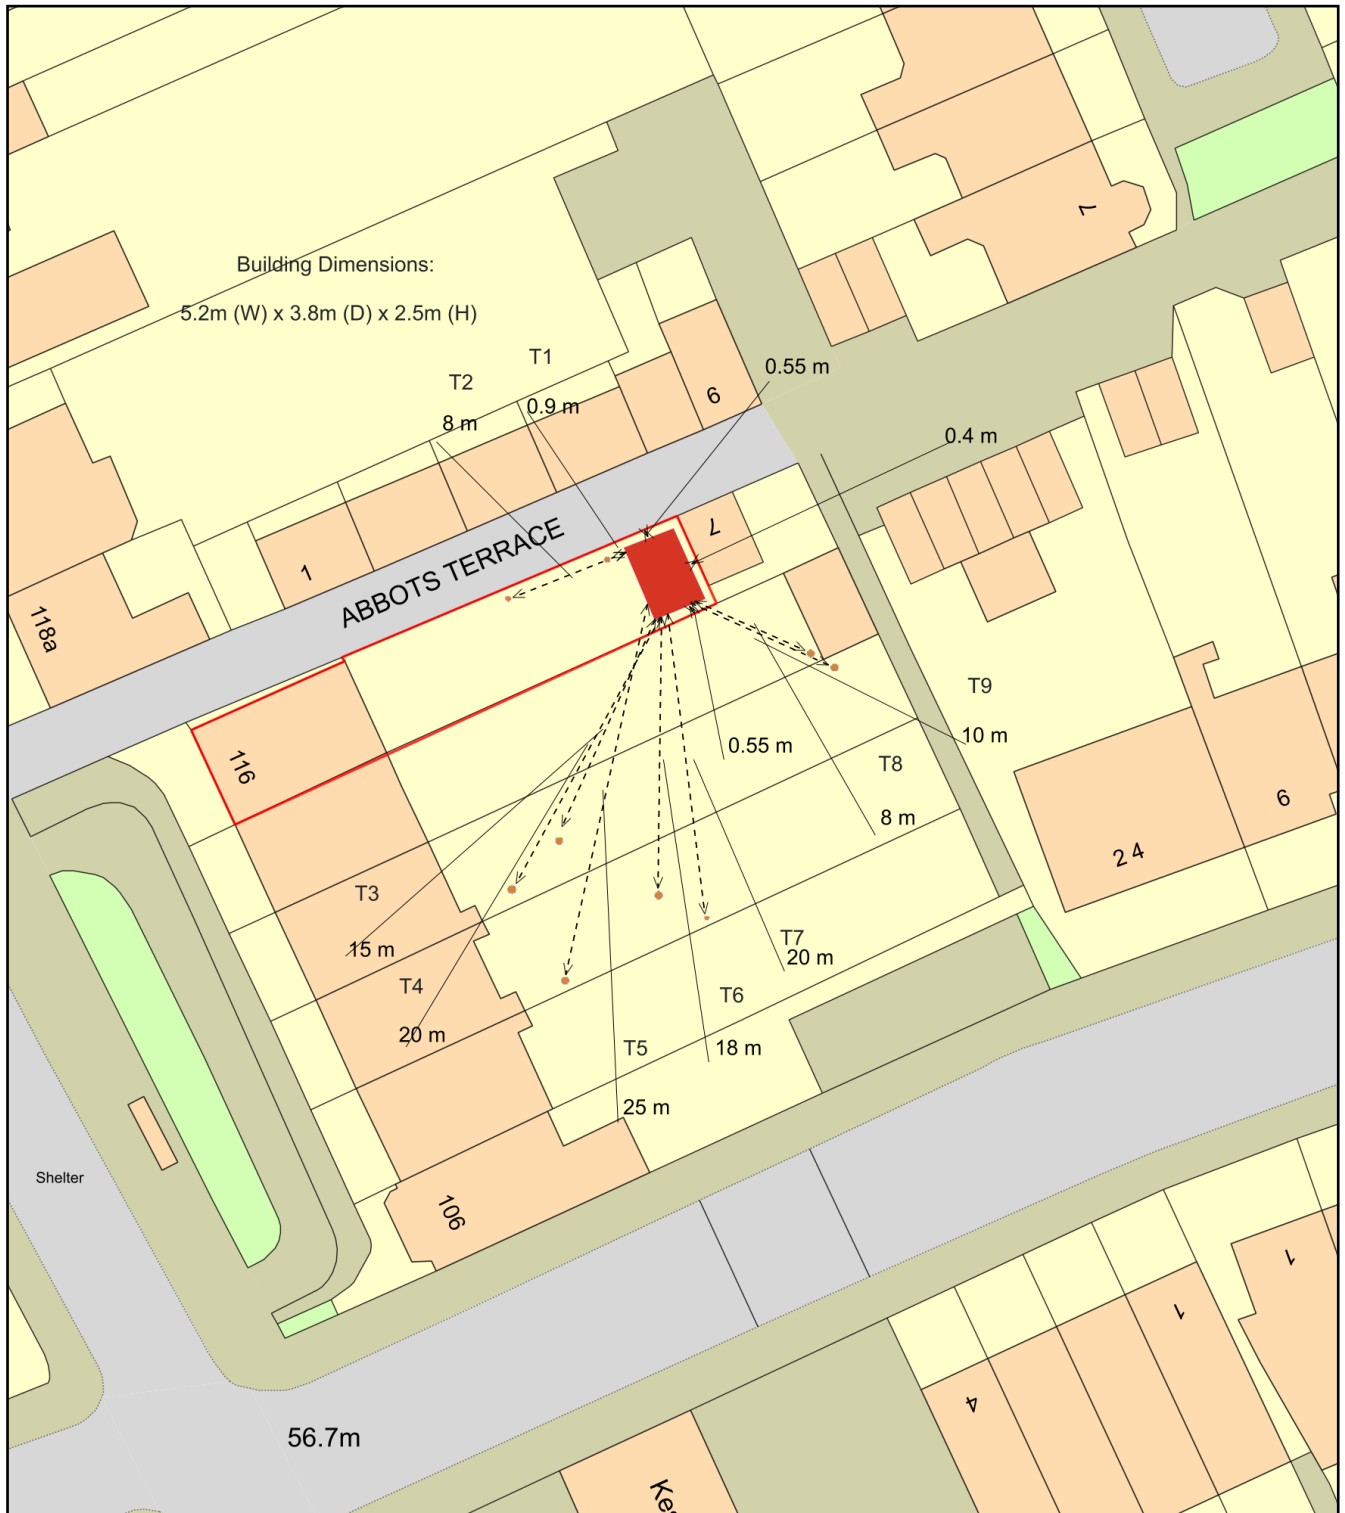


## Block Plan - N8 9DY

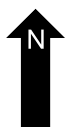

ReQuestaPlan

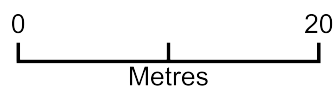

Plan Produced for: Oliver Jeffcott

Date Produced: 08 Sep 2022

Plan Reference Number: TQRQM22251133131558

Scale: 1:500 @ A4