

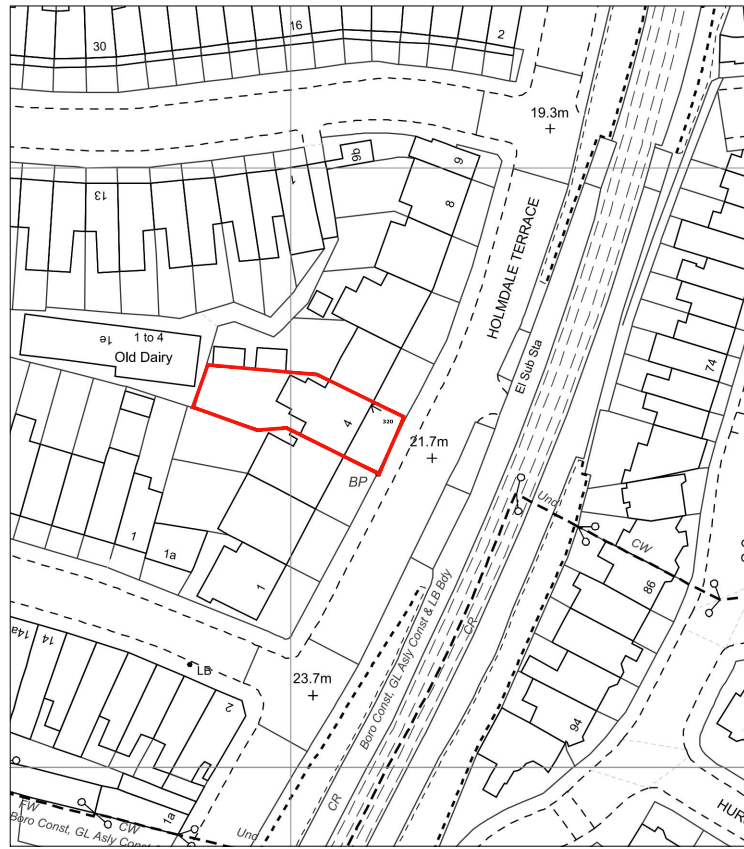


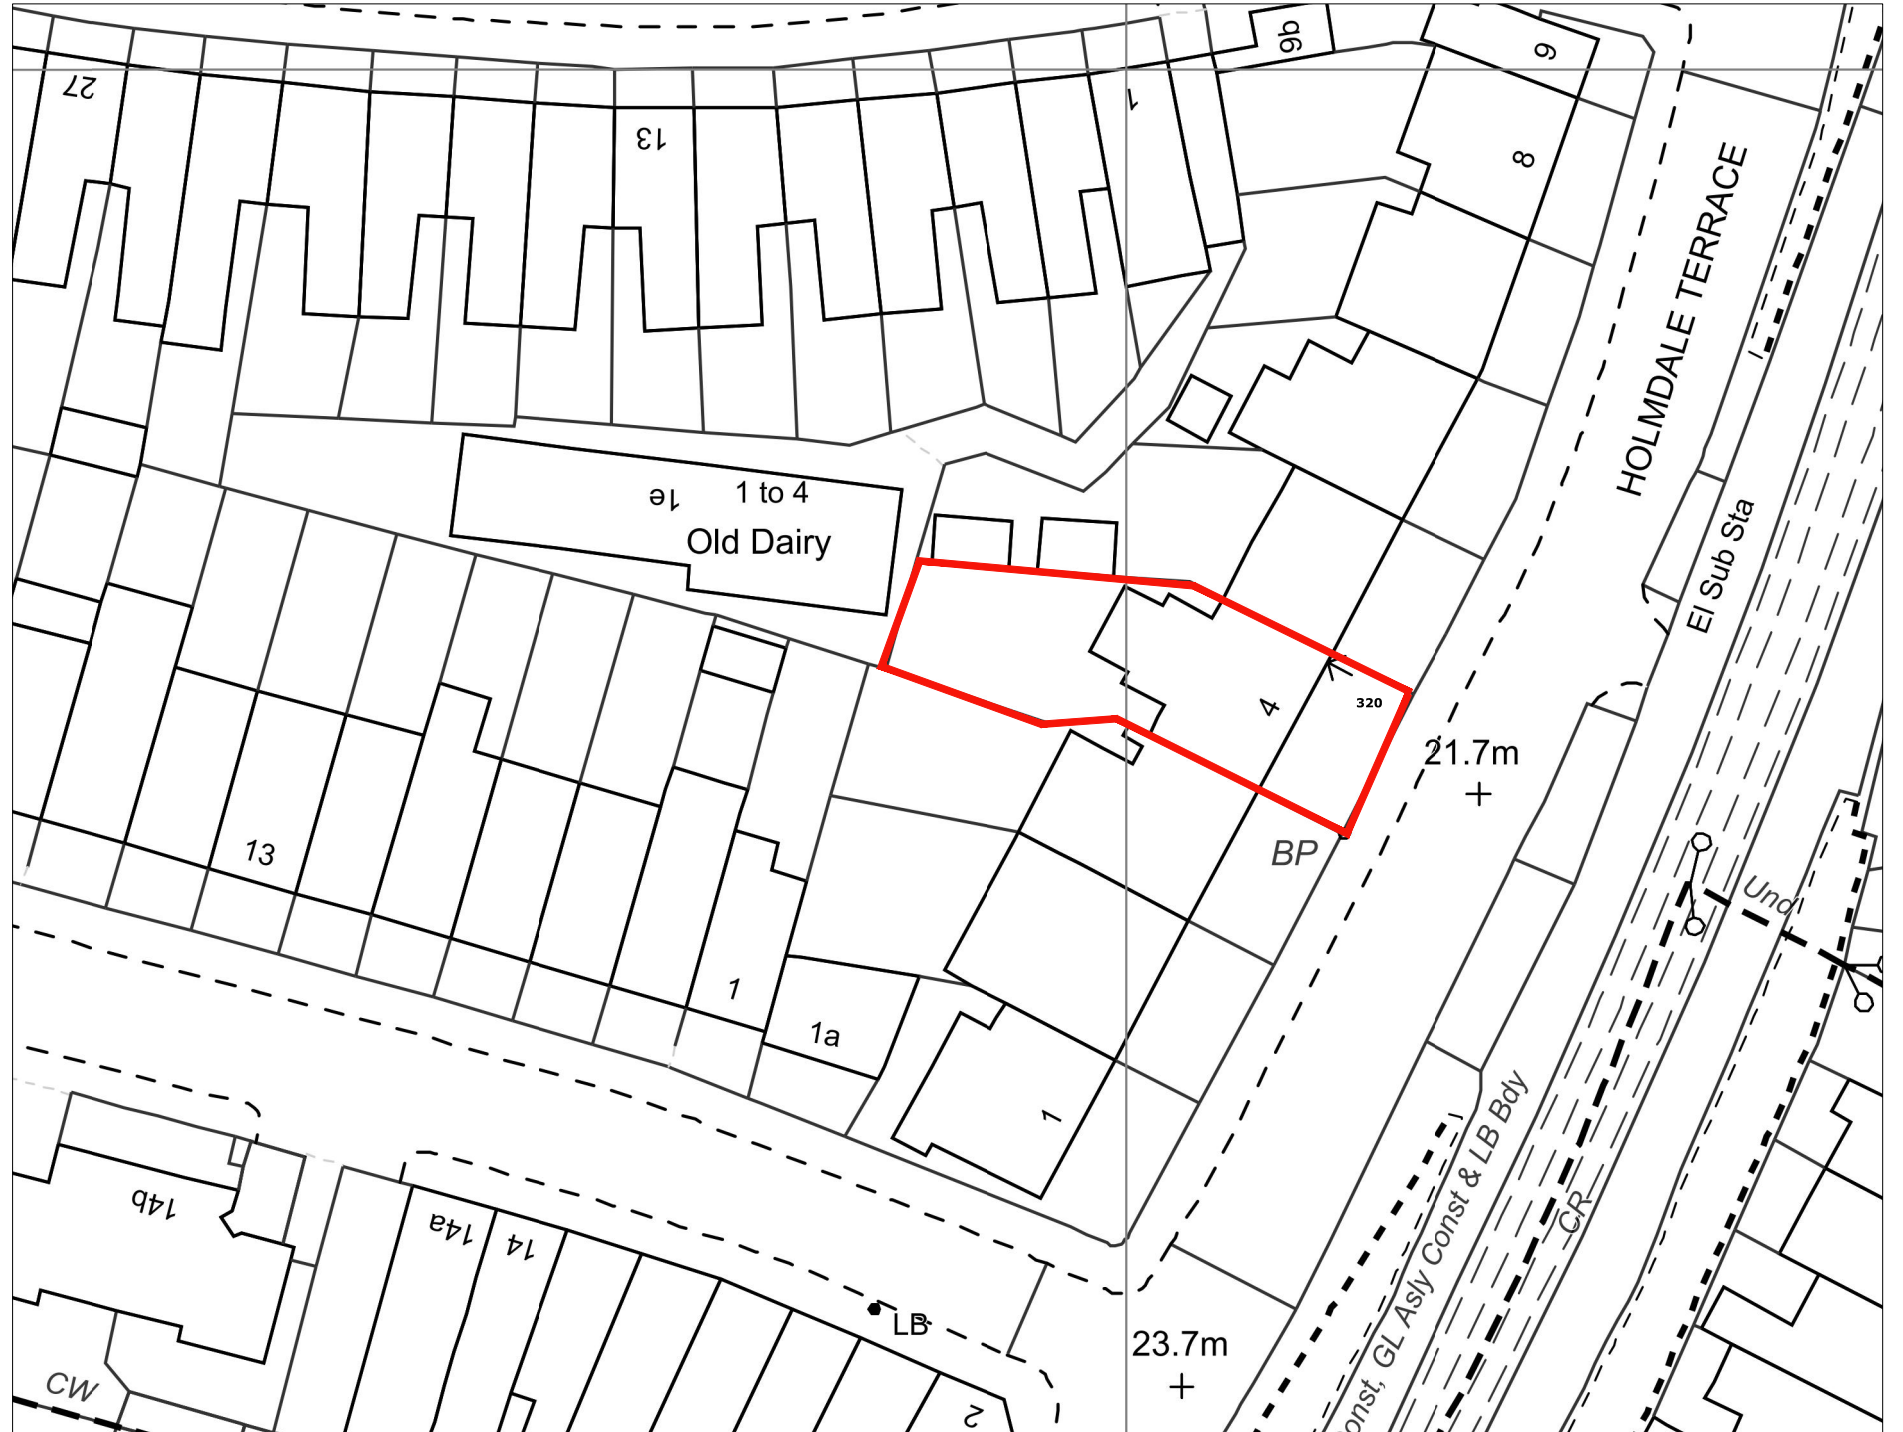

1 Location Plan
Scale Bar 1:1250 12.5 0 12.5 25 50 m
Scale: 1:1250 @ A3

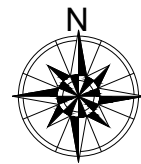

2 Block Plan
Scale Bar 1:500 5 0 5 10 25 m
Scale: 1:500 @ A3

					Client	Sheet Name	Scale	As indicated @ A3
					Wates	Existing Location & Block Plans	 Duncan House 1A Burnhill Road Beckenham Kent BR3 3LA Tel: 020 8658 3538	
P1	Planning	JM	AJ	05.09.2022	Project Name	Project Status Planning		
Rev	Description	By	QA	DD.MM.YY	Wates/Clarion Capital Works			
© This drawing and any design hereon is the copyright of Potter Raper and must not be reproduced without their written consent. All drawings remain the property of Potter Raper. Figured dimension only to be taken from this drawing. All dimensions to be checked on site. Please inform Potter Raper immediately of any discrepancies before work proceeds.					Project Location			
					4 Holmdale Terrace, Haringey, London, N15 6PP	Drawing Nr. BE091-PR-HT-ZZ-DR-B-PL001		