




1

Location Plan

Scale: 1:1250

1:1250

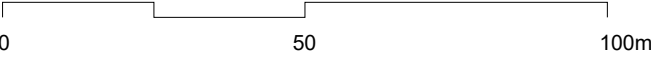

This drawing is not to be scaled.
Architect to be advised of discrepancies.

HUGH TUFFLEY
architects

1 Lancaster Lodge, 27 Upper Park Road
London NW3 2UW
T +44 (0)20 31954048
E mail@hughtuffley.com

TITLE
LOCATION PLAN

PROJECT
**21 Southwood Lawn Road, N6 5SD
London**

CLIENT
Mr. & Mrs. Ginnings

DATE
Sep 2022

STATUS
Planning

SHEET SIZE
A3

SCALE
1:1250

DRAWING No
1227-P-000

REVISION No