


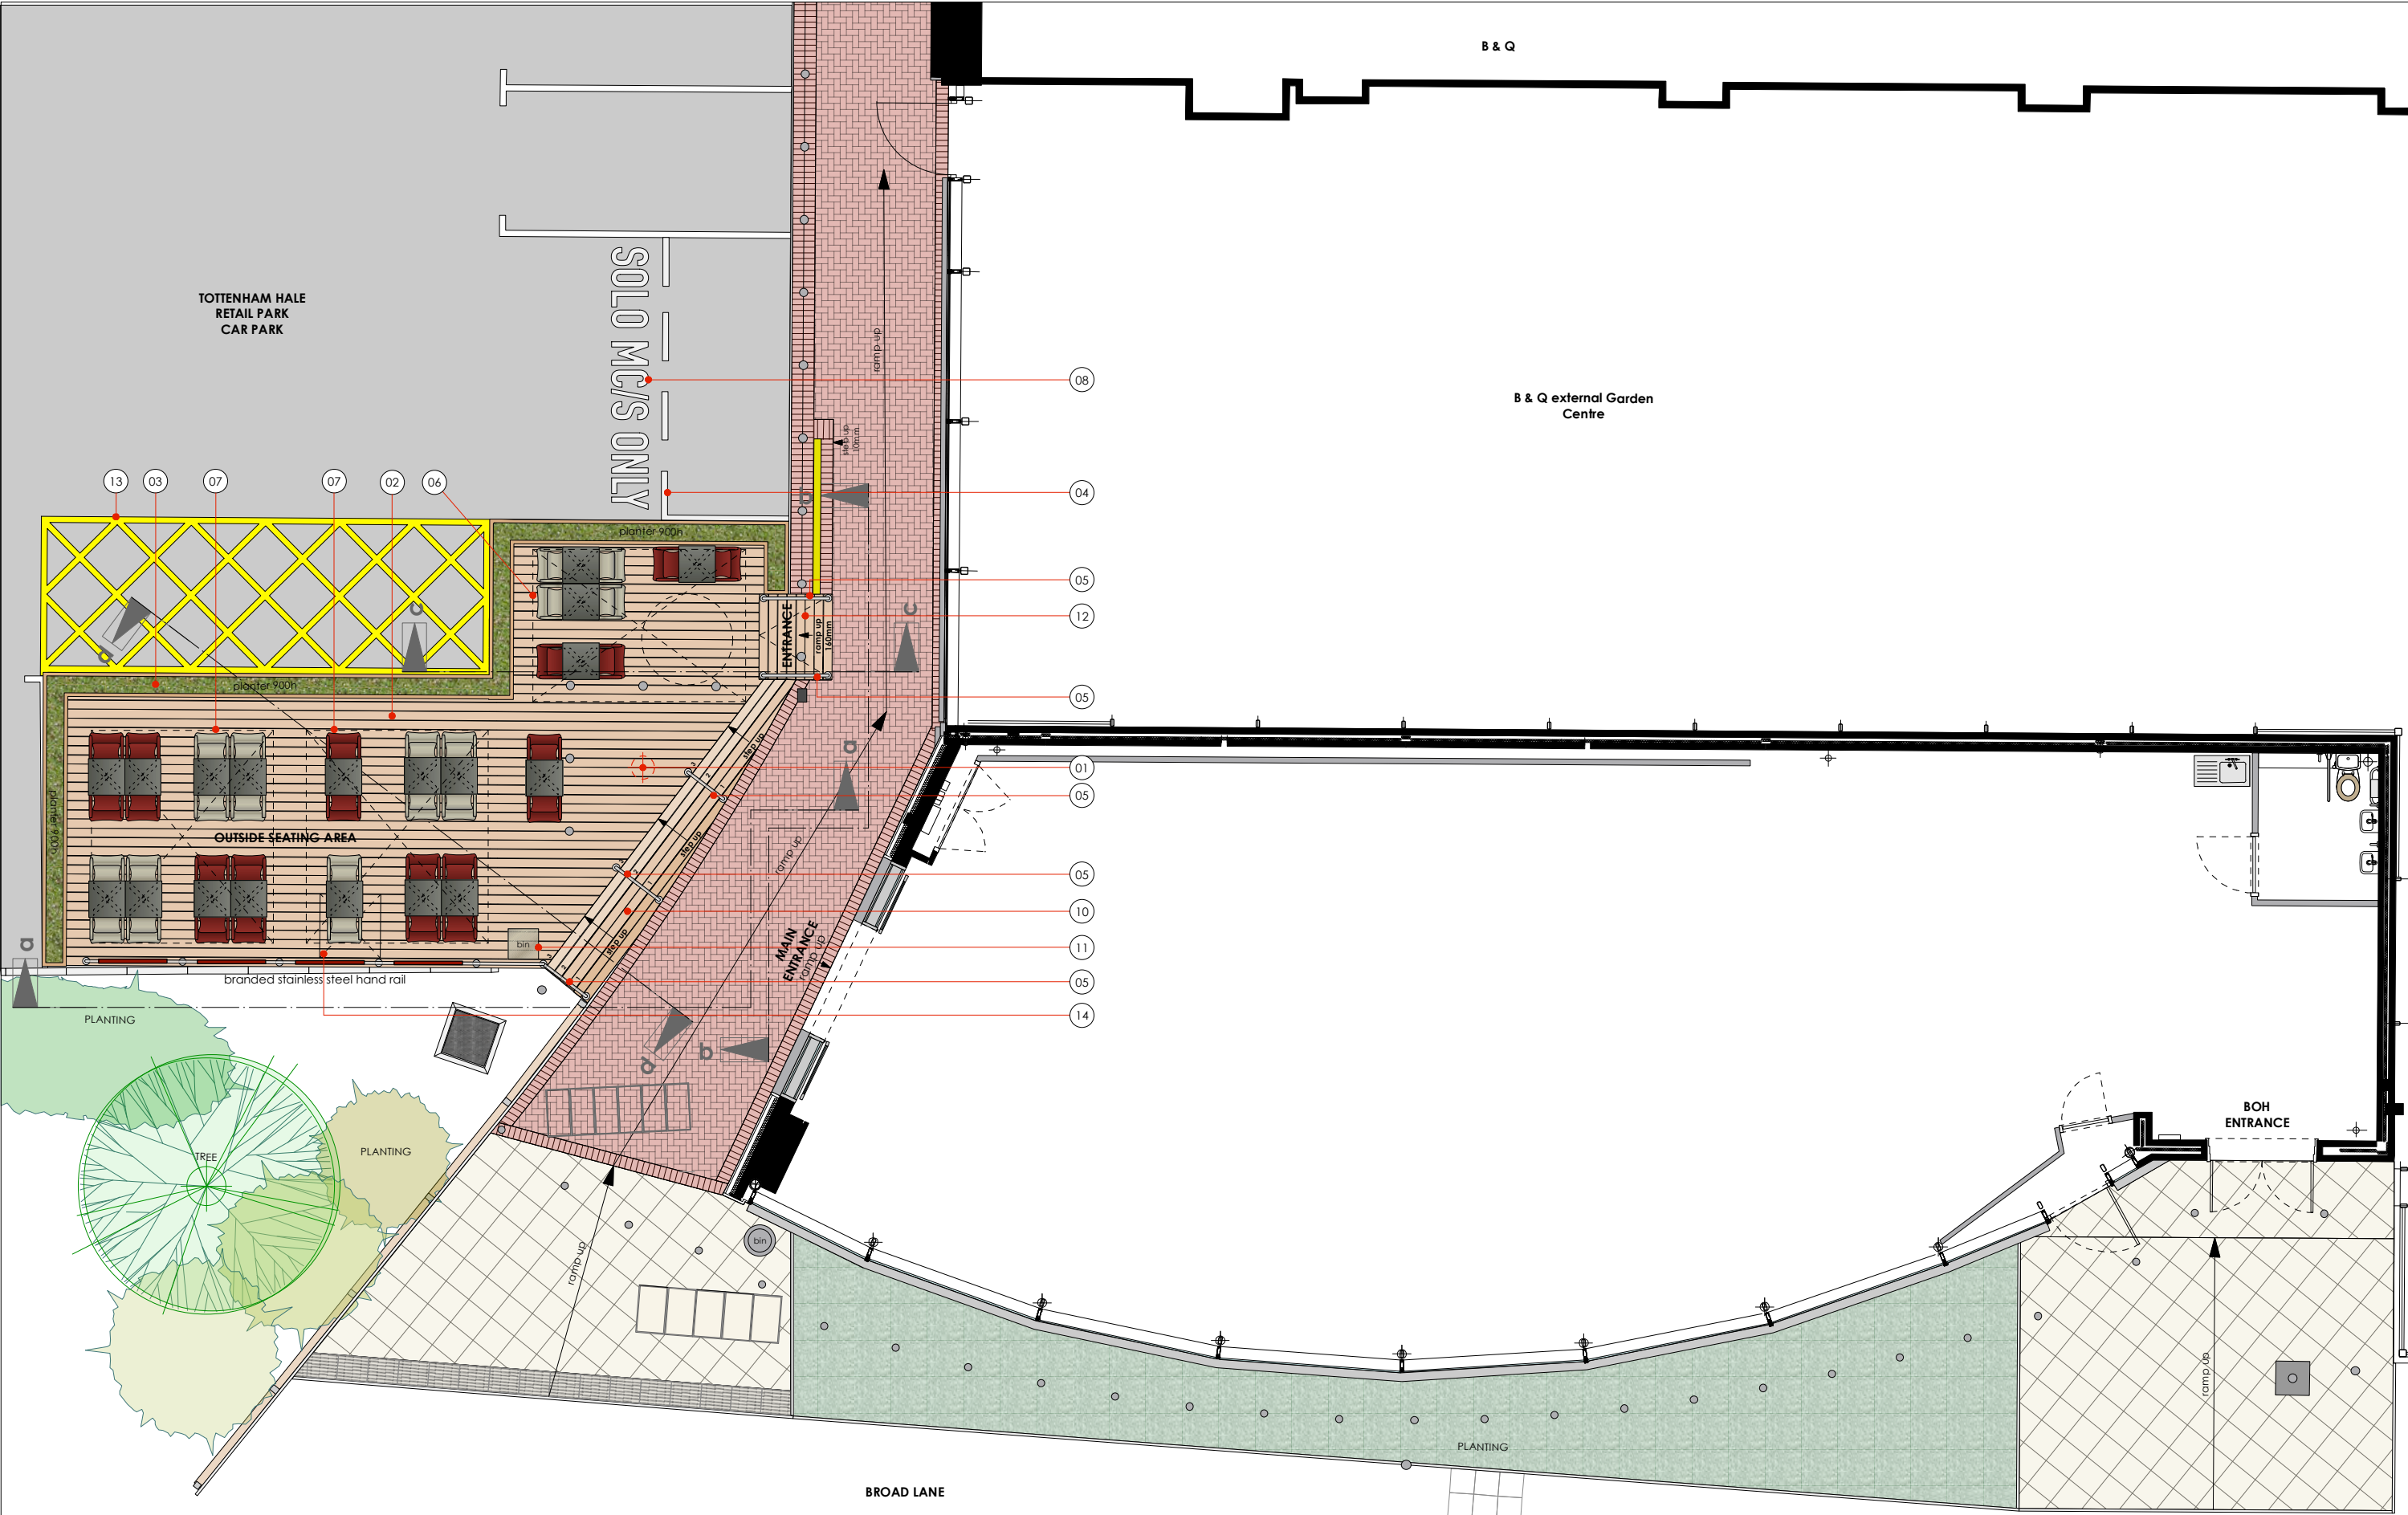

NOTES:		03	NEW PLANTERS using SAIGE FR decking boards (or similar) fixed to timber frame and fixed to decking. Planting contained with metal inserts.	06	PARASOL #1 3500w 2500d fixed to carpark floor and decking built around it.	09	REMOVAL OF EXISTING POSTS marked with a red circle and cross	12	ACCESS RAMP from existing paving +160mm to new decking platform	PROJECT ★ PRET ★	01M2M3M4M8M SCALE 1:100METRES			NORTH	All dimensions to be confirmed on site by Contractor. Structural works to be confirmed by Structural Engineer. All elements to comply with statutory requirements.	
01	REMOVAL OF EXISTING TREE and existing surrounding planting area	04	FLOOR MARKINGS motorcycle parking zone signage on tarmac	07	PARASOL #2 3500w 3500d fixed to carpark floor and decking built around it.	10	2no. NEW STEPS Formed using SAIGE FR decking boards (or similar), fixed to timber supports	13	NO PARKING yellow road markings	LOCATION Tottenham Hale Retail Park LONDON N15 4QD	TITLE proposed exterior layout plan		REVISIONS		Copyright Tanner Design Limited, Marcar House 13 Parkshot Richmond Surrey TW9 2RG tel. 07974 324216 email. studio@tannerdesign.co.uk www.tannerdesign.co.uk	
02	New decking platforms 160mm h. SAIGE FR decking boards (or similar) 'Coffee', fixed to timber frame resting on parking area and cement posted into planting area	05	HAND RAILS	08	MOTORCYCLE SIGNAGE Floor signage on tarmac	11	EXTERIOR BIN	14	MAINTENANCE ACCESS HATCH removable hatch in the decking to access the MH below	DRAWING No. TD22/PM174/OS02	REVISION A	DATE 22.08.22	SCALE @ A3 1:100		TANNER	