




Notes:

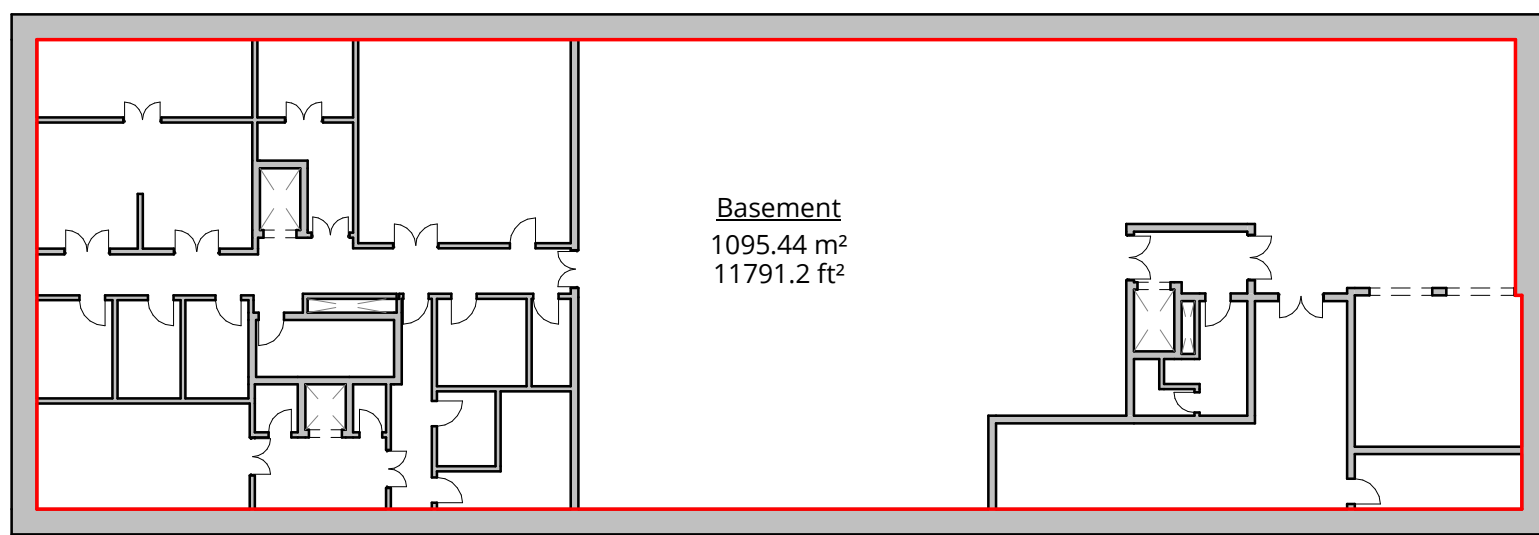


Proposed Basement
1 : 300

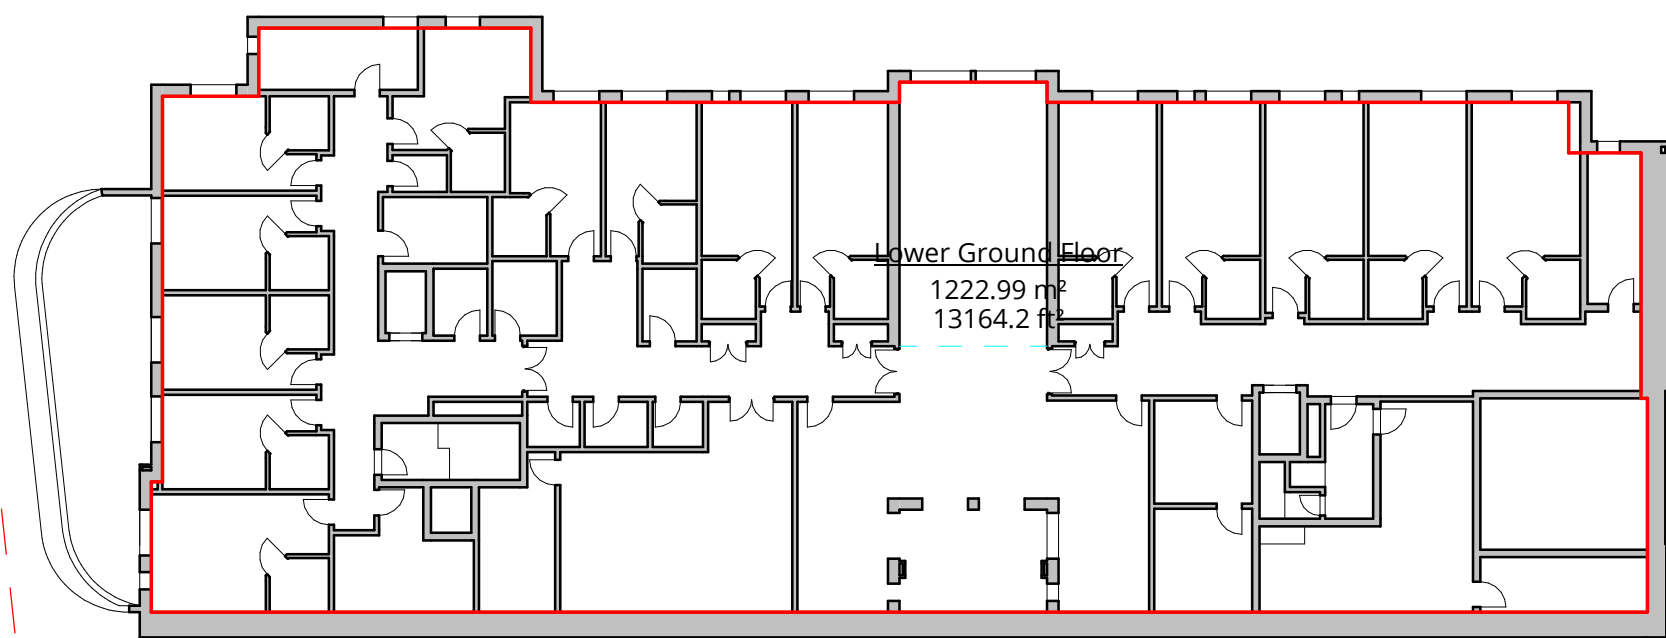


Proposed Lower Ground Floor
1 : 300

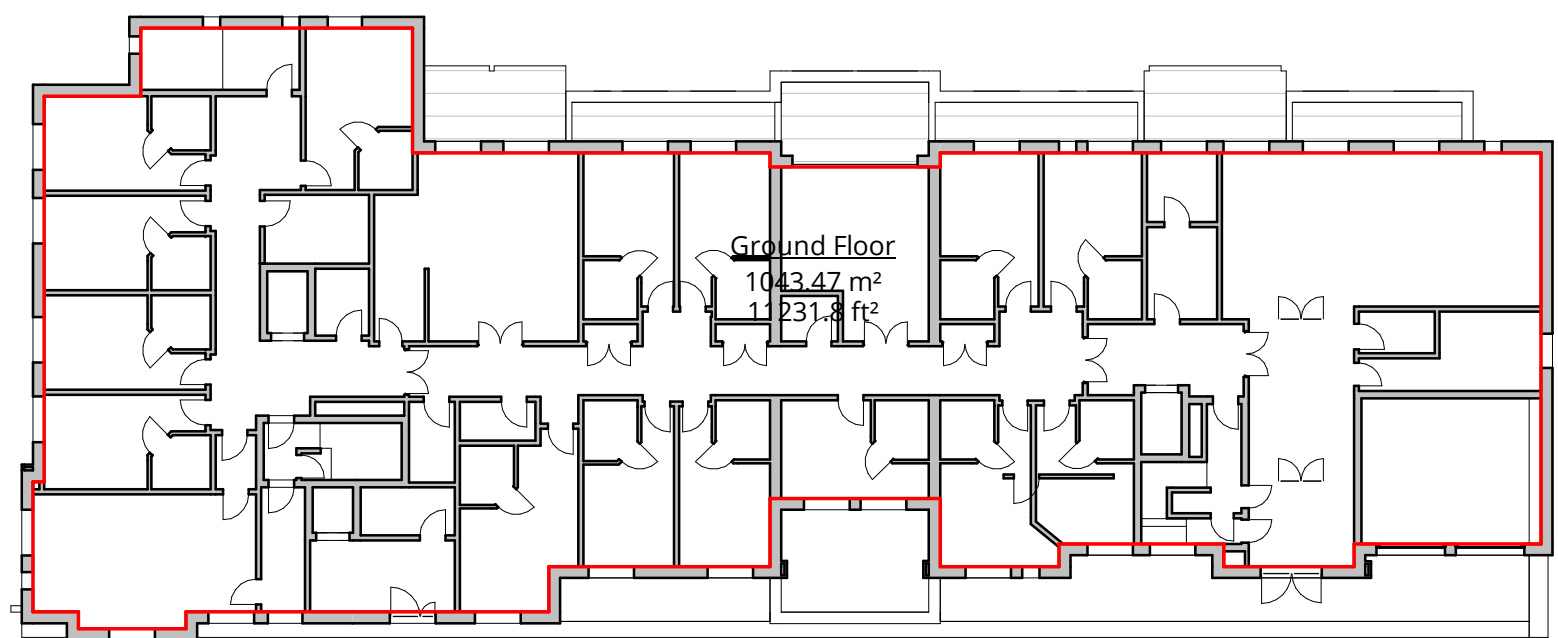

Proposed Ground Floor
1 : 300

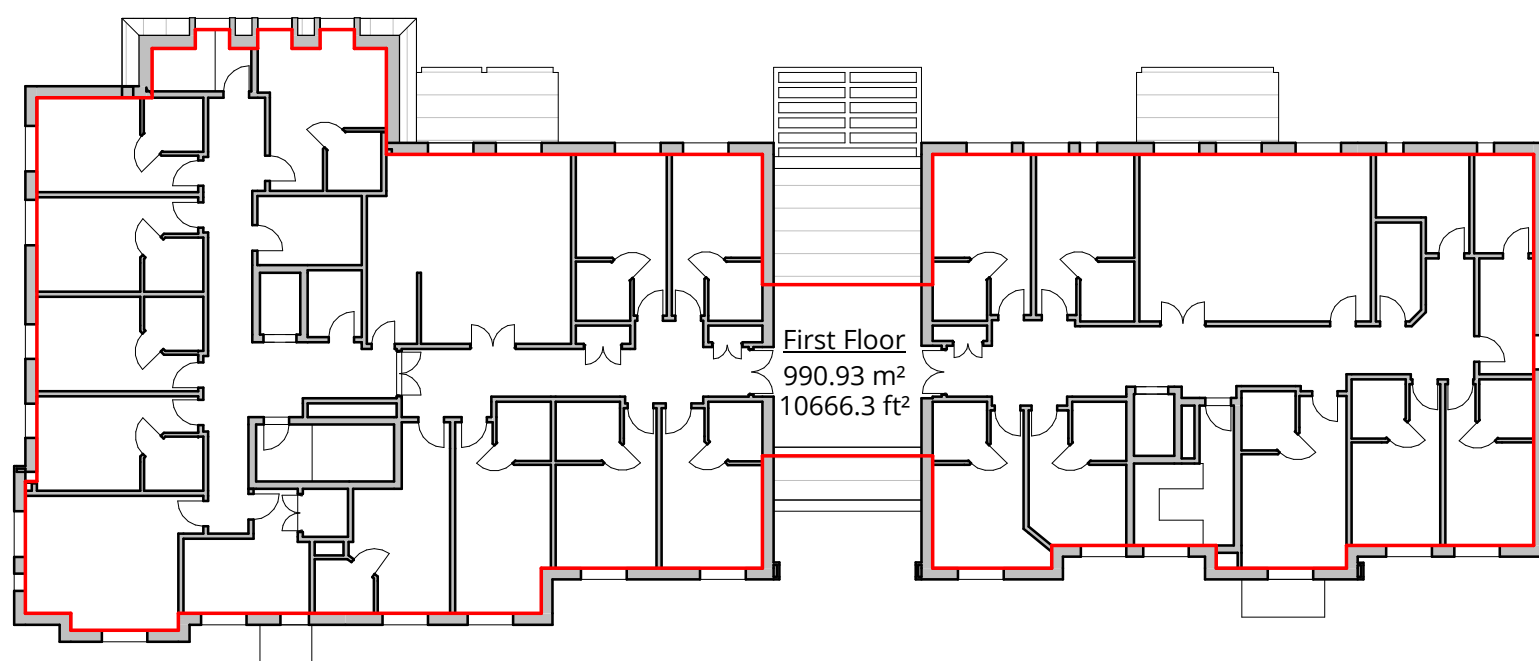

Proposed First Floor
1 : 300

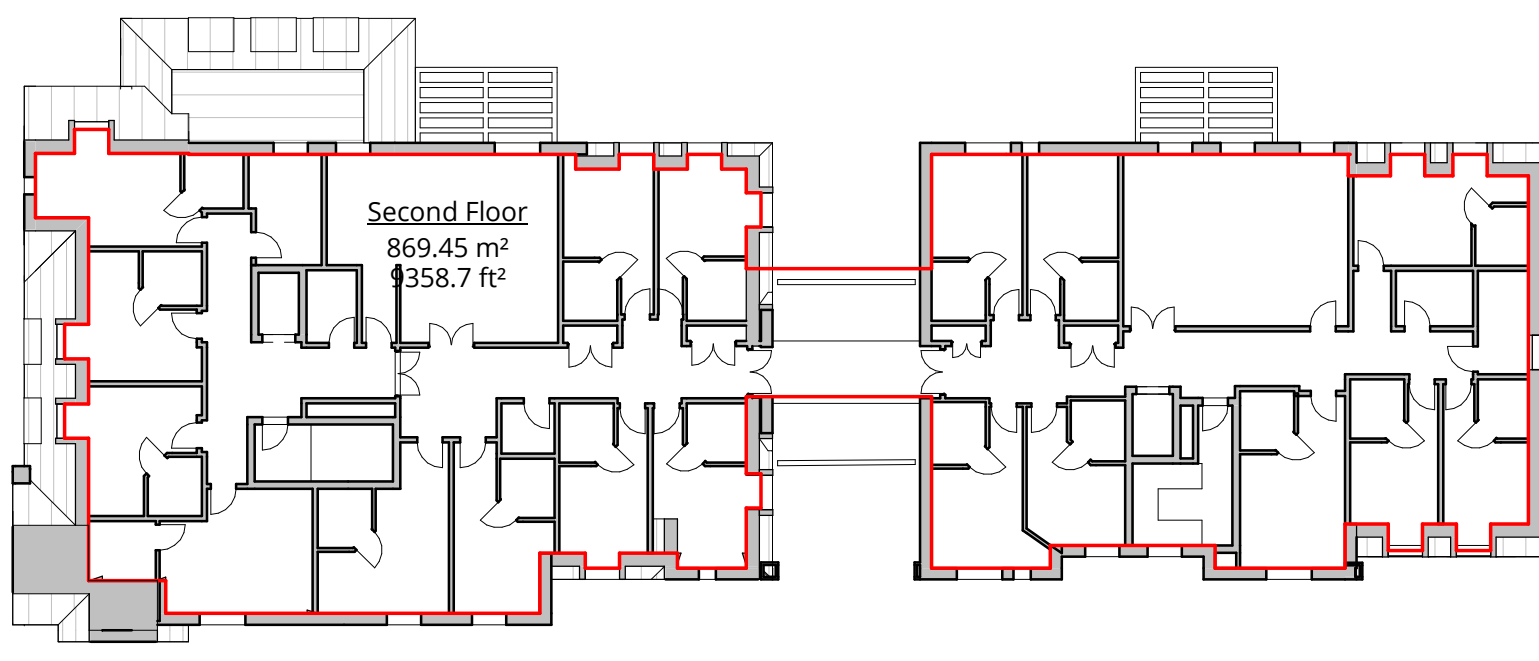

Proposed Second Floor
1 : 300

Proposed GIA

Name	Area	Area - sqft
Basement	1095 m²	11791 ft²
Lower Ground Floor	1223 m²	13164 ft²
Ground Floor	1043 m²	11232 ft²
First Floor	991 m²	10666 ft²
Second Floor	869 m²	9359 ft²
Grand total GIA: 5	5222 m²	56212 ft²

B	Courtenay Avenue gate moved	15/07/22
A	Internal and external amendments	08/07/22
O	Wings Reduced	22/04/22
Rev	Description	Date



16 lambton place
notting hill
london w11 2sh
t 0 2 0 7 2 2 9 3 1 2 5
f 0 2 0 7 2 2 9 3 2 5 7
e info@wolffarchitects.co.uk

status:

PLANNING

project:
44-46 Hampstead Lane
London

drawing title:

Gross Internal Area

date:
25/06/21

scale:
1 : 300

dwg no:
1627-PL-600

rev no:
B