


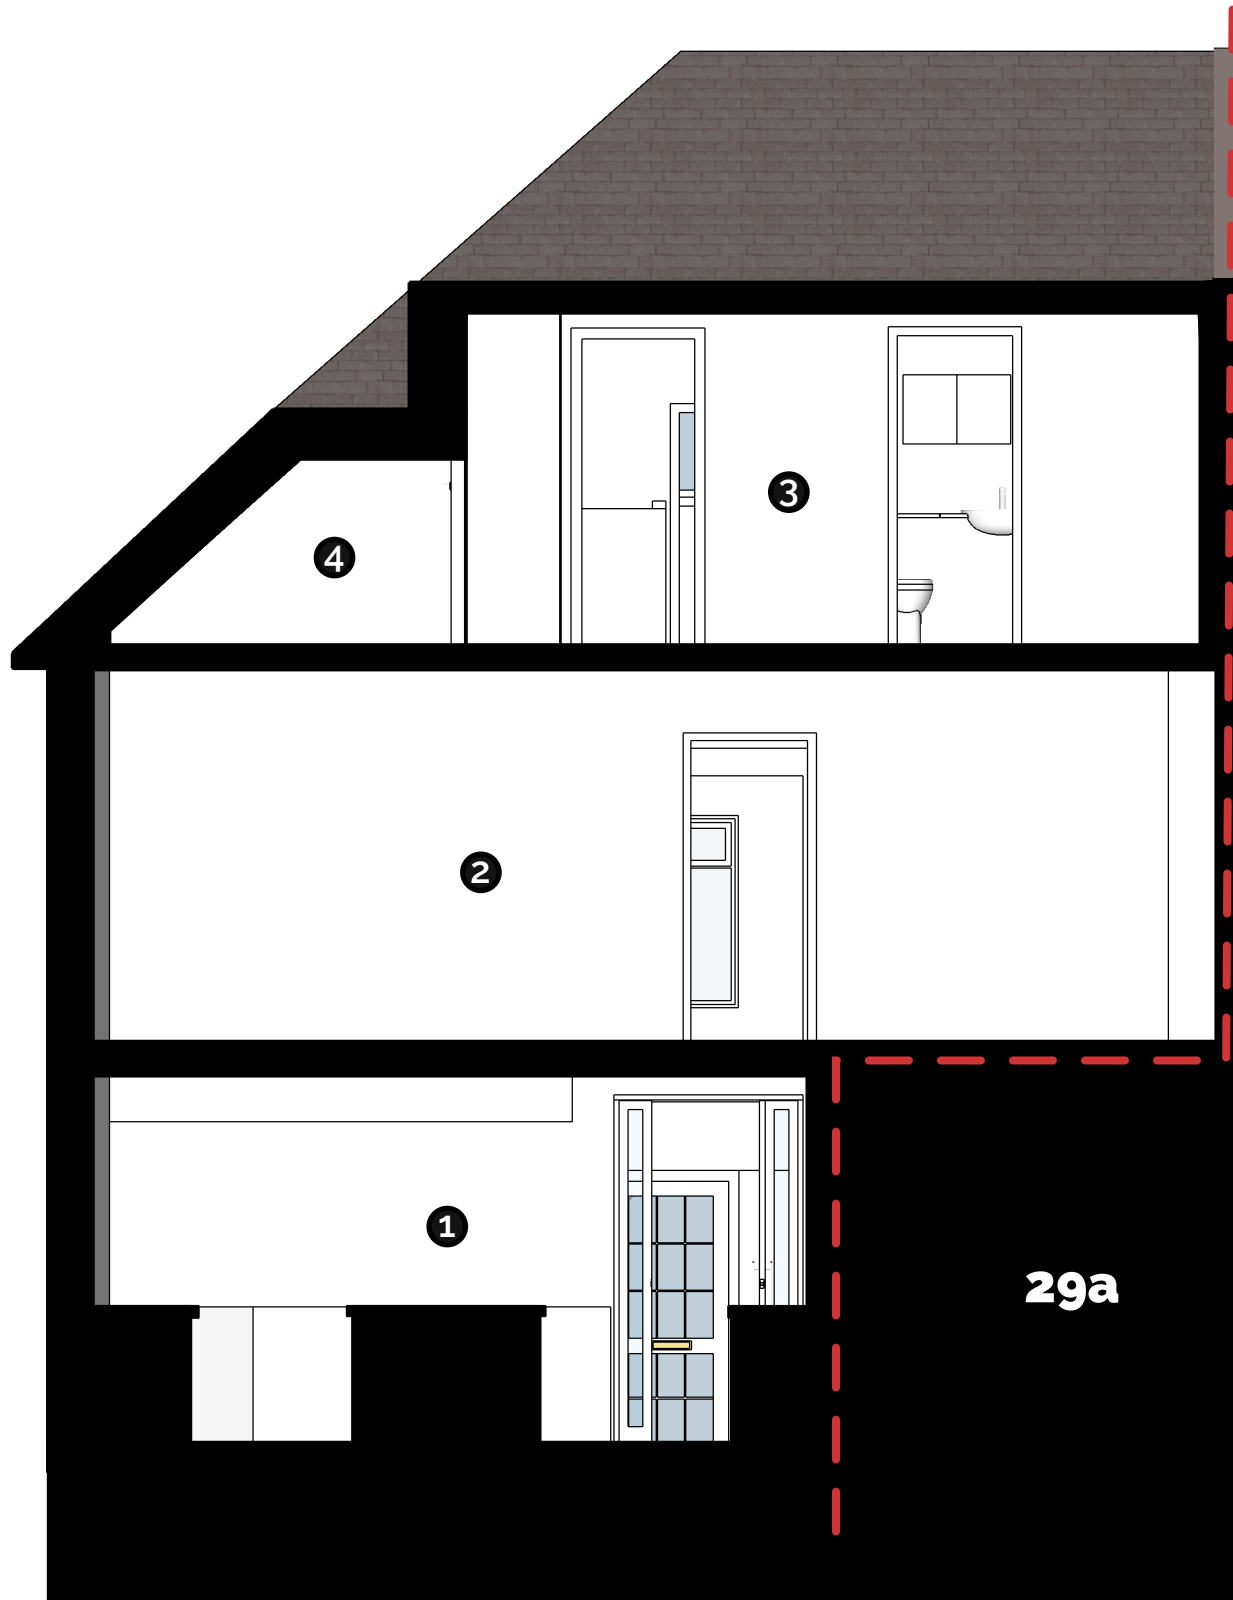

29 Lanchester Road
Existing Section K
Through Living Room and Master Bedroom
1:50 @ A3
29L-022

Key

- 1. Kitchen
- 2. Living Room
- 3. Master Bedroom
- 4. Eaves storage accessed through the wardrobe of the master bedroom

P1 25.09.2022 Issued for Planning

00 1.25 2.5m