



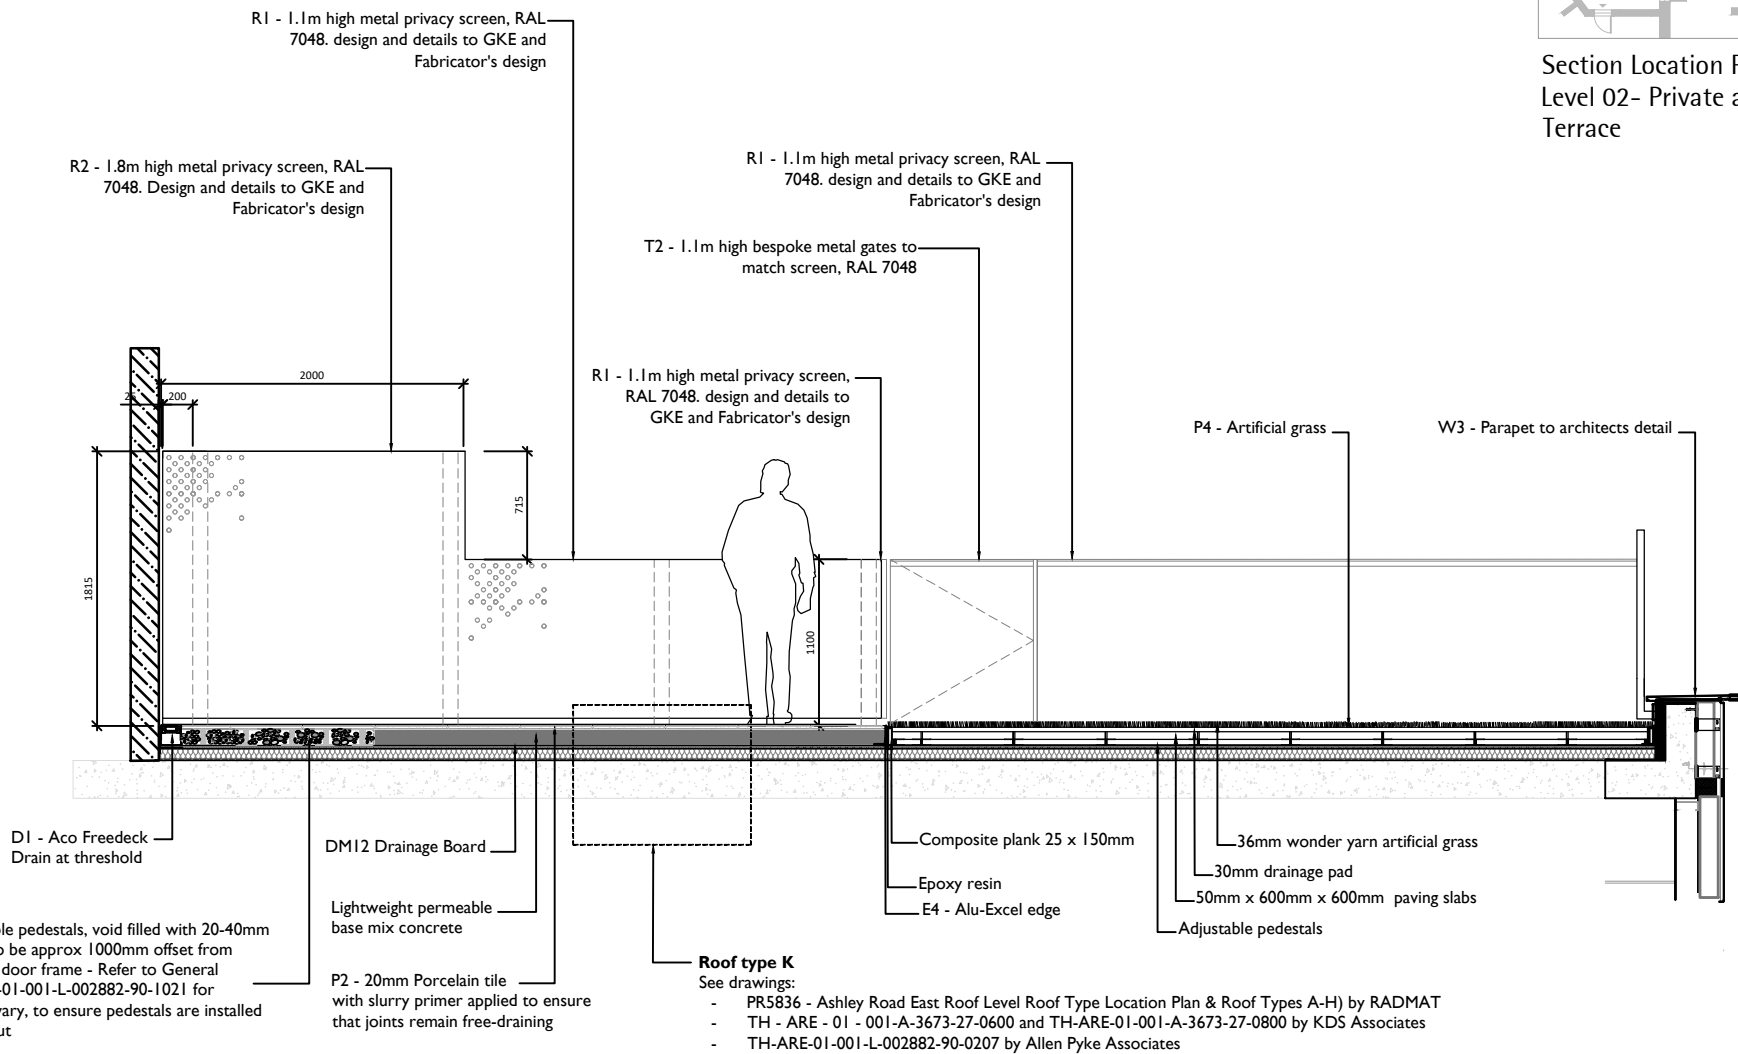

A Section through level 2 private terrace
Scale 1:20

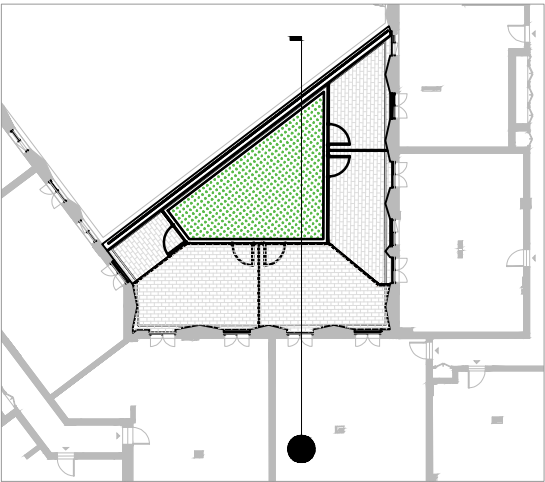

Section Location Plan - NTS
Level 02- Private and Amenity
Terrace

APAL FILE REFERENCE
2882-S-04

Notes

This drawing is subject to copyright.
Do not scale from this drawing.

Based on drawing by KDS Associates
Drawing number TH-ARE-01-001-A-3673-20-0105

For the Legend refer to drawing:
TH-ARE-01-001-L-002882-90-0701

For the layout plan refer to drawing:
TH-ARE-01-001-L-002882-90-1021

Drawings and levels are design intent only and subject to
further co-ordination with architect, structural and civil
engineers, M&E.

Waterproofing and insulation are to be detailed by specialist.

Metal privacy screens and gates to GKE and Fabricator design
and detail.

C1	Pedestal system to threshold and sub-base updated. Issued for Construction	10/05/22	LM	VF
C	Privacy screen detail amended	22/04/22	SS	LM
B	Artificial grass details	07/02/2022	SS	MI
A	Minor amends from Internal Checking	07/05/2020	WD	VF
Rev	Description	Date	Drawn	Checked

Drawing Status
CONSTRUCTION

Allen Pyke

69A Lensfield Road,
Cambridge, CB2 1EN
T 01223 358005
www.allenpyke.co.uk
CAMBRIDGE • KINGSTON UPON THAMES
A registered practice of the Landscape Institute

Client Galliford Try	Scale 1:50@A1
Project Ashley Road East	By/Chk WD
Drawing Title Level 02 Landscape Section Private and Amenity Terrace	Date 06/05/20
Drawing Number TH-ARE-01-001-L-002882-90-0203	Revision C1

