



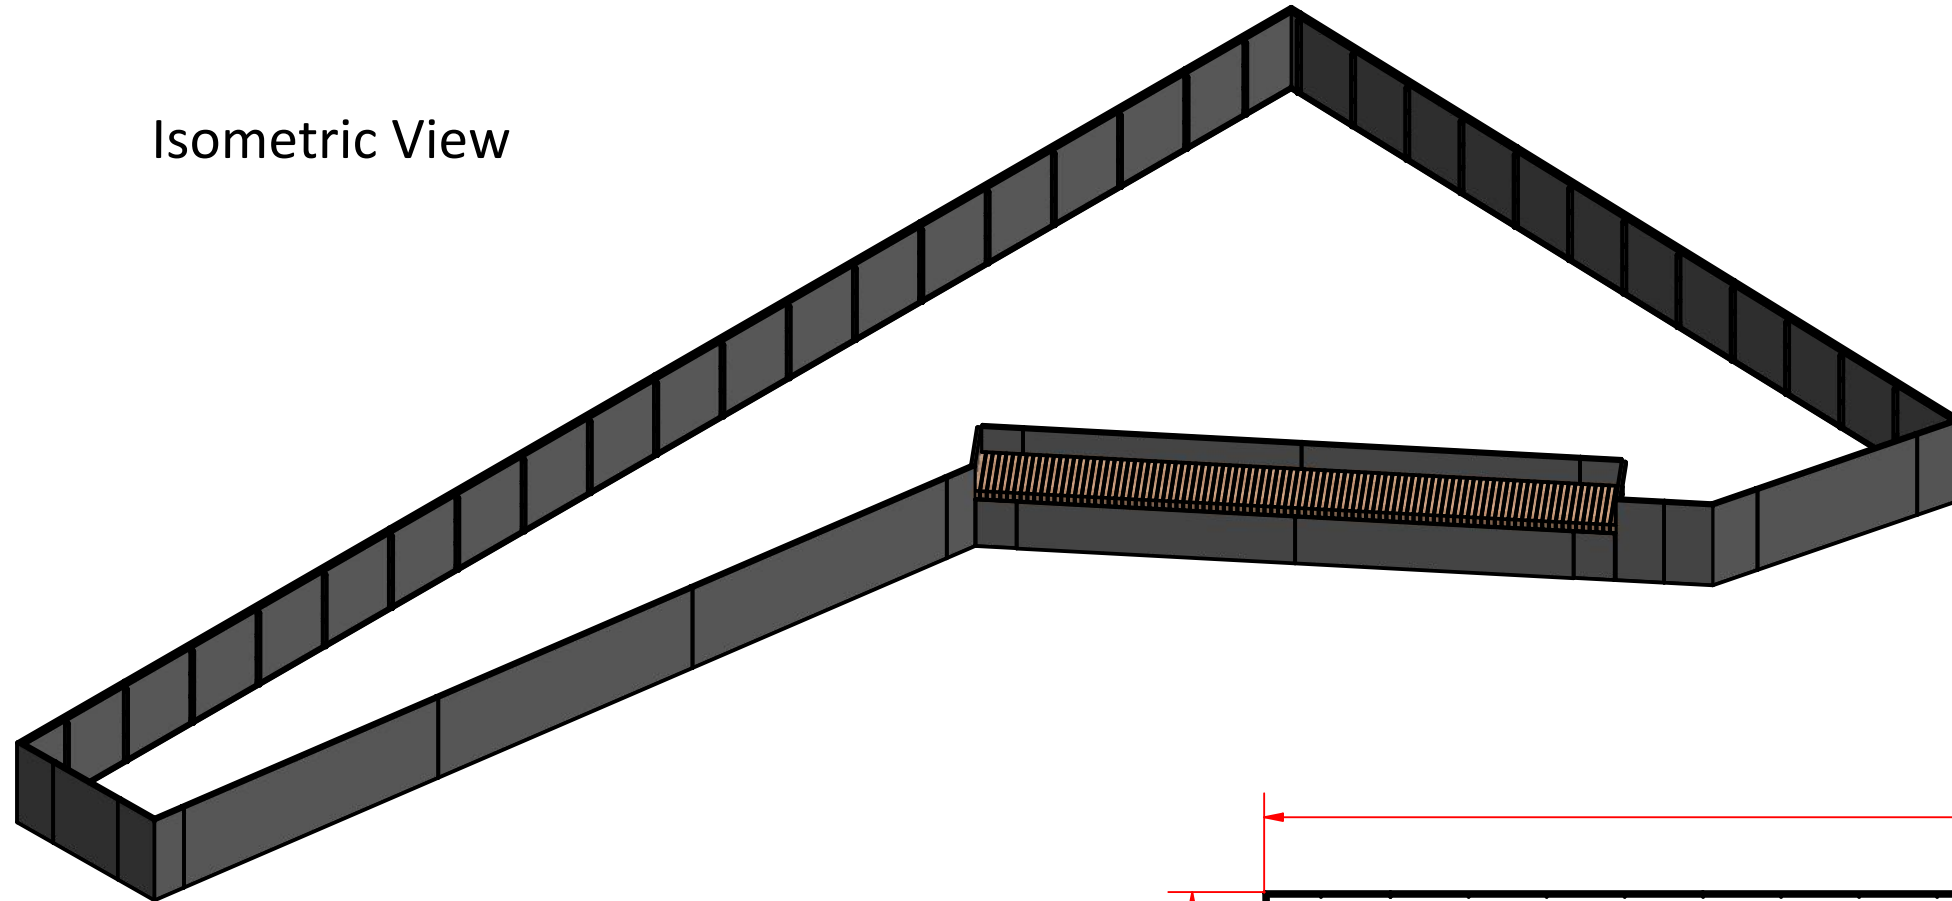


Isometric View

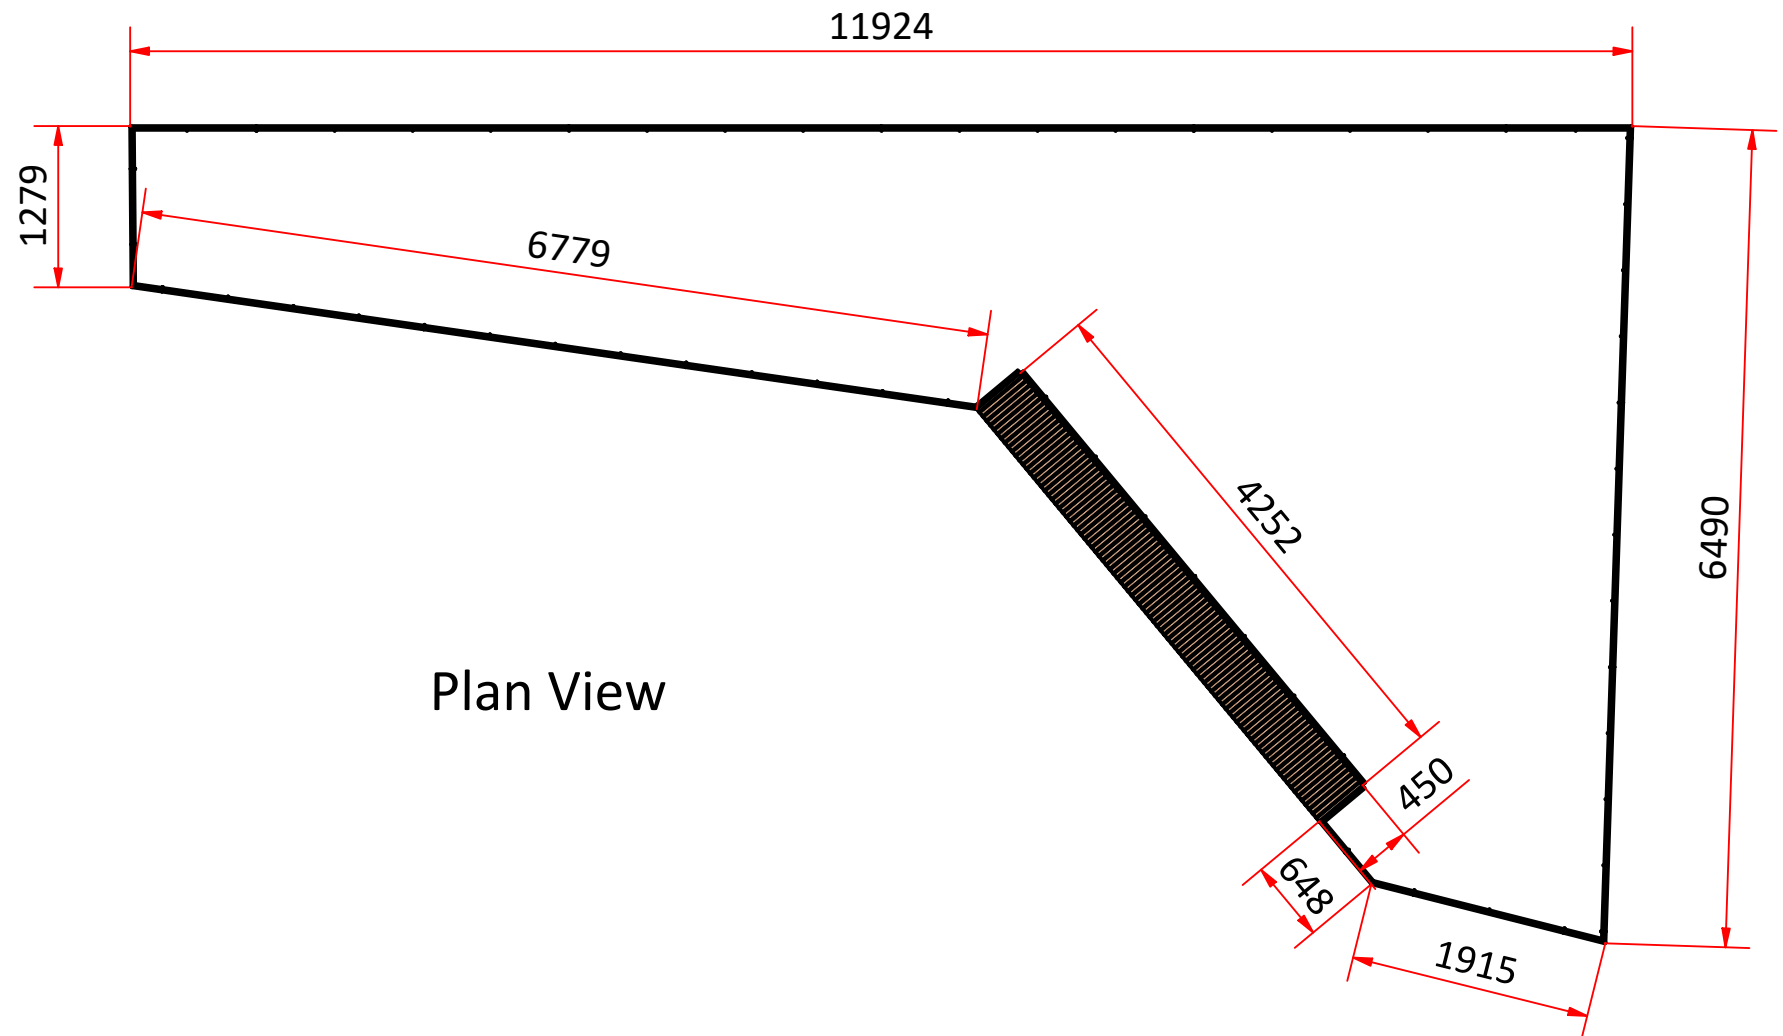

Plan View

Planter Height = 650mm  
Bench Height = 450mm
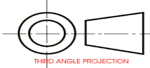
|   |             |          |                                                                                       |                                                                                  |   |                                                 |                           |                                                                                       |                 |  |
|---|-------------|----------|---------------------------------------------------------------------------------------|----------------------------------------------------------------------------------|---|-------------------------------------------------|---------------------------|---------------------------------------------------------------------------------------|-----------------|--|
| <b>REVISIONS:</b>   |             |          |  | 93 The Lloyd<br>Hales<br>Market Drayton<br>Shropshire<br>TF9 2PS<br>01630 417120 | Designed by<br>Ryan Murphy                                                                                               | All dimensions in mm unless<br>otherwise stated | Date<br>02/08/2022        |  | DO NOT<br>SCALE |  |
| Date   | Description | Initials |                                                                                       |                                                                                  | This drawing is property of Everedge and<br>must not be modified or redistributed<br>without prior consent from Everedge |                                                 | Level 1 Planter 1 + Bench |                                                                                       |                 |  |
| 11/8/22   | Inset Bench | RM       |                                                                                       |                                                                                  |   |                                                 | Issue                     |                                                                                       | Sheet<br>1 / 1  |  |
| Description: Level 1 Planter 1 + Bench<br>Project Name: Tottenham Hale<br>Drawing No: TH-ARE-01-001-X-WP0630-90-21 01<br>Revision: PO2<br>Status: For Comment<br>Checked By:<br>Date: 03 August 2022 |             |          |                                                                                       |                                                                                  |   |                                                 |                           |                                                                                       |                 |  |