


GENERAL NOTES : "This drawing is prepared solely for design and planning submission purposes. It is not intended or suitable for either Building Regulations or Construction purposes and should not be used for such".  
Structural Design and Building Control Approval is required before construction commences. This drawing is subject to copyright do not reproduce this drawing without prior permission.

**Project Description**  
Proposed Single Storey Rear Extension


**Clients:**  
Mrs Karine benfetouha

**Proposed Development:**  
106 The Roundway  
London  
N17 7HG

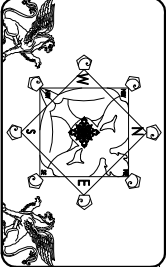

**T.M.D.S.Ltd**  
Architectural Services  
& Vastu Consultancy  
Mobile : 07887555550

|                          |                  |  |
|--------------------------|------------------|--|
| Issue: Planning Approval |                  |  |
| Scale:                   | Date: 2022/07/05 |  |
| Job No: 513/F/III        | Dwg No.: 9       |  |

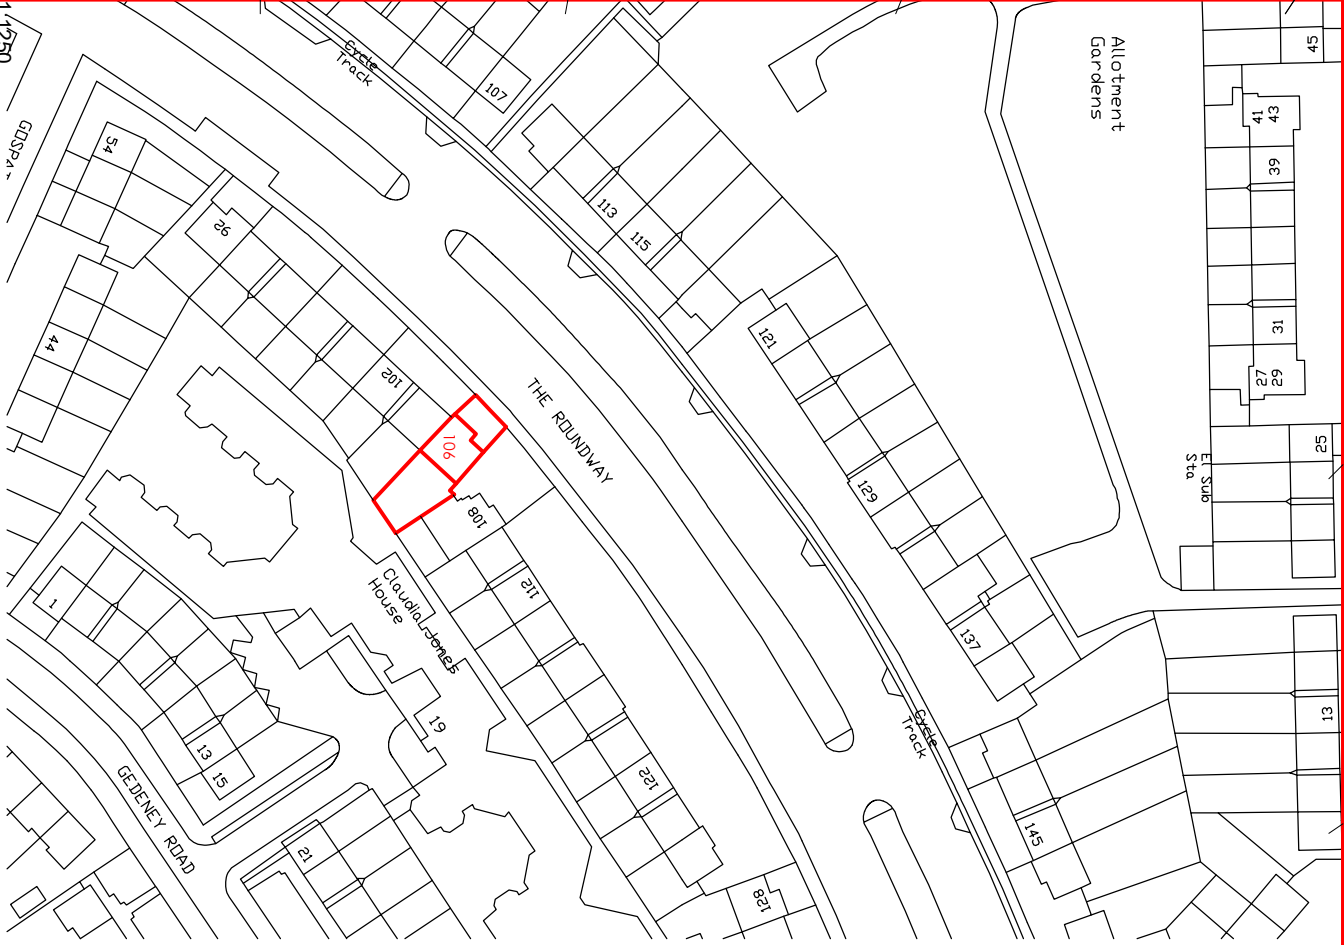

Location Plan Scale 1:1250

