



Isometric View

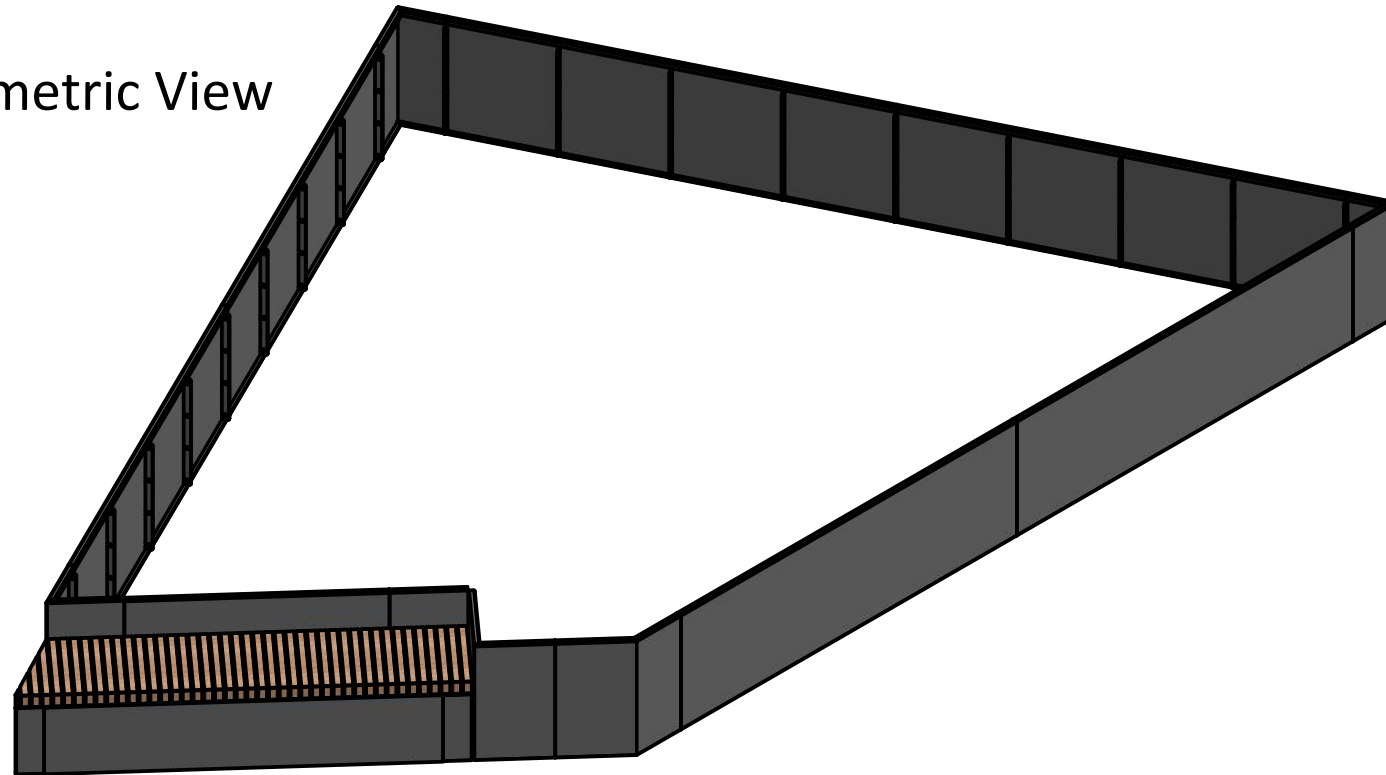

Planter Height = 650mm
Bench Height = 450mm

Plan View

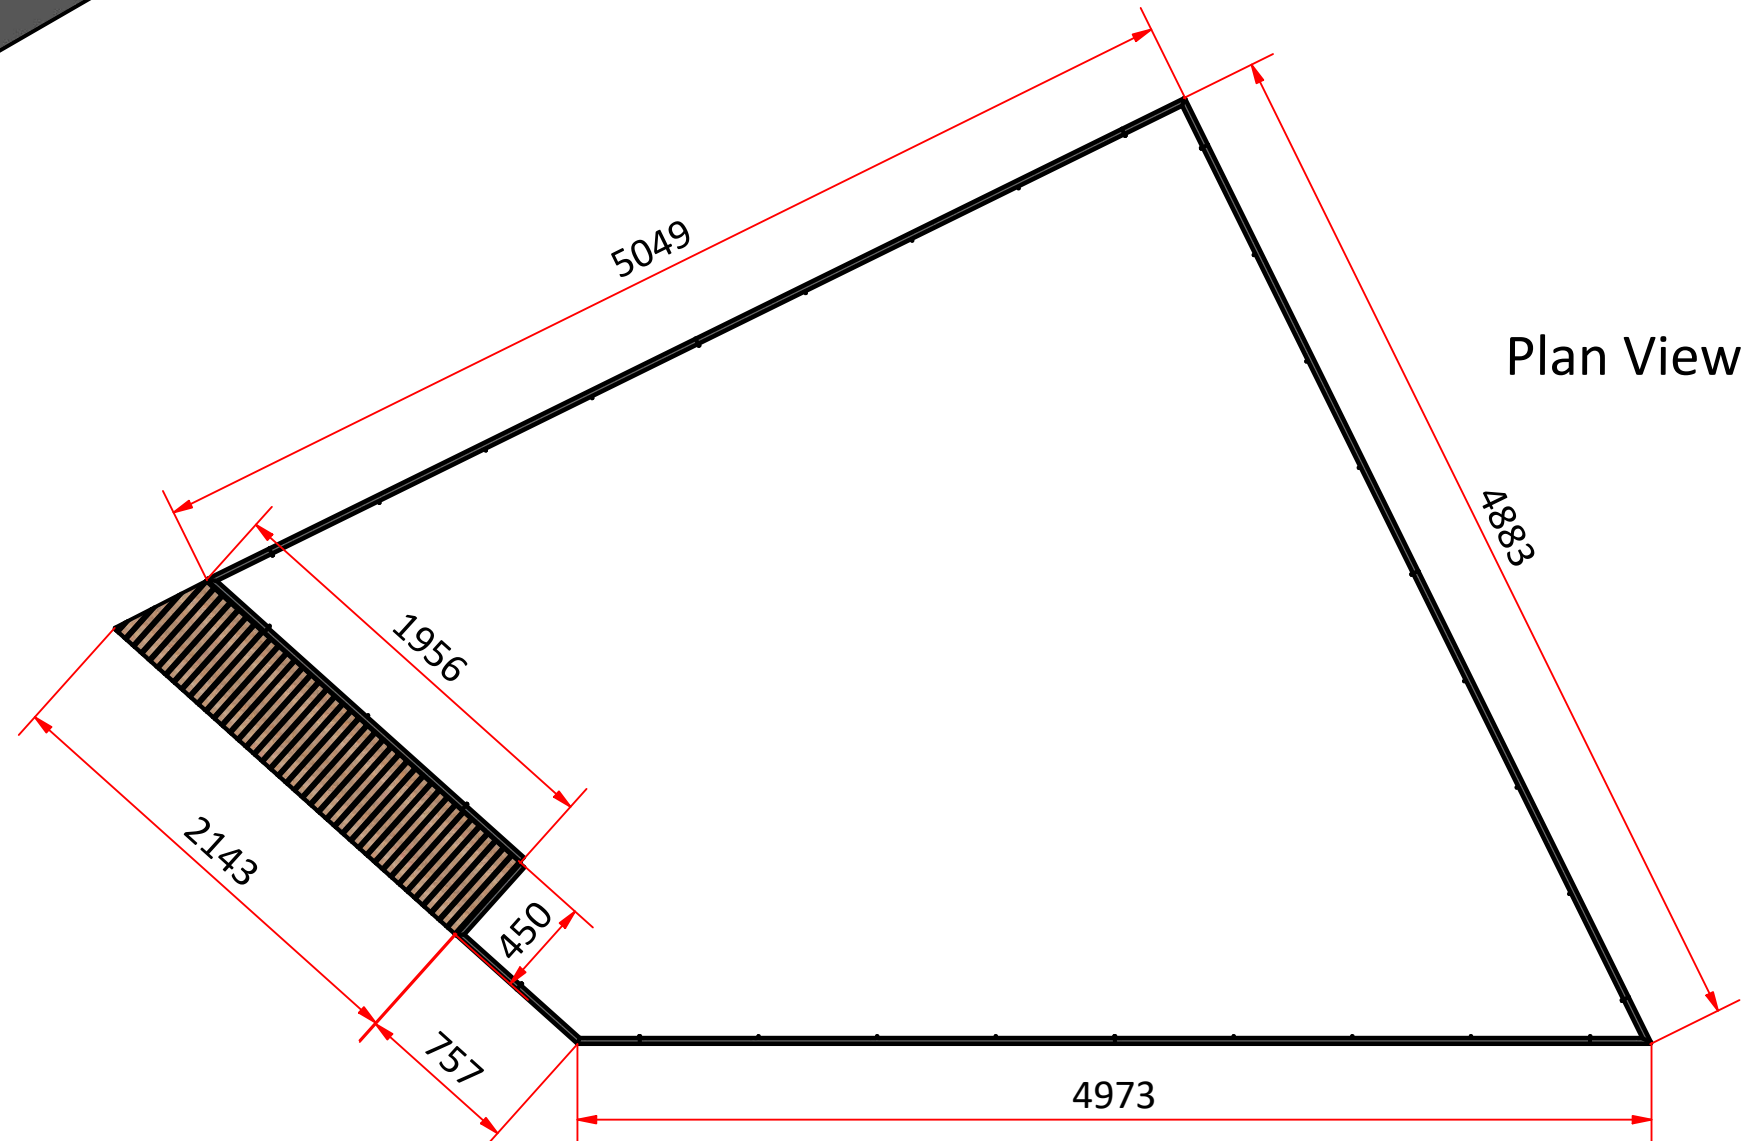

REVISIONS:				93 The Lloyd Hales Market Drayton Shropshire TF9 2PS 01630 417120	Designed by Ryan Murphy	All dimensions in mm unless otherwise stated	Date 02/08/2022		DO NOT SCALE	
Date	Description	Initials							Level 5 Planter 1 + Bench	
11/8/22	Inset Bench	RM							Issue	Sheet 1 / 1

Description: Level 5 Planter 1 + Bench
Project Name: Tottenham Hale
Drawing No: TH-ARE-01-001-X-WP0630-90-21 05
Revision: PO2
Status: For Comment
Checked By:
Date: 03 August 2022

This drawing is property of Everedge and
must not be modified or redistributed
without prior consent from Everedge