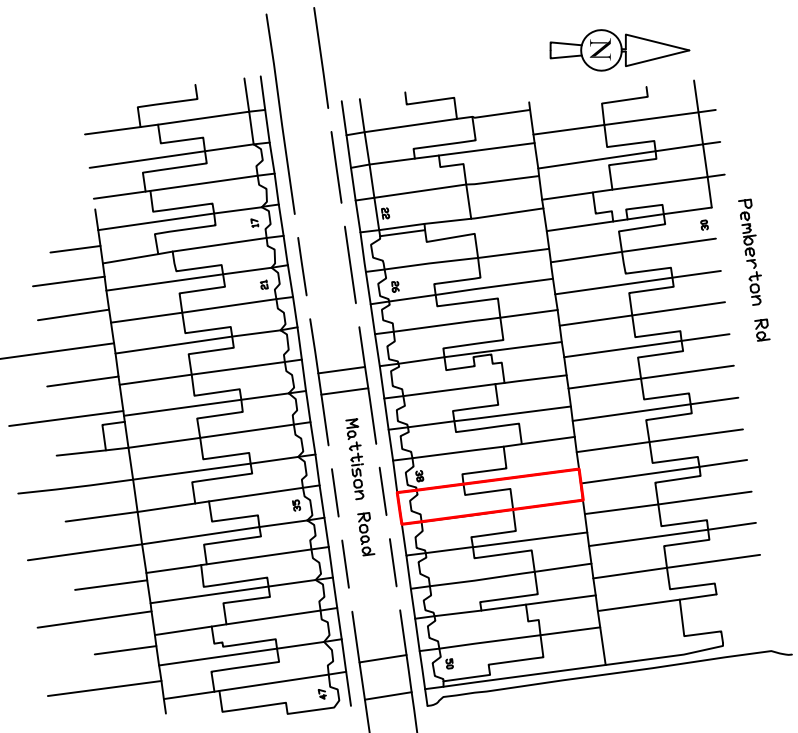


Licence number 100020449

Location Plan 1:1250

☐ Site

PROPERTY ADDRESS:
**40 Mattison Road,
London N4 1BD**

TITLE:
Location Plan

SCALE: 1:1250 (A4)	DRAWING No: MR.40.LP
-----------------------	-------------------------

DATE: 22.06.22.	DRAWN BY: A.J
--------------------	------------------