


- 1 Brick type 1 - facing brick in stretcher bond
- 2 Decorative brick panel with everyother course protruding by 20mm, in brick type 1
- 3 Brick type 1 - facing brick in soldier course
- 4 75 mm reconstituted lime stone strip, 40 mm projecting course to form horizontal banding (with drip)
- 5 300 mm reconstituted lime stone strip, 40 mm projecting course to form horizontal banding (with drip)
- 6 Facing brick type 1 in vertical stretcher bond, in set by 20mm panel over windows
- 7 Reconstituted lime stone in set by 20mm panel over windows
- 8 Double glazed window with full brick 225 reveal. PPC Aluminum, sill & sofit in match colour
- 9 PPC Aluminum louvre panel with glazing window system for night ventilation, RAL to match window scheme
- 10 Metal railing with flat sections - PPC colour to match window frame colour scheme


- 11 Privacy screen sections to match hand balustrade- PPC colour to match window frame colour scheme
- 12 Balcony panels in stretched metal sheet - PPC colour to match window frame colour scheme
- 13 Double glazed window with full brick 225 reveal and spandrel bottom panel. PPC Aluminum, sill, spandrel panel & sofit in match colour
- 14 Glazed entrance doors with PPC aluminium frames and matching ironmongery
- 15 Rain water goods, RAL to match window RAL
- 16 Wall mounted external light, case colour to match windows and doors colour
- 17 75 mm facing brick type 1 strip, 20 mm projecting course to form horizontal banding
- 18 Timber fence with vertical hit & miss
- 19 Reconstituted stone canopy with external lighting under soffit
- 20 Solar shading formed with stretched metal sheeting- PPC colour to match window frame colour scheme
- 21 Brick type 2 - facing brick in stretcher bond, 20mm recessed
- 28 Plant enclosure clad in stretched metal sheet to match RAL elsewhere

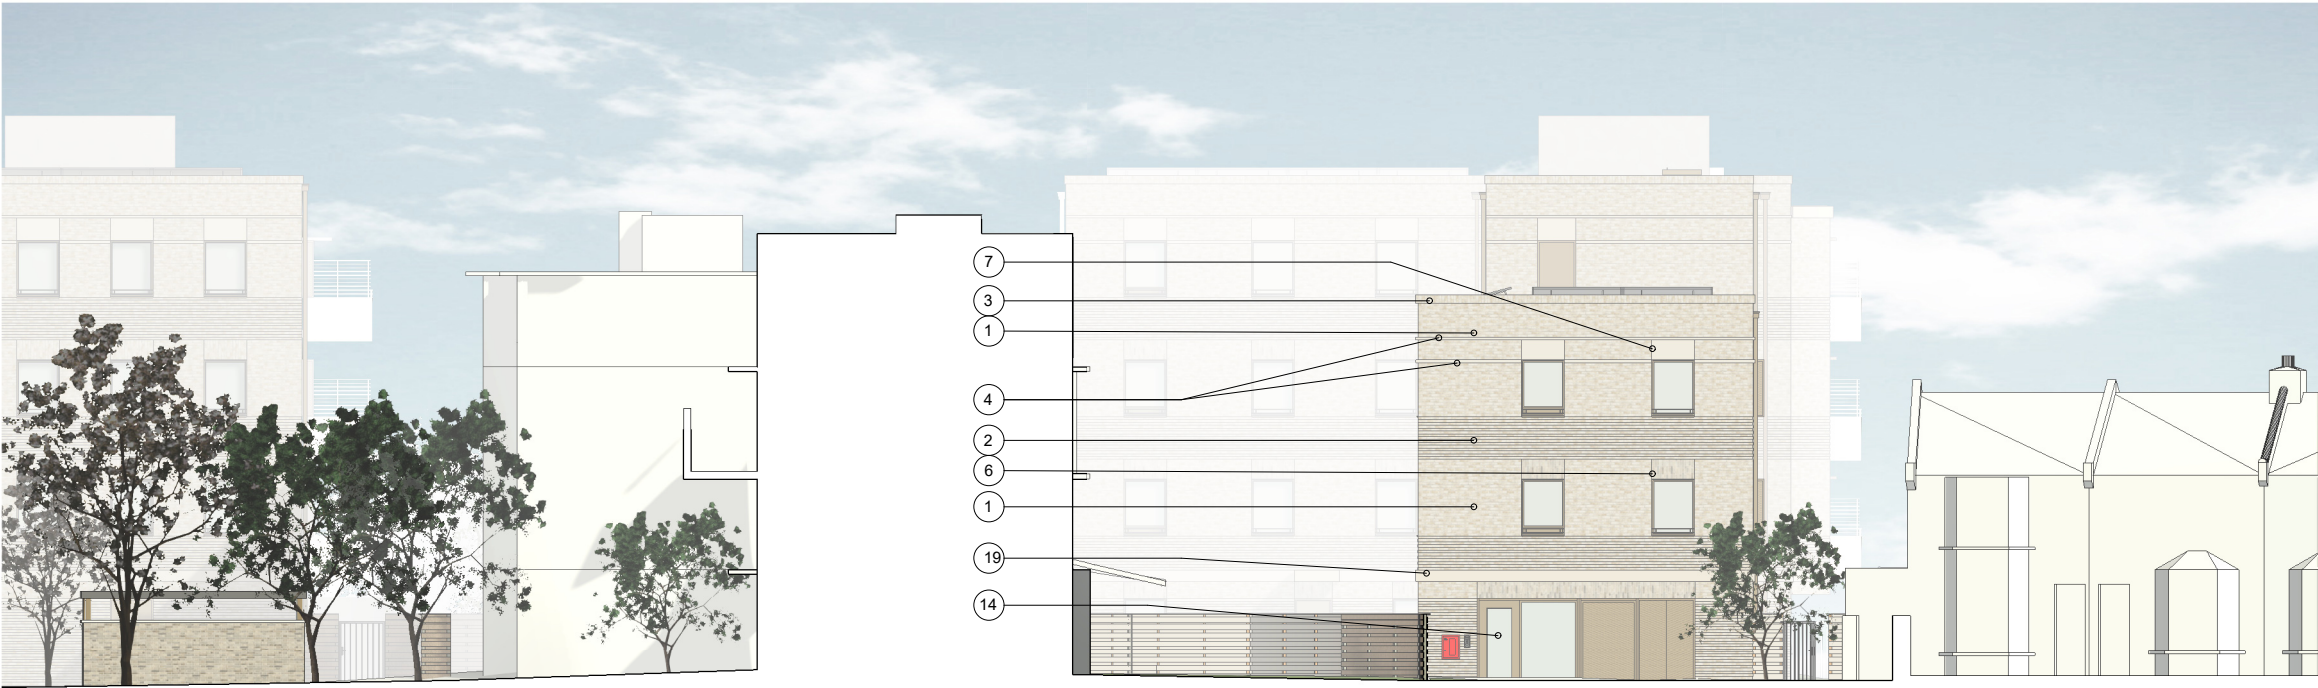

1 Proposed Site Elevation - Block A - North



2 Proposed Site Elevation - Block A - South

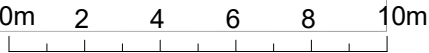

Client:

LB Haringey

Key Plan:



I	22.09.29	Issued for Planning	MB	KC	
H	22.07.15	Issued for Design Freeze	MB	KC	
G	22.07.05	Issued for Design Freeze	MB	KC	
F	18.05.22	Issued for Information	JS	MB	KC
E	01.04.22	Pre Application 3	JS	JAS	CM
D	23.03.22	WIP for Planning	JS	JAS	CM
C	22.01.26	Issued for information	MB	CM	
B	21.09.09	Stage 2 Pre-app Design Freeze	MB	WO	CM
A	21.08.27	Issued for Pre-Application	WO		
-	21.08.02	Issued for Information	MB	WO	CM
REV	DATE	DESCRIPTION	DWN	CHK	

GENERAL NOTE:
This drawing is to be read in conjunction with all other drawings including, structural, mechanical & electrical engineer's drawings.
Do not scale from this drawing. All areas and dimensions are approximate and subject to change.
All dimensions to be confirmed on site any discrepancies are to be notified to the Contract Administrator.
All details are indicative of design intent. Specialist design subcontractors are to develop and co-ordinate final details for the contract administrator's comments.
All installations are to be in accordance with manufacturers recommendations, any discrepancy is to be notified to the contract administrator immediately.
Kiran Curtis Ltd. accepts no responsibility for the accuracy of the existing building survey upon which these drawings are based.
All drawings and specifications are issued for the planning application and indicate the design intent.
This drawing is prepared for the sole use of the London Borough of Haringey.
Kiran Curtis Ltd. accepts no liability for use of this drawing by parties other than the party for whom it was prepared or for purposes other than those for which it was prepared.
This drawing is not for construction it is unsuitable and should not be used for construction purposes.
To complete the Technical Design further design development will be required including but not limited to coordination of designs and information with other consultants, specialist subcontractors, manufacturers and suppliers, compliance with the Employers Requirements and all other statutory and technical requirements and the production of construction issue information.
This drawing is protected by copyright and must not be copied or reproduced without the written consent of Kiran Curtis Ltd.

Project:

0552 - Brunel Walk

Drawing Title:

Proposed Site Elevations - Block A - North & South

FOR PLANNING

Drawing Number:

PL_3201

Scale:

Paper Size:

Revision:

1 : 200

A3

I



Designing Brighter Futures
Architecture Urban Design Planning

+44 (0)20 7336 0999
enquiries@kcaarchitects.co.uk
www.kcaarchitects.co.uk

Kemp House
152 - 160 City Road
London EC1V 2NX