

● This drawing is the property of Natalia Eddy. No disclosure or copy of it may be made without the written permission of Natalia Eddy.


For Construction purposes:

- All dimensions and levels to be checked on site.
- Discrepancies to be reported to Natalia Eddy before proceeding
- If in any doubt about information on this drawing contact Natalia Eddy

REVISION			
NUMBER	DATE	BY	NOTES
P1	24/02/2022	NE	Issued to planning

NOTES:

- KEY
- EXISTING
 - PROPOSED
 - PARTY WALL LINE
 - CLIENT SUPPLY

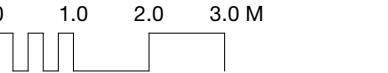

NATALIA EDDY

99 Florence Road, London, N4 4DL
nataliaeddy3@gmail.com

CLIENT

Mr J Randall & Ms. E Hawes

PROJECT

15 Cornwall Road, London, N4 4PH

SHEET TITLE

Proposed Section AA

SCALE

1:100@A3


DATE CREATED

24/02/2022


FILE REFERENCE

911-DWG-XX

DRAWING NUMBER	REVISION
911-DWG-110-AA	P1

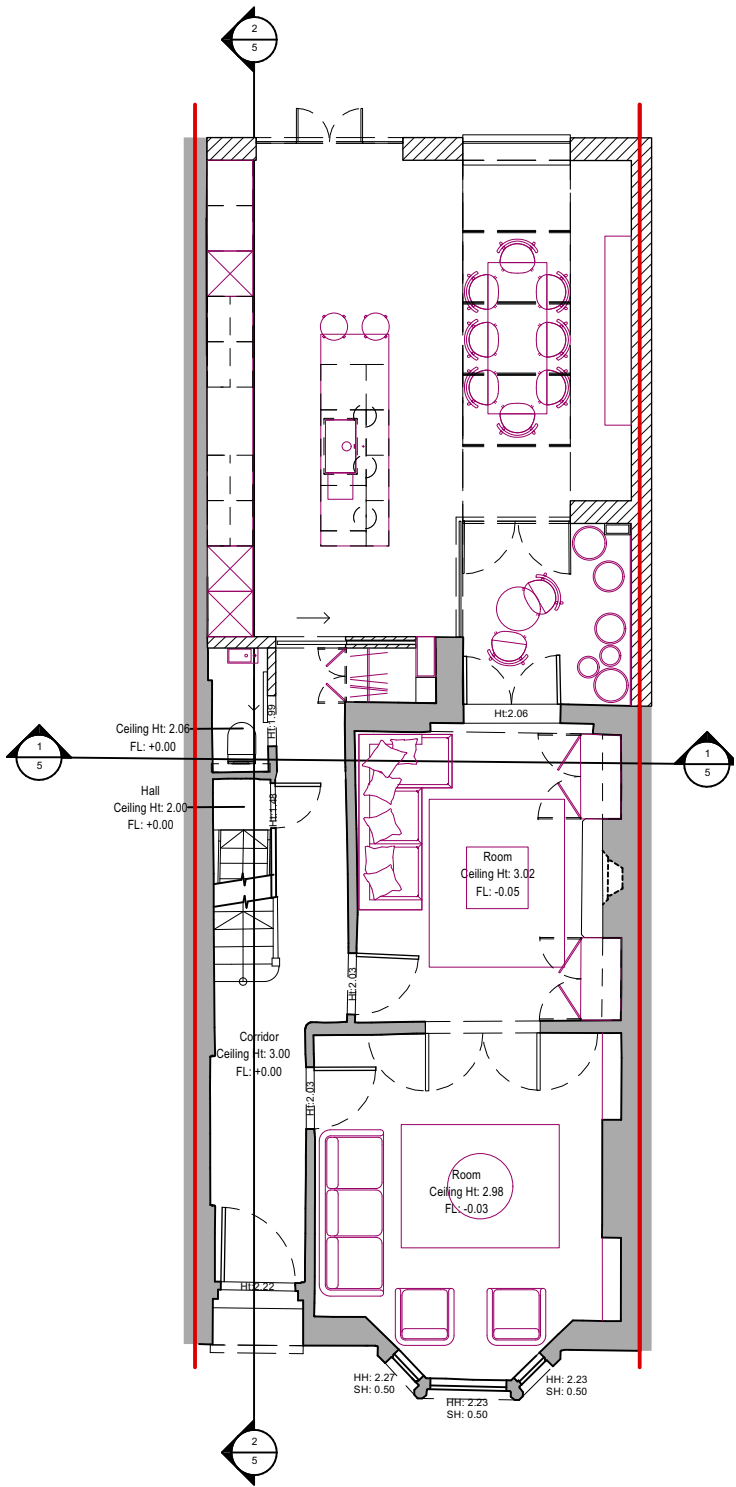

1 Reference Plan
1:100

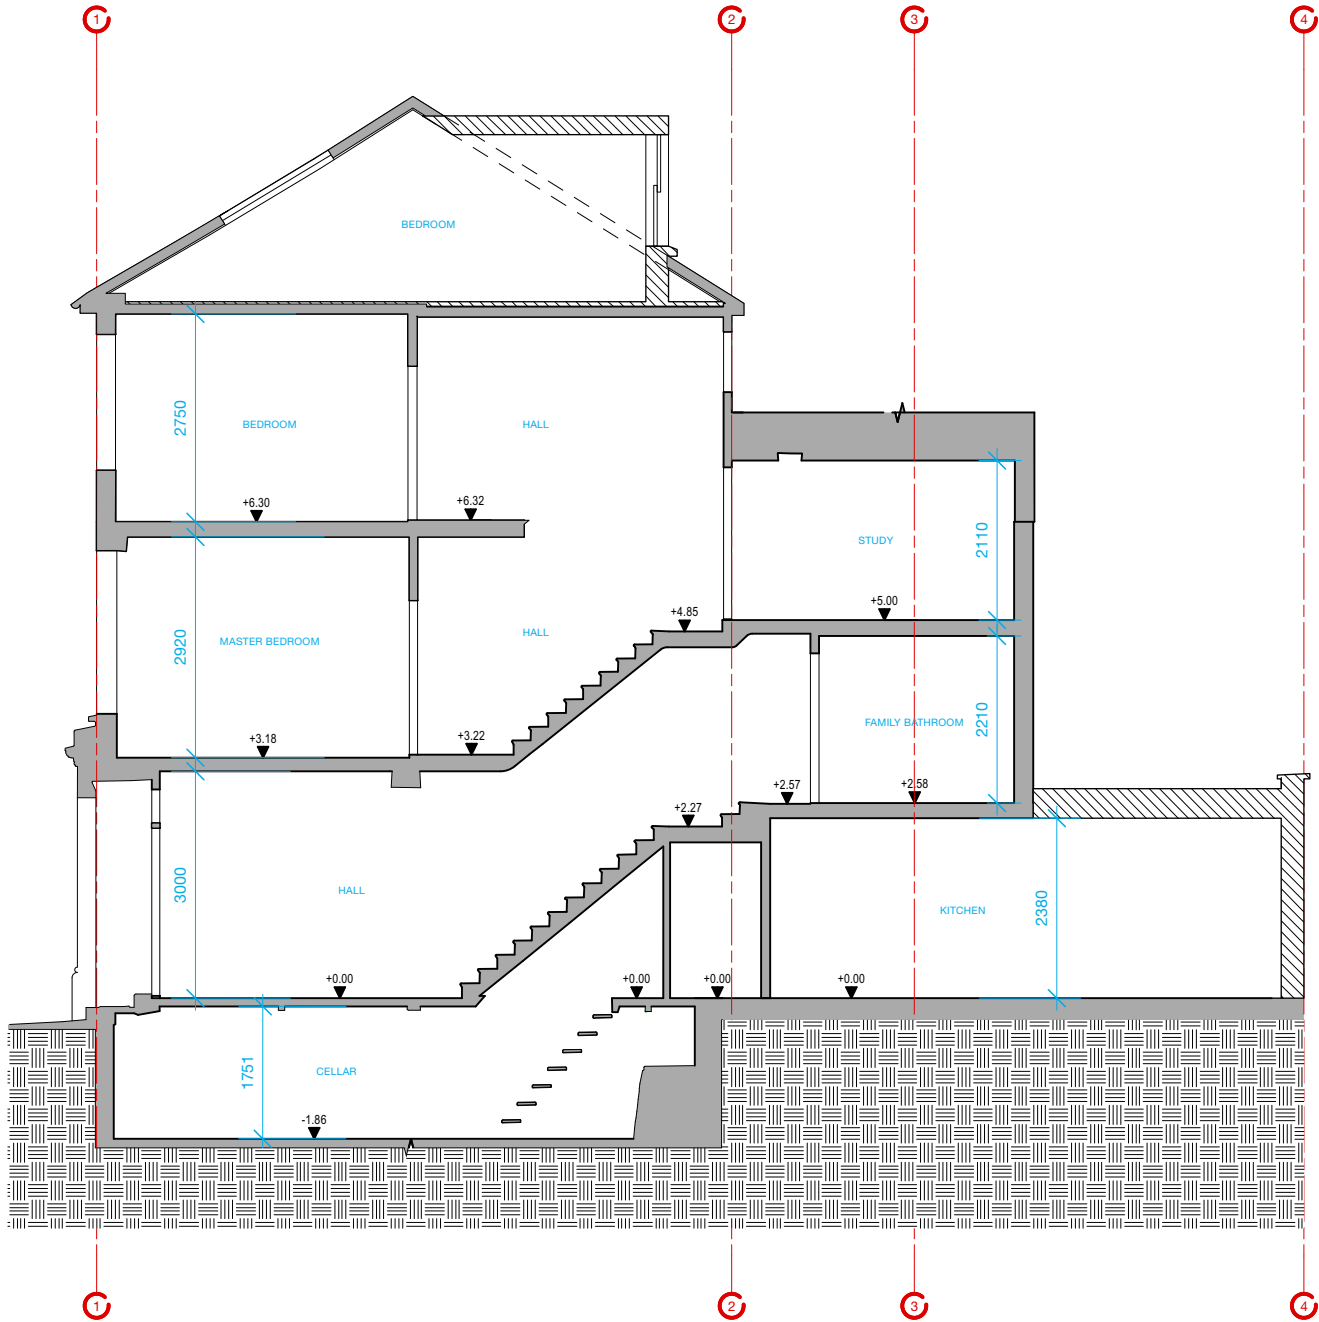

2 Proposed Section
1:100