

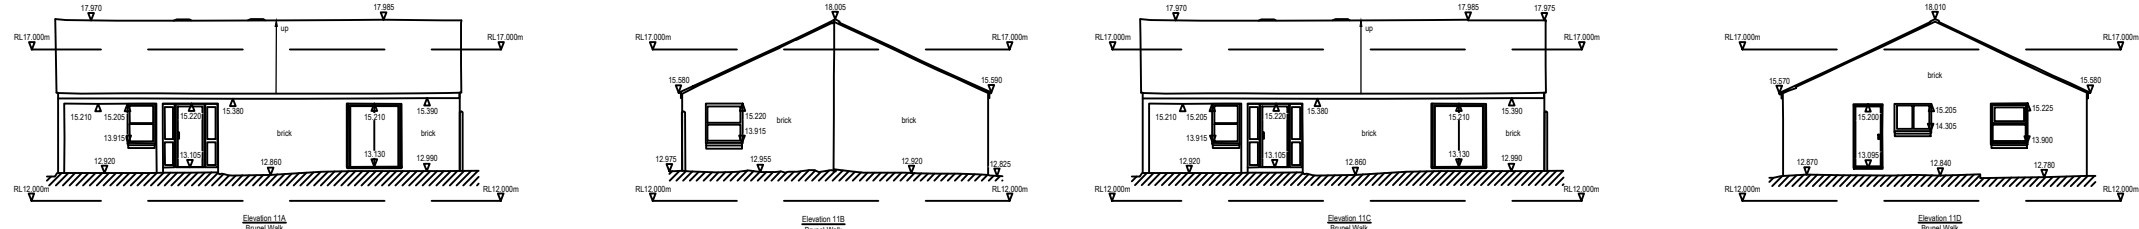
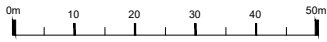
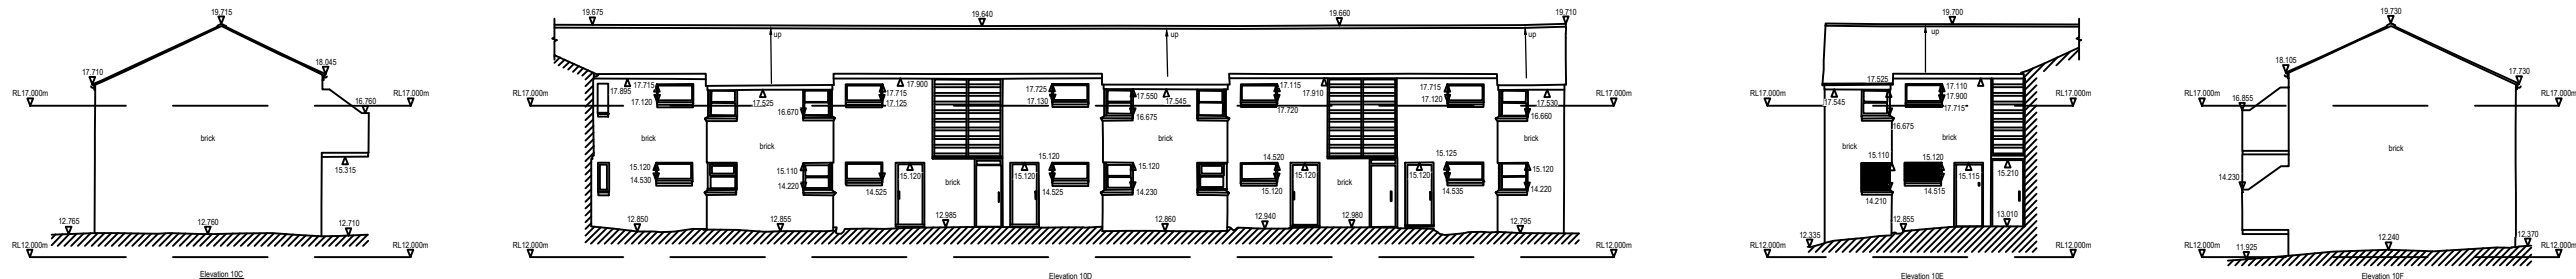




1 Existing Elevations
1:250

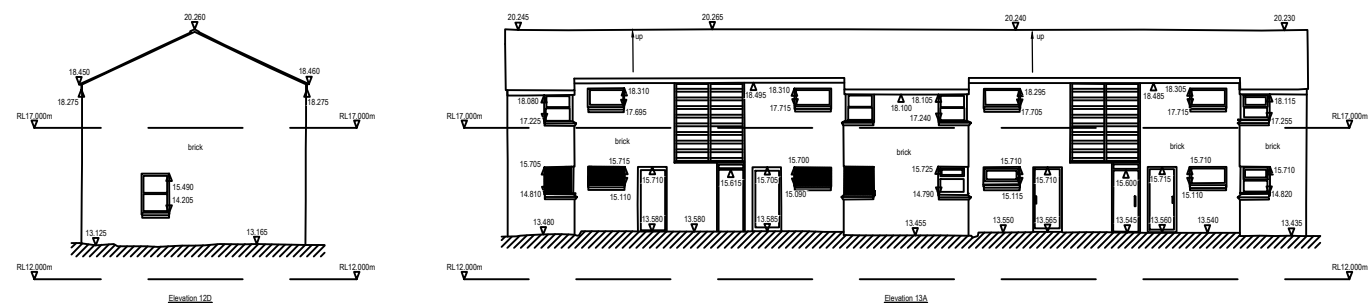



2 Existing Elevations
1:250

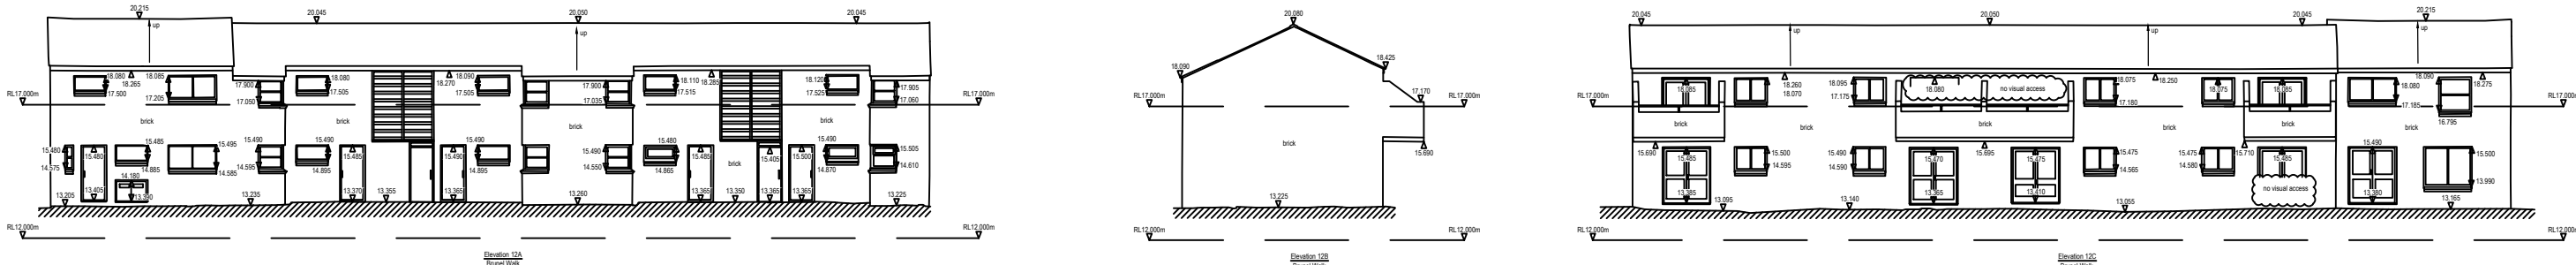


3 Existing Elevations
1:250

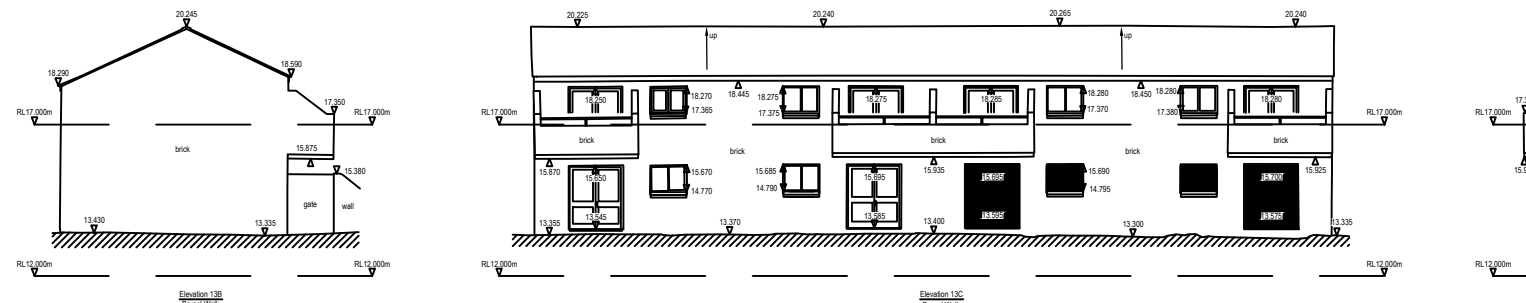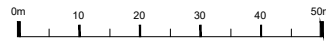

4 Existing Elevations
1:250

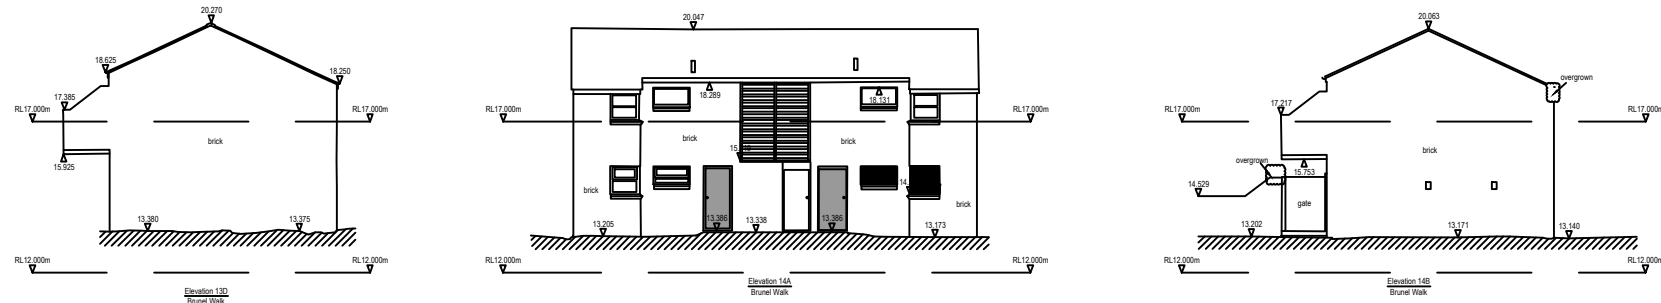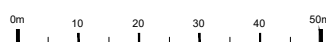

5 Existing Elevations
1:250

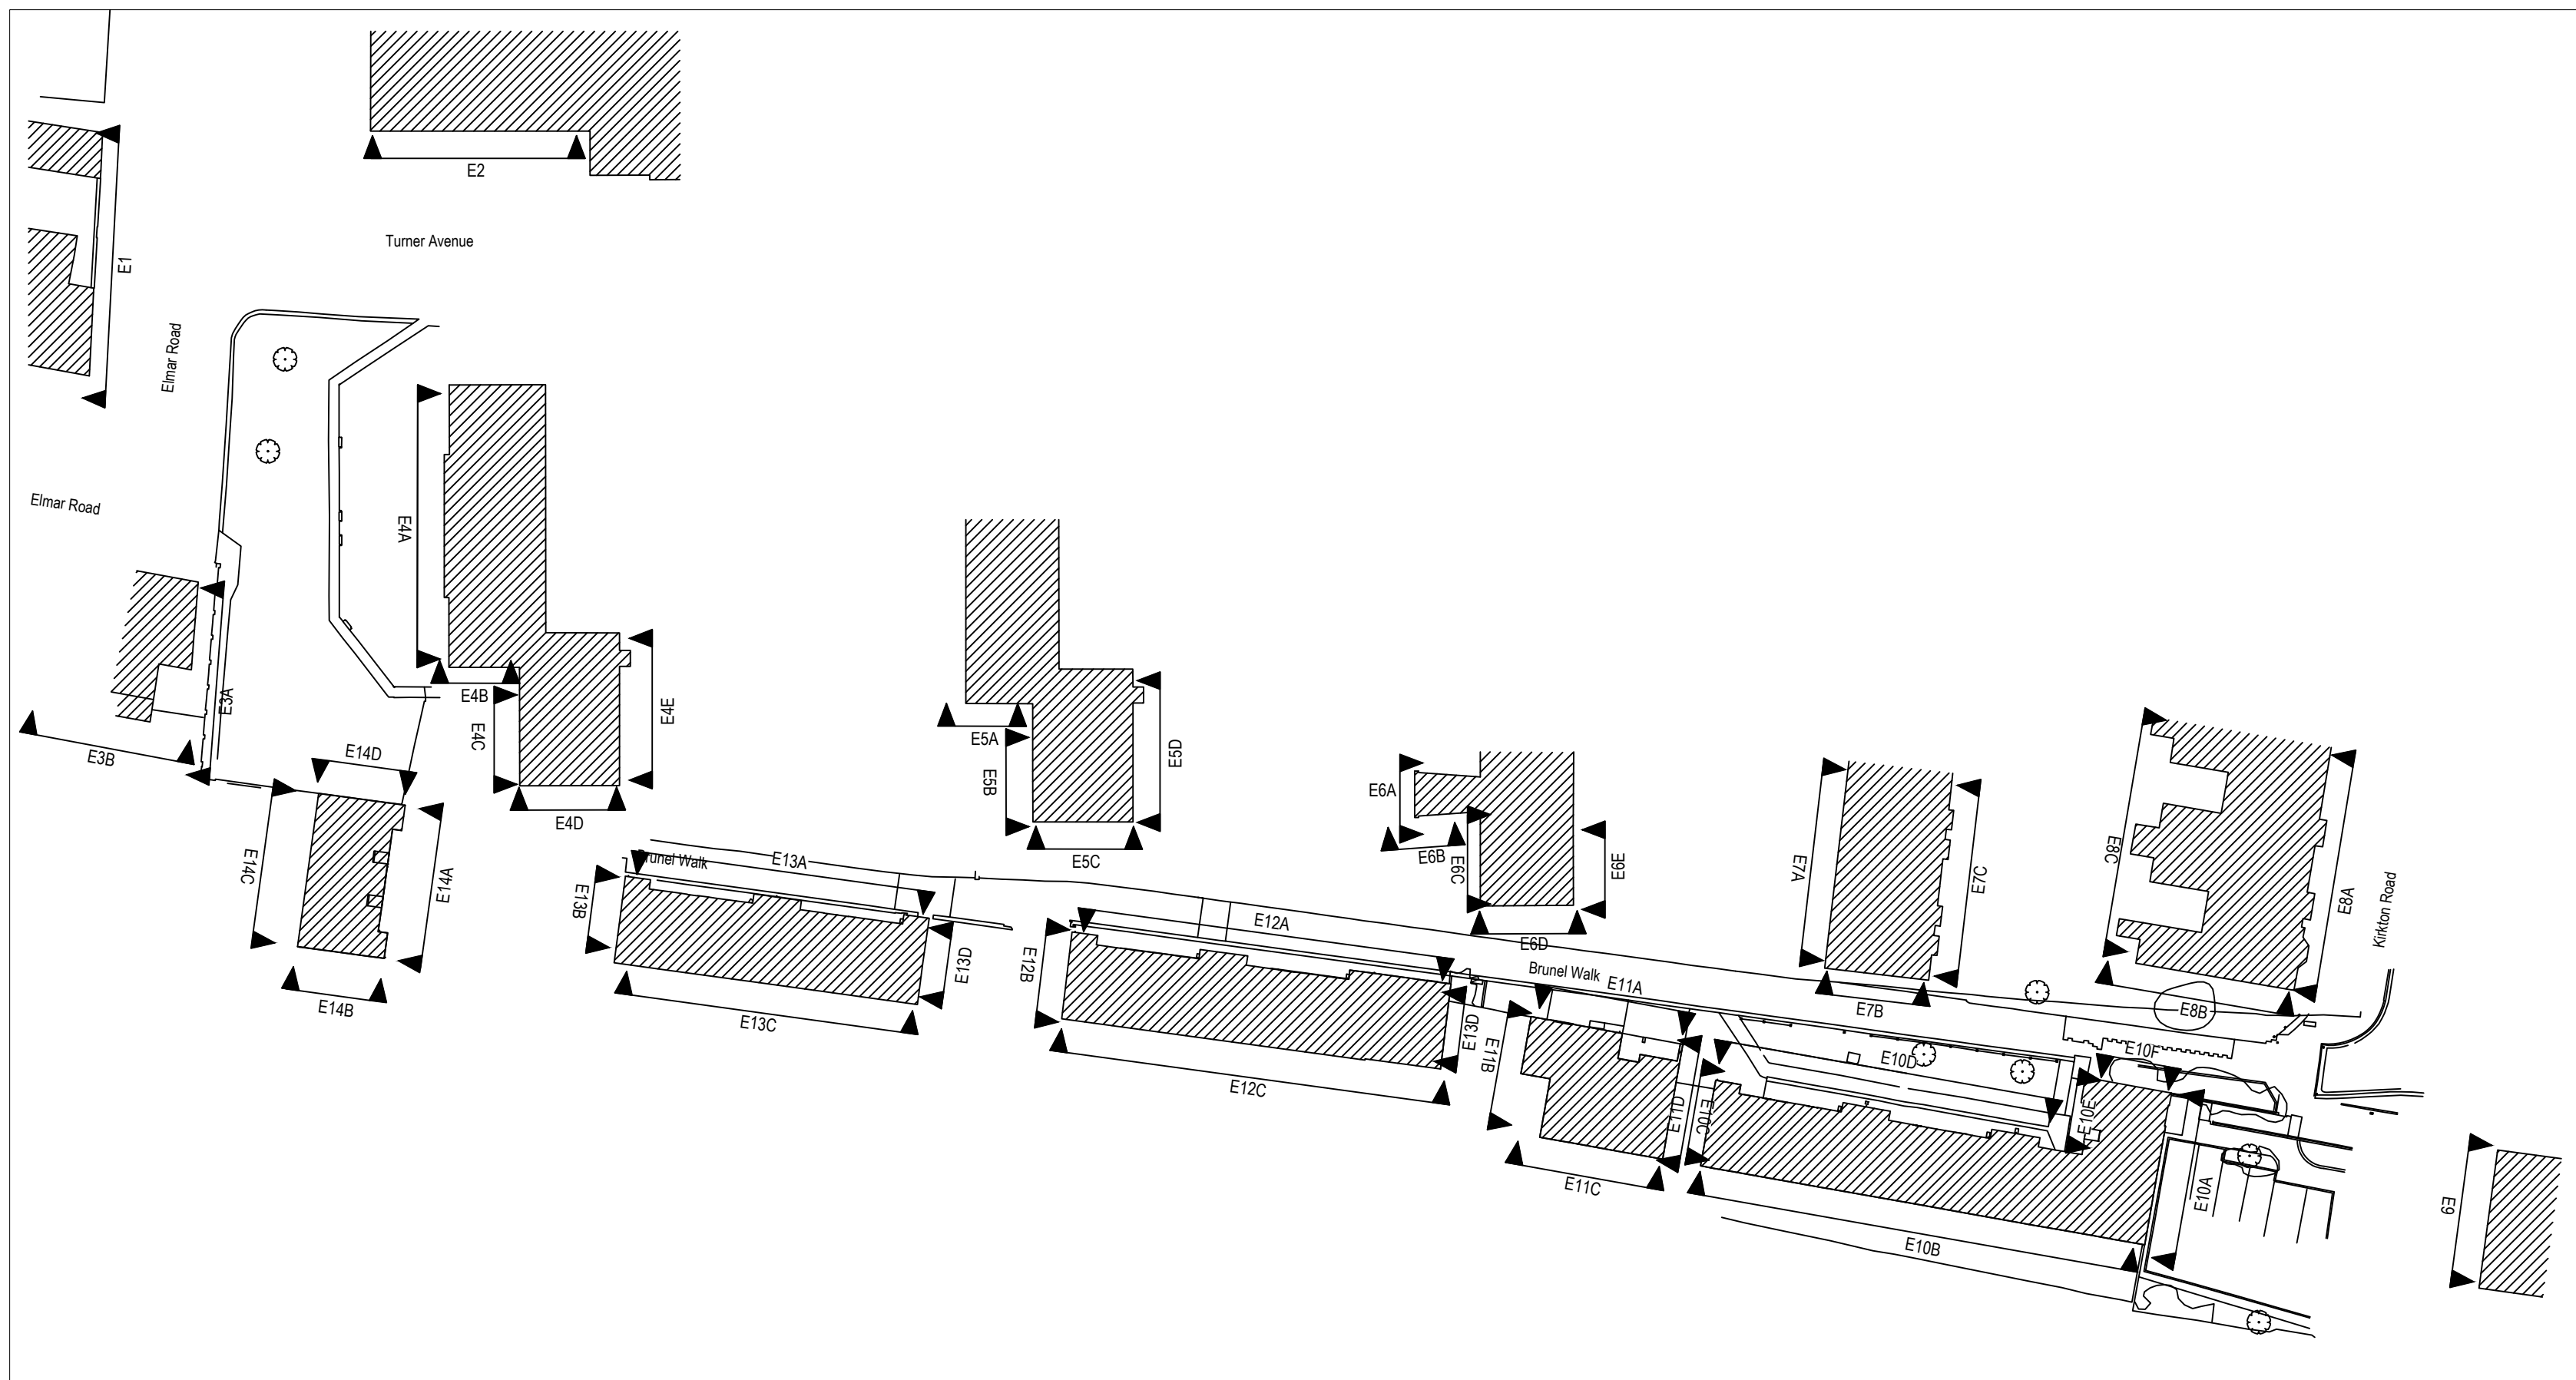

6 Key Plan - Existing
1:500



GENERAL NOTE:
This drawing is to be read in conjunction with all other drawings, structural, mechanical & electrical engineer's drawings. Written dimensions take precedence over scaled. All dimensions to be confirmed on site. All areas and dimensions are approximate and subject to change. All details are indicative of design intent. Specialist design subcontractors are to develop and co-ordinate final details for the contract administrators comments. All installations are to be in accordance with manufacturers recommendations, any discrepancy is to be notified to the contract administrator immediately. Kiran Curtis Ltd. accept no responsibility for the accuracy of the existing building survey upon which these drawings are based. This drawing is protected by copyright and must not be copied or reproduced without the written consent of Kiran Curtis Ltd.

Key:

Project:

0552 - Brunel Walk

Drawing Title:

Existing Street Elevations - 2/3

FOR PLANNING

Drawing Number:

0304

Scale:

1:250, 1:500

Paper Size:

A1

Revision:

-

KC+A

Designing Brighter Futures
Architecture Urban Design Planning

+44 (0)20 7336 0999
enquiries@kcaarchitects.co.uk
www.kcaarchitects.co.uk

Kemp House
152 - 160 City Road
London EC1V 2NX