



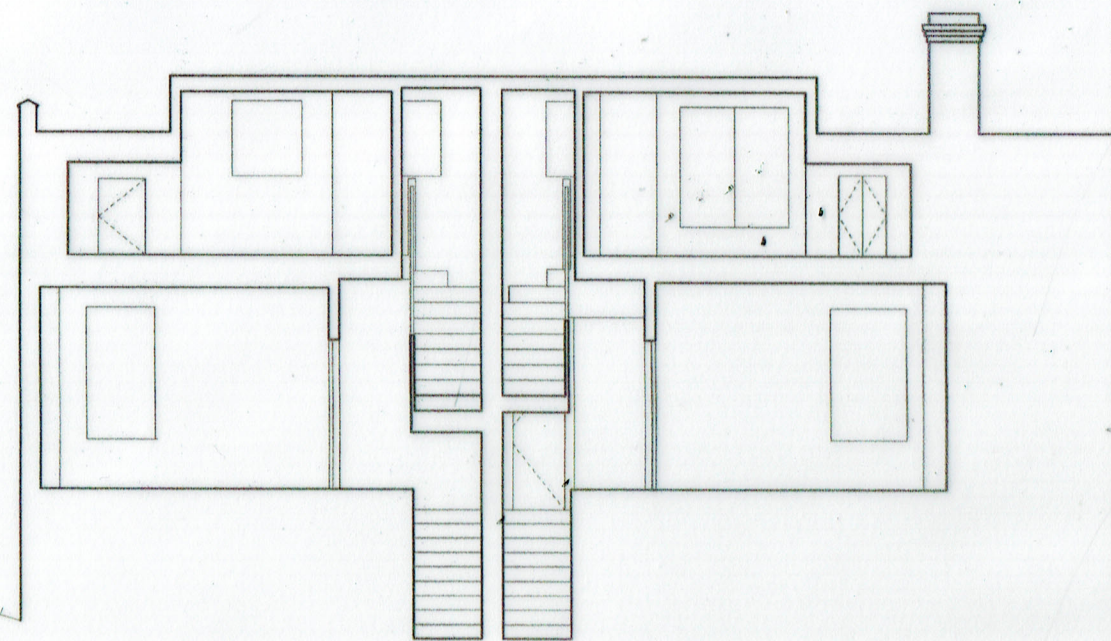

SECTION C-C



SIDE ELEVATION TO NO 11

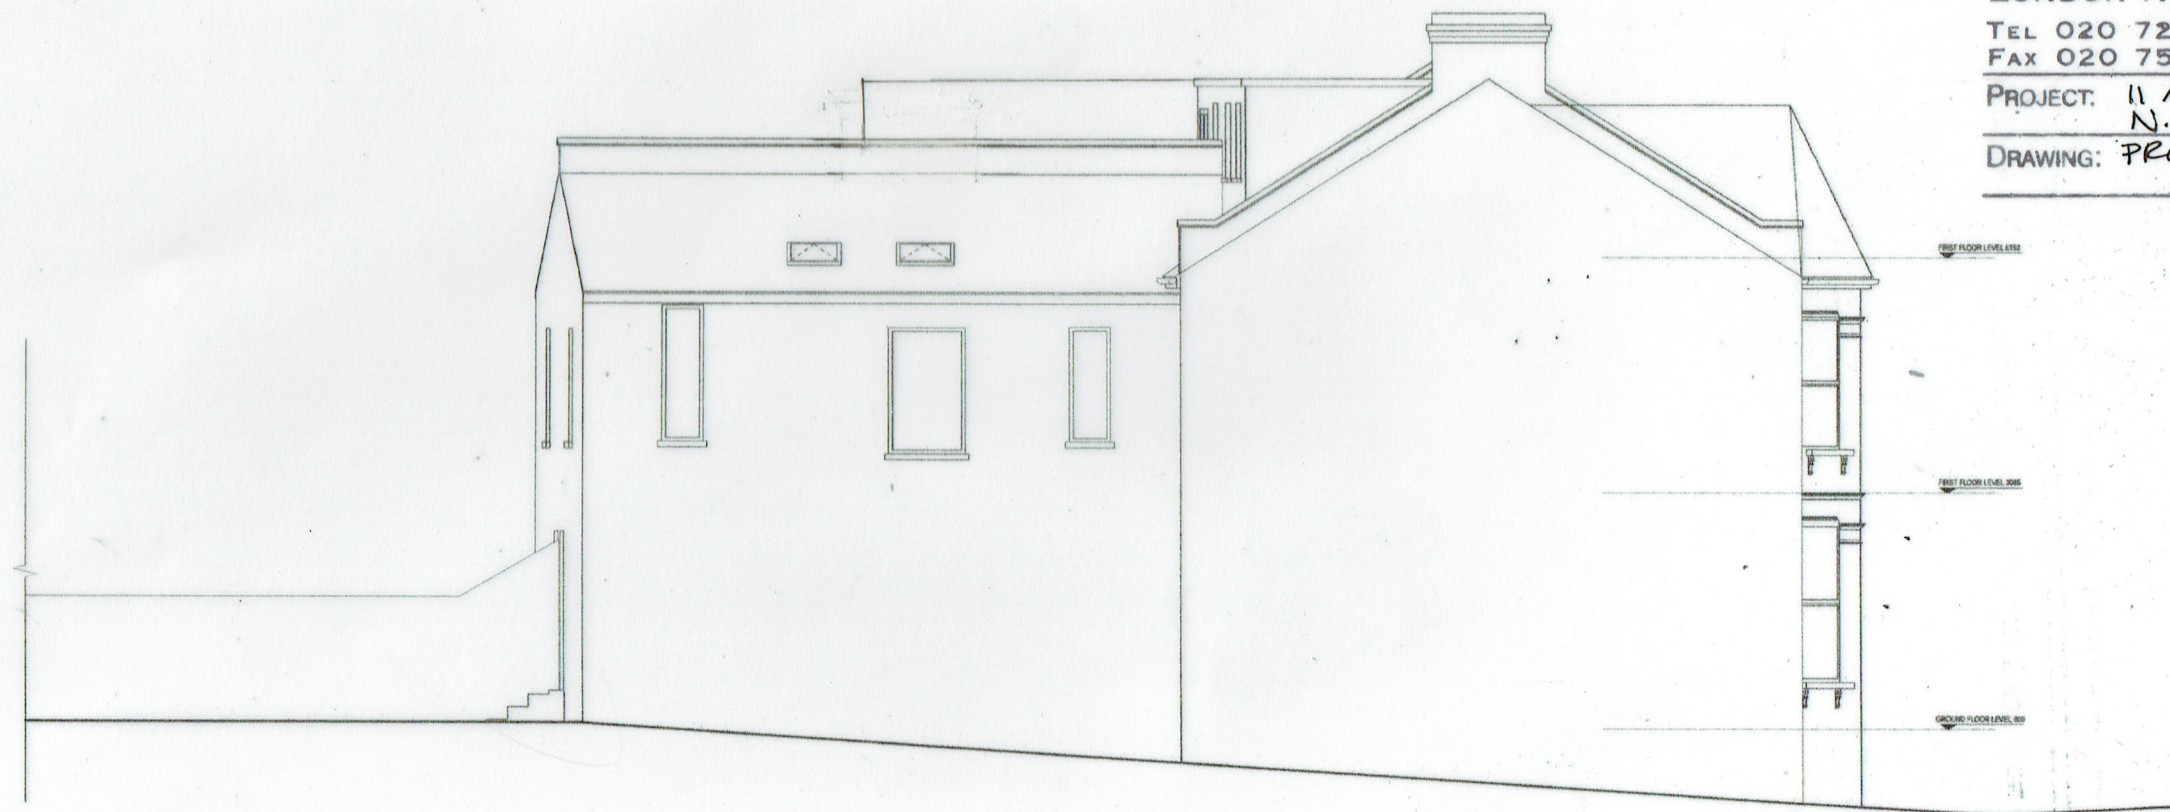

SIDE ELEVATION
TO NO 9

CAROLYN SQUIRE
DIP ARCH RIBA
122 CHURCH WALK
LONDON N16 8QW
TEL 020 7254 0624
FAX 020 7503 9769
JOB NO: 2217/13
DATE: SEPT 22
SCALE: 1:100 @ A3
PROJECT: 11 ALBERT ROAD
N.22 7AA
DRAWING: PROPOSED FLANK ELEVATION

0 1 2 3 4m