


NOTE :
This drawing / document is intended for planning purposes, do not use this as Construction information unless it is issued for Construction.
This drawing is copyright by Native North Ltd.

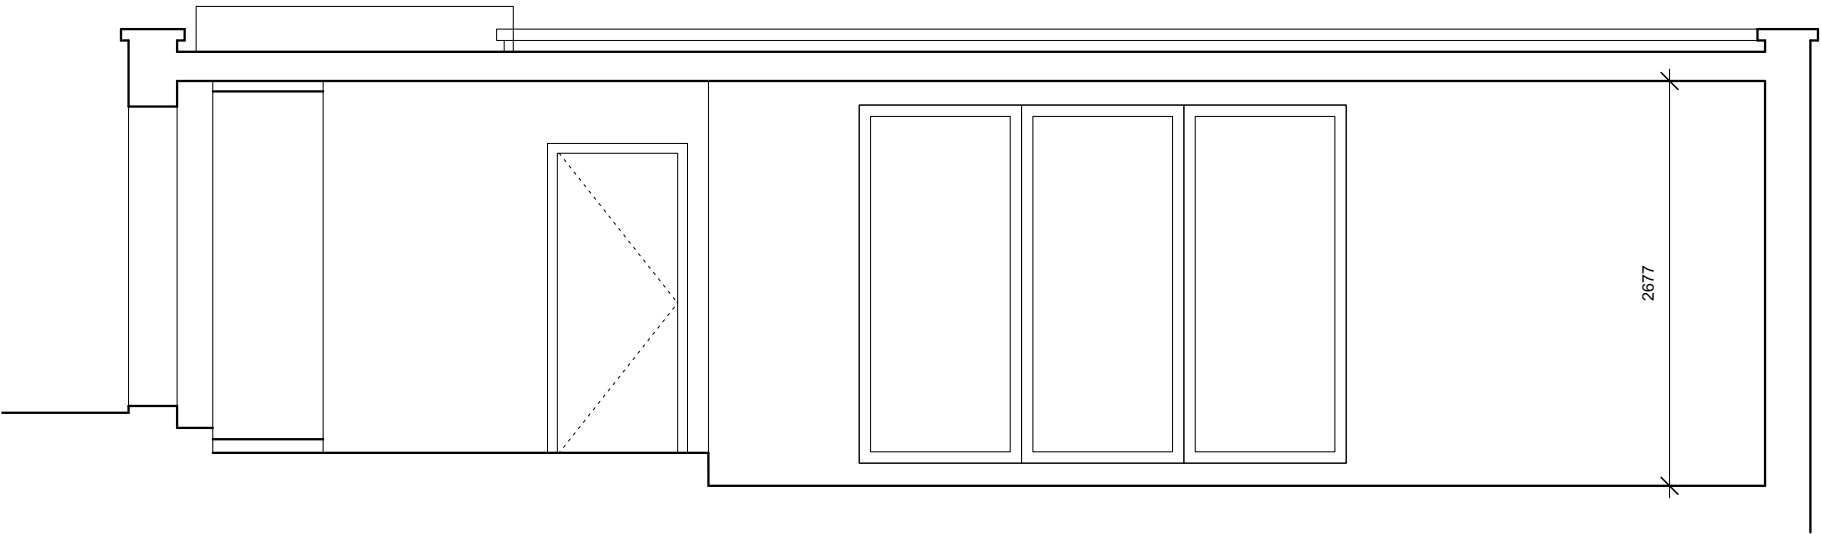

1 Existing Section AA
Scale: 1:50



Issue Notes			Date	No.
native north				
Sheet No. 120-05				
Scale As Shown @ A3		Project No. 22-08		
Drawn By OW		Date 19/08/2022		
Project ID PLANNING				
Sheet Title Existing Section				
Project Title 75 Hillfield Park				
native north architects Unit 12a, 5 Durham Yard Teesdale Street London, E2 6QF justin@nativenorth.co www.nativenorth.co +44(0)20 3488 1312				