




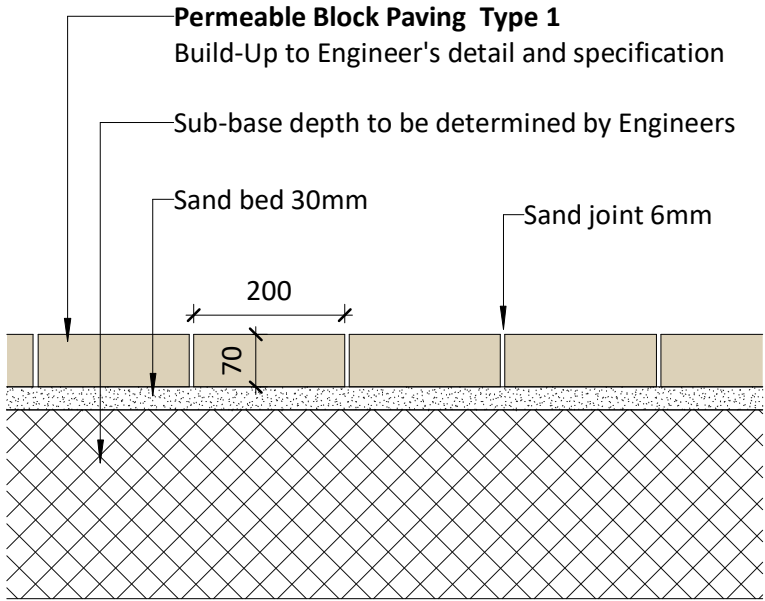


Detail 01 - Permeable Block Paving Type 01
1 : 10

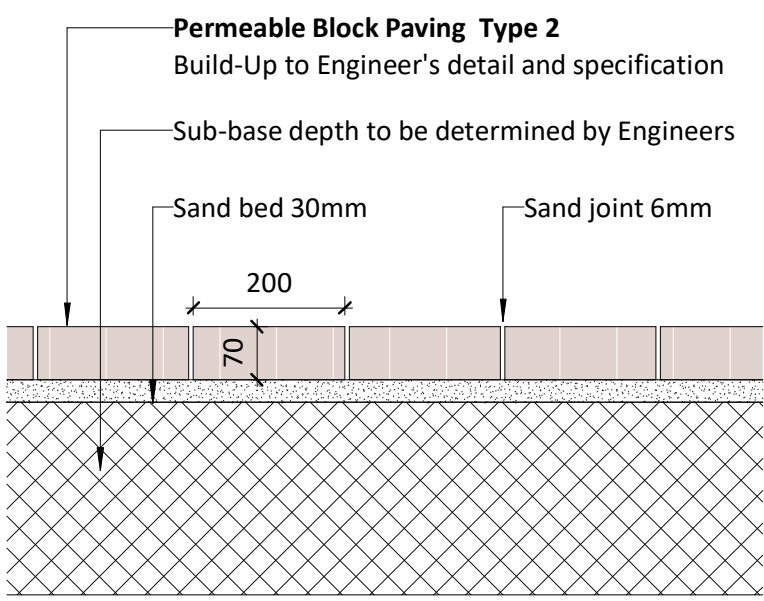


Detail 02 - Permeable Block Paving Type 02
1 : 10

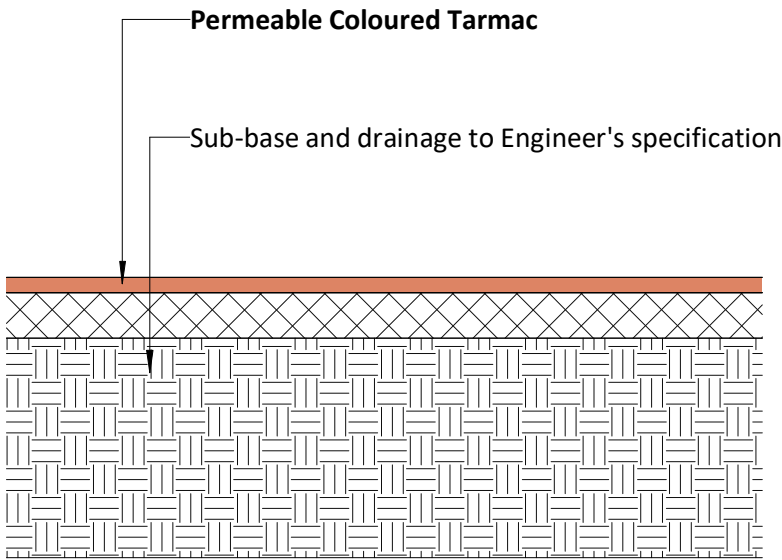


Detail 03 - Permeable Coloured Tarmac
1 : 10

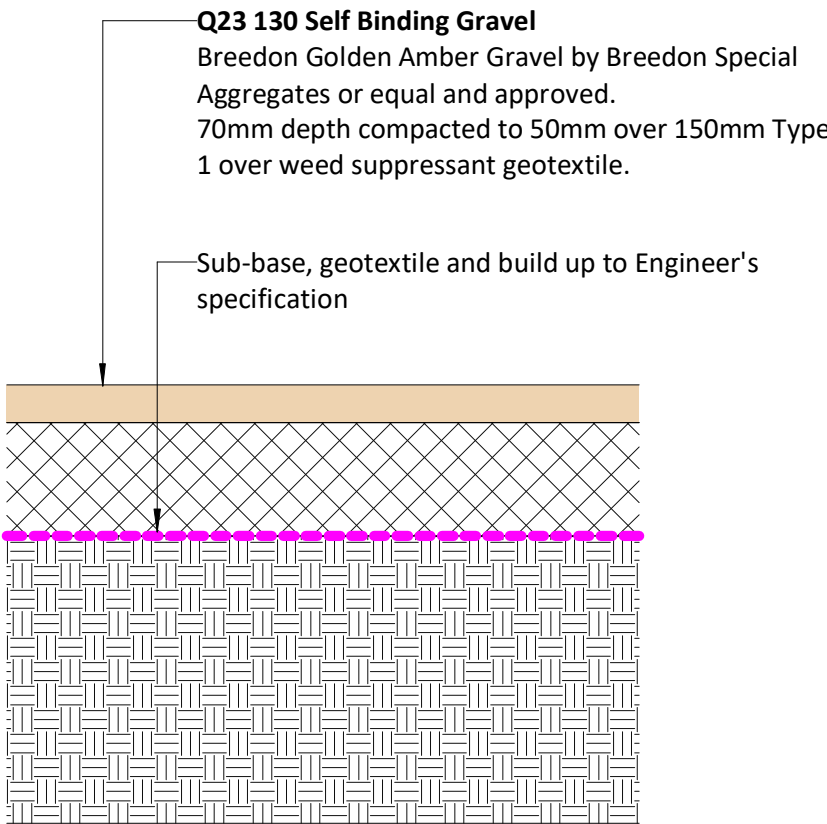


Detail 04 - Typical Self Binding Gravel
1 : 10

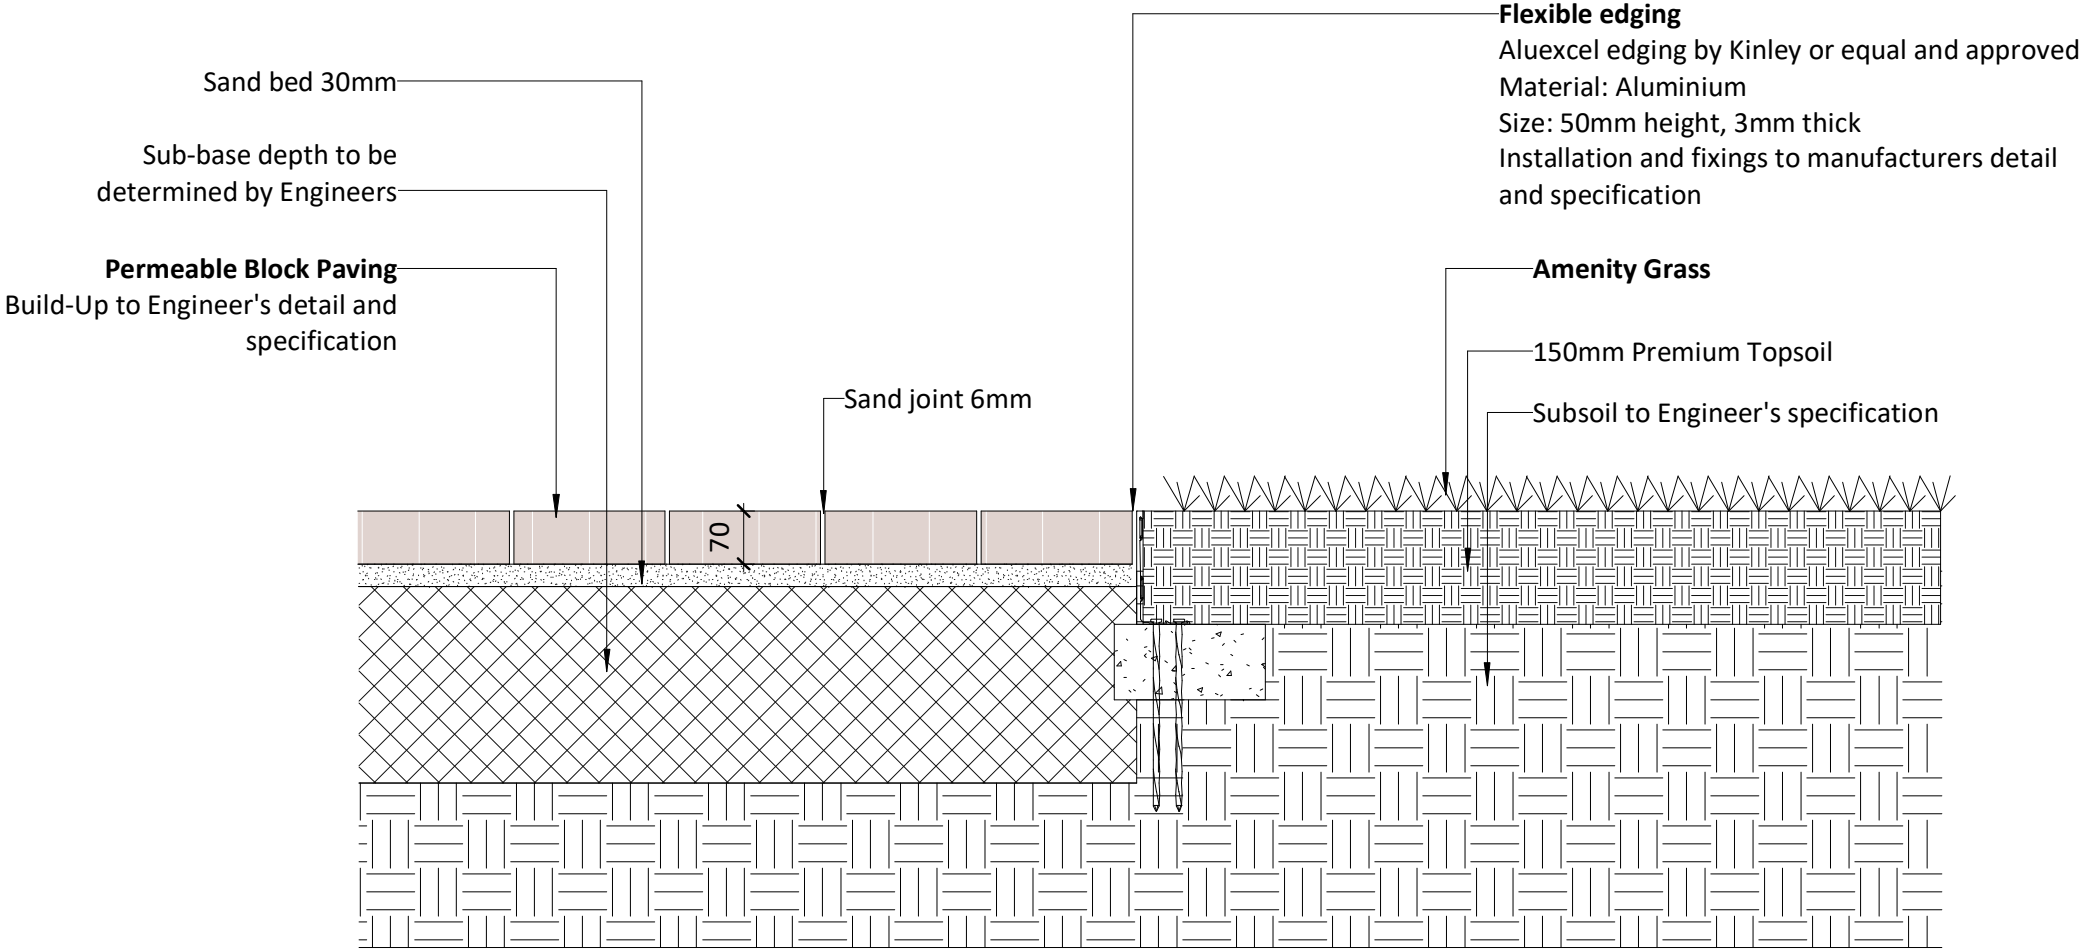

Detail 05- Block Paving interface with Amenity Grass
1 : 10

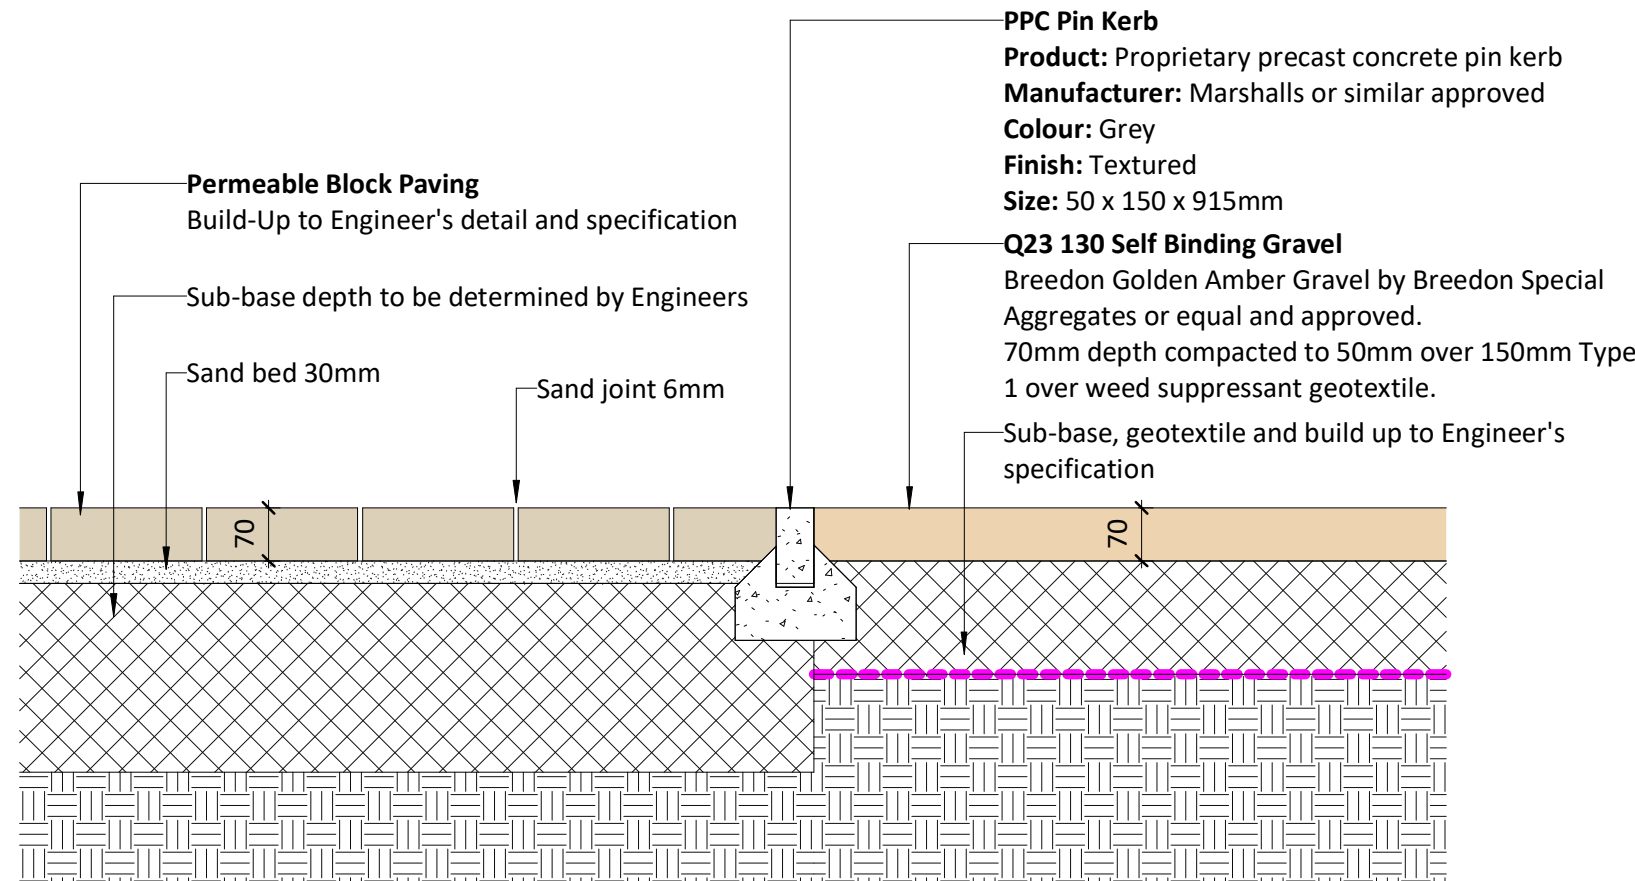

Detail 06 - Block Paving interface with Self Binding Gravel
1 : 10

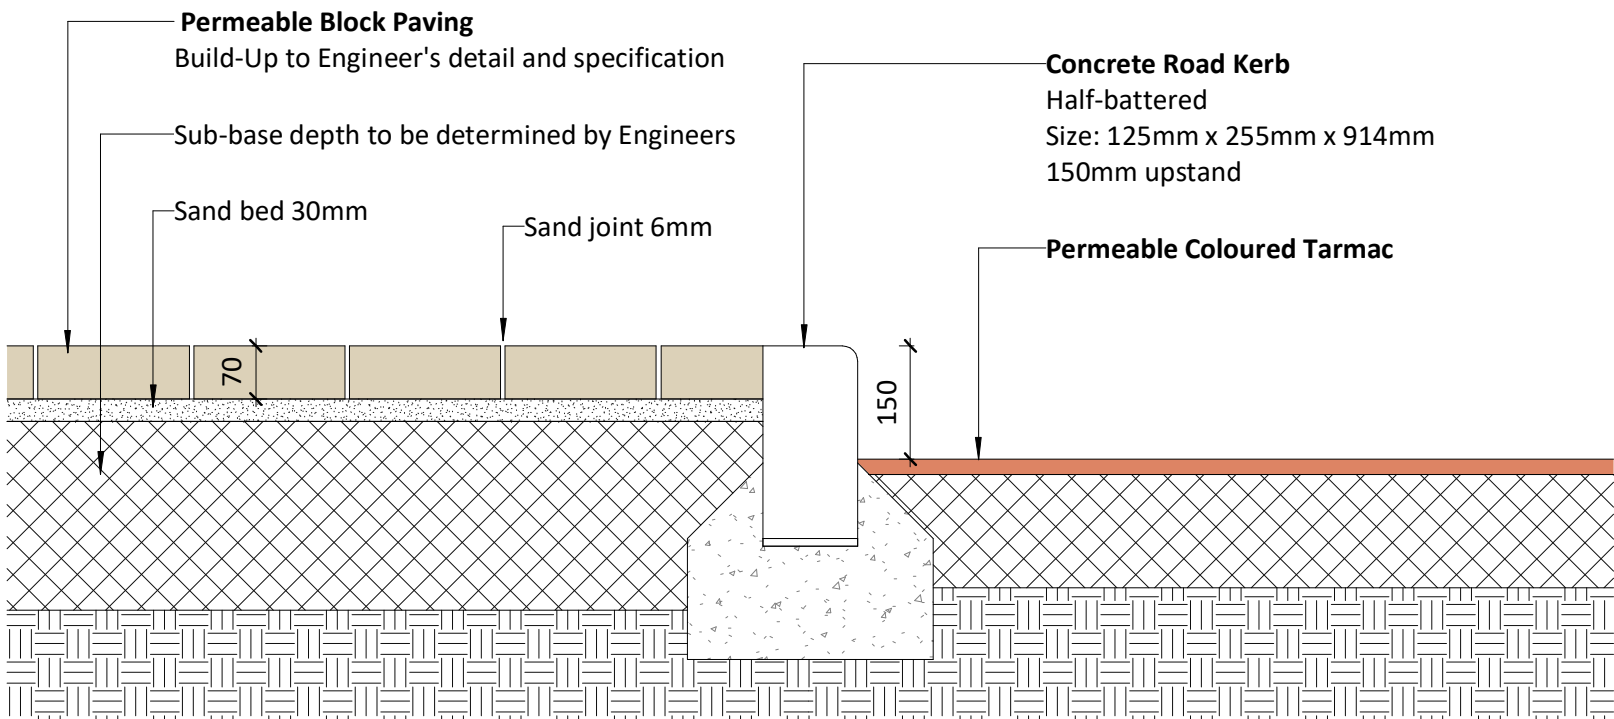

Detail 07 - Block Paving interface with Coloured Tarmac
1 : 10

Responding to Council comments	P03	DWR	KMO	06/09/22
Stage 3	P02	JAF	KMO	25/05/22
Stage 2 Draft	P01	KMS	KMO	12/05/22

Revision	Status	Rev	Author	Aprvd	Date
----------	--------	-----	--------	-------	------

oobe

newcastle:
studio 7 & 8, the kiln, hoults yard, walker road,
newcastle, ne6 2hl. t: +44 (0)191 281 3775

london:
the fisheries, 1 mentmore terrace, london,
e8 3pn. t: +44 (0)203 479 2649

glasgow:
177 w george st, glasgow metropolitan area,
g2 2lb. t: +44 (0)141 301 1465

w: www.oobe.co.uk e: info@oobe.co.uk

Client	Haringey Council
Project	Brunel Walk redevelopment & Turner Avenue Estate improvements
Title	Landscaping Details - Hard Details Hard Details

Dwg. No.	5350- OOB- ZZ- 00- DR- L- 0501	Scale	1 : 10 @ A2
Revision	P03	Date	May 2022