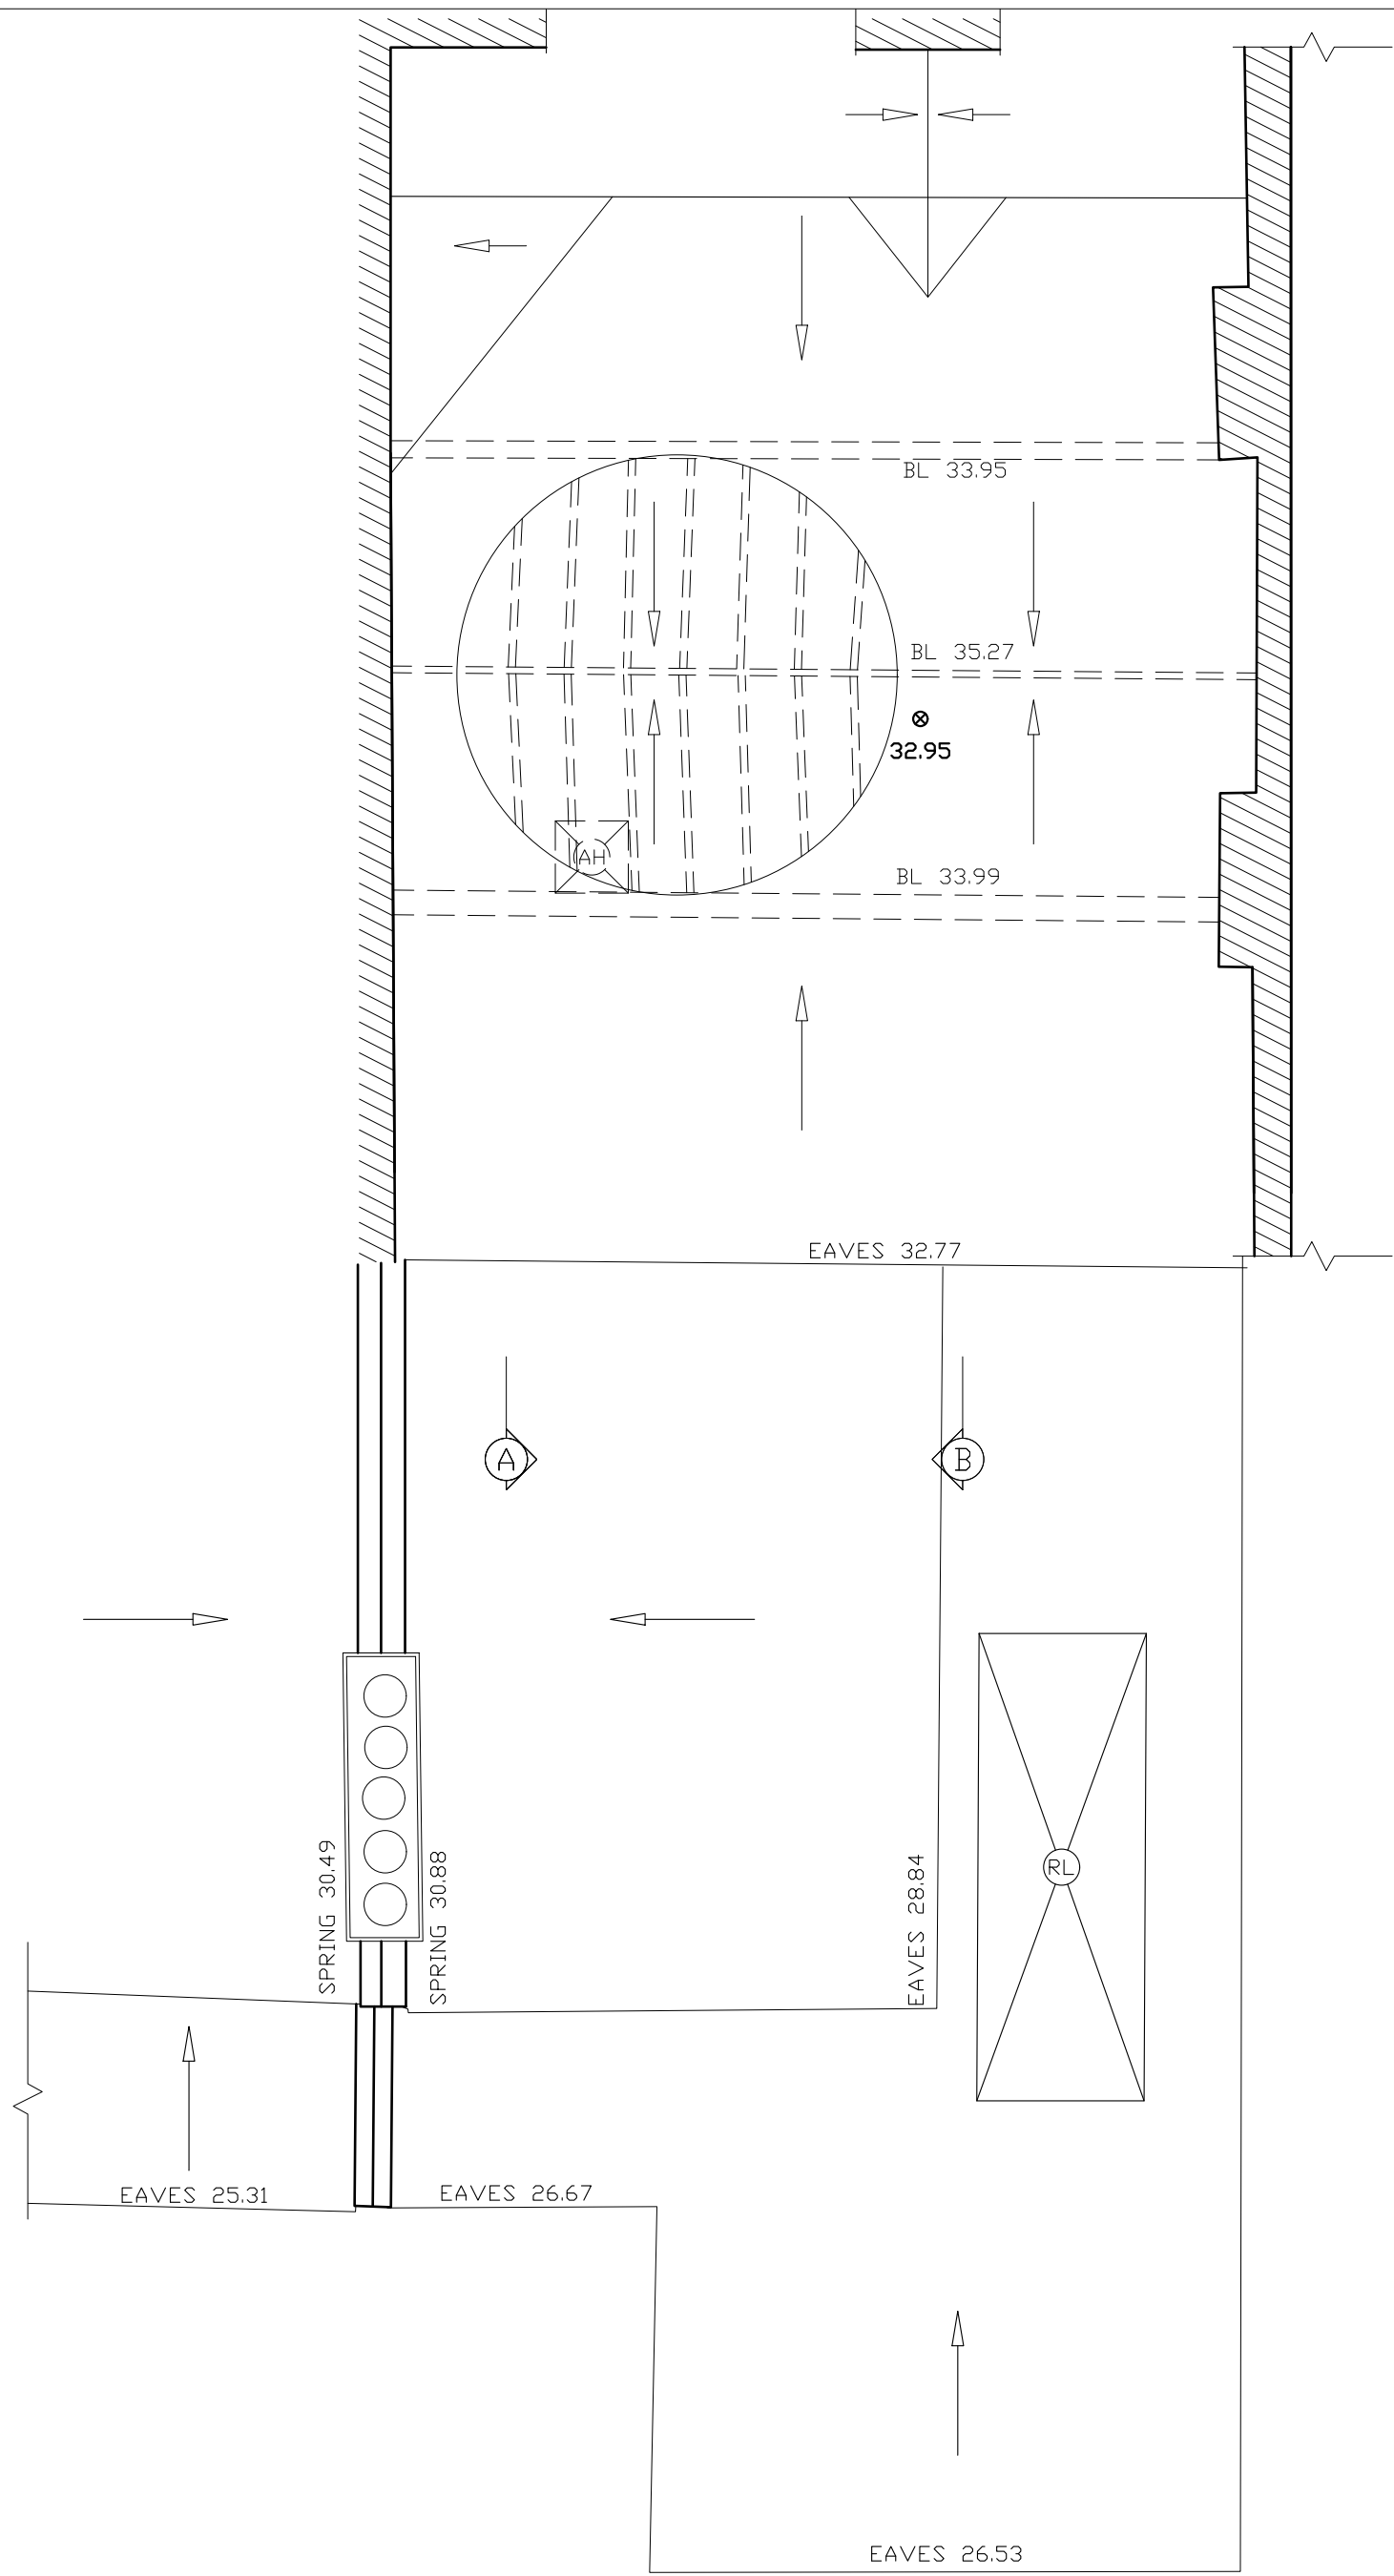


1000 2000 3000 4000 5000
FOR SCALING PURPOSES, THIS LINE IS 5000 mm LONG @ 1:50

Dimensions are approximate only
and must be checked prior to construction

FOR PLANNING - NOT FOR CONSTRUCTION

Elinoar Haseen
Architecture and Design Ltd
Tel: 07870 699937
arch@elinoarhaseen.com

Site Address:

Flat 3
7 Nelson Road
London N8 9RX

September 13th 2022

Existing attic floor plan @1:50

7NEL /S101

Scale:
1:50