


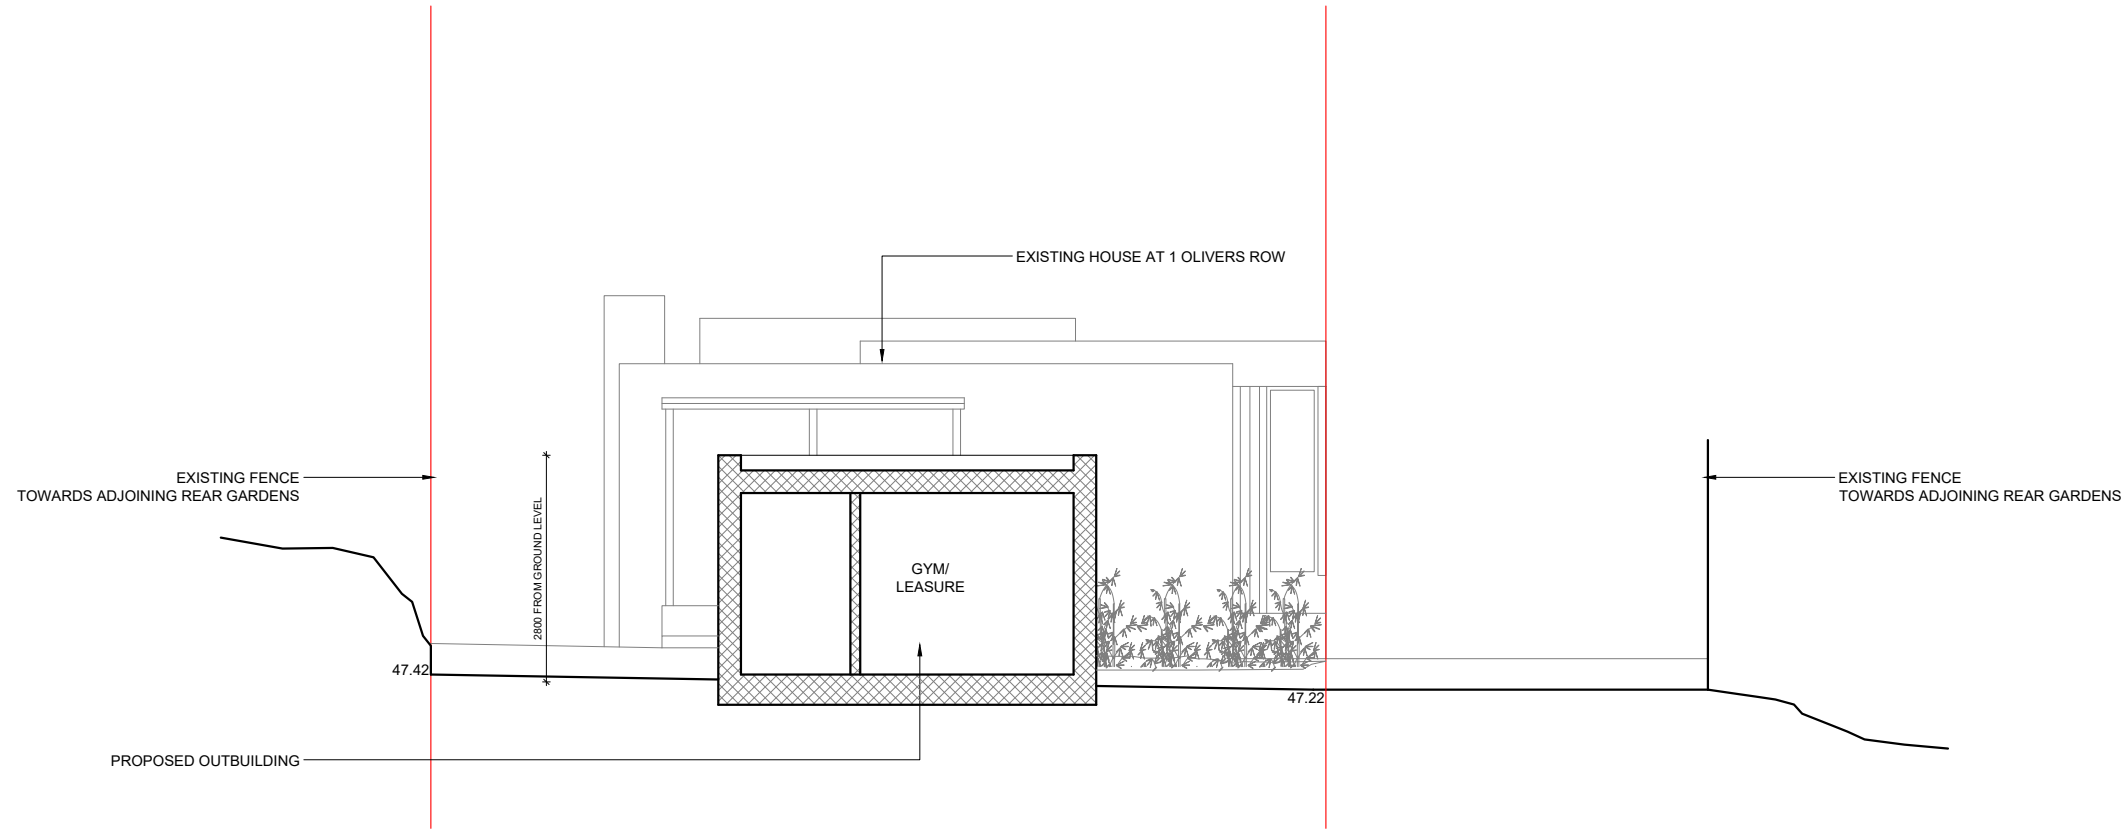

1 SECTION CC - PROPOSED_
SCALE 1:100 @ A3

 TWINNING DESIGN LLP 330 West End Lane London NW6 1LN T: +44 (0) 20 7431 9550 E: studio@twinningdesign.com W: twinningdesign.com	Revisions		Date	Project 1 OLIVERS ROW, N8 9BF				Client MHK			Contractors must verify all dimensions on site before any works are commenced. This drawing remains the property of TWINNING DESIGN LLP and may not be reproduced in any waywithout prior consent.	
	A	Issued for comments	27.09.22									
				Area MAIN HOUSE								
				Description PROPOSED SECTION CC								
				Project No. 2203~MAN	Date	Scale 1:100@A3	Drawing No. GA-PR-SEC-CC	CAD File No. -	Revision A	Drawn by EC	Issue PLANNING	