




1

BG08-03

8 Bruce Grove Existing Gates Elevation

1:50@A3; 1:25@A1

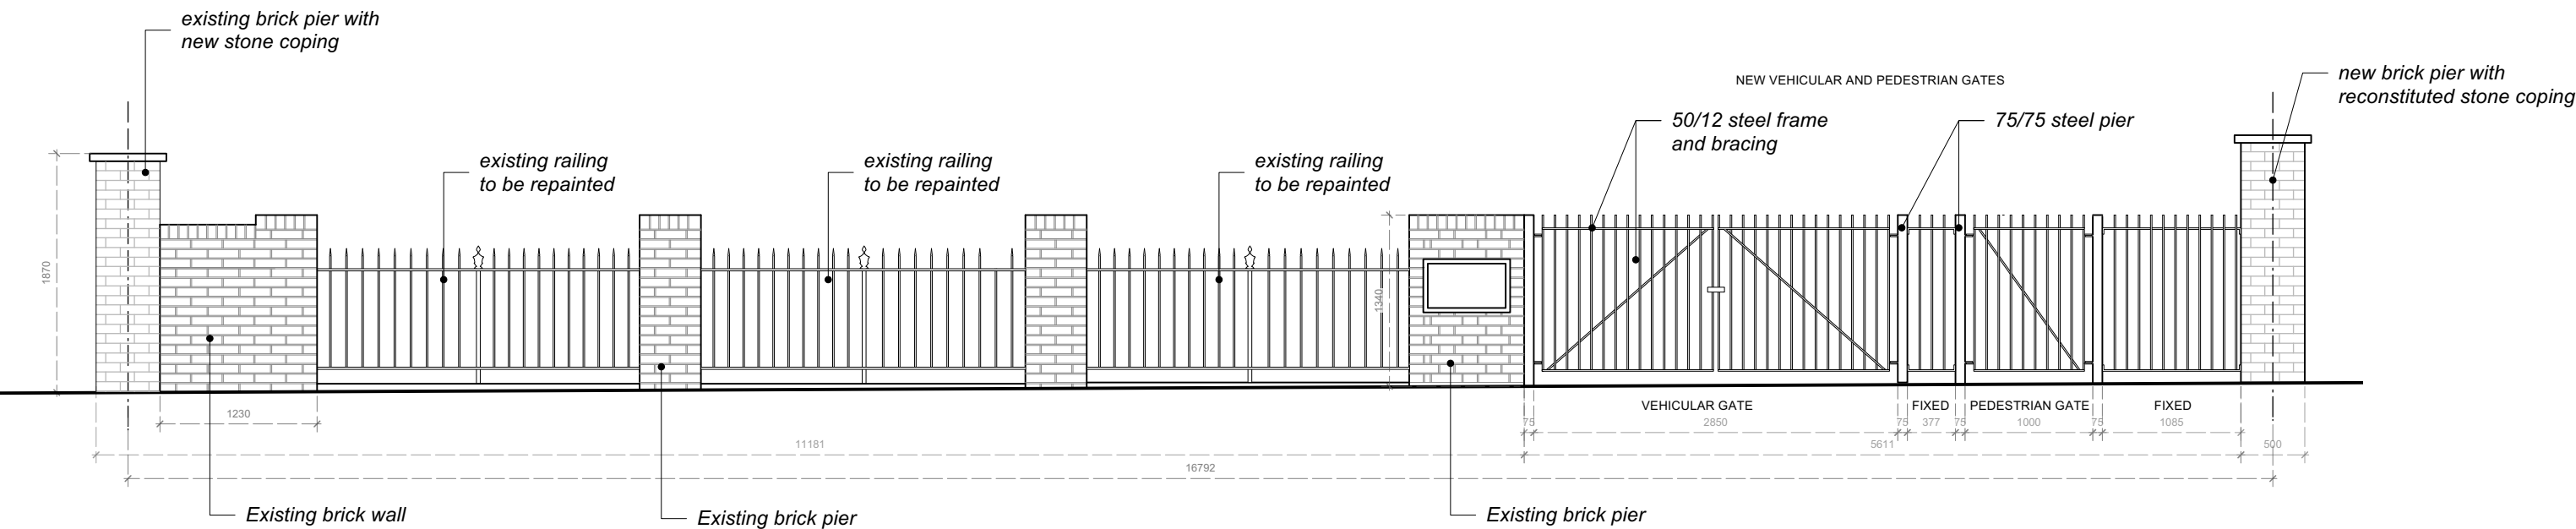

2

BG08-03

8 Bruce Grove Proposed Gates Elevation

1:50@A3; 1:25@A1

Notes	DO NOT SCALE - Use Figure Dimensions Only IF IN DOUBT - ASK	Revisions	Haringey Heritage Action Zone	ROGER MEARS ARCHITECTS LLP Union Chapel, Compton Avenue London N1 2XD				
				rma@rmears.co.uk www.rmears.co.uk				
				tel 020 7359 8222				
				©Roger Mears Architects LLP 2022				
			Existing Gates Elevation Proposed Gates Elevation 8 Bruce Grove	Date	Scale	Job No.	Code	Dwg No.
				Jan 2022	1:100@A3 1:50@A1	2141	BG08-03	