



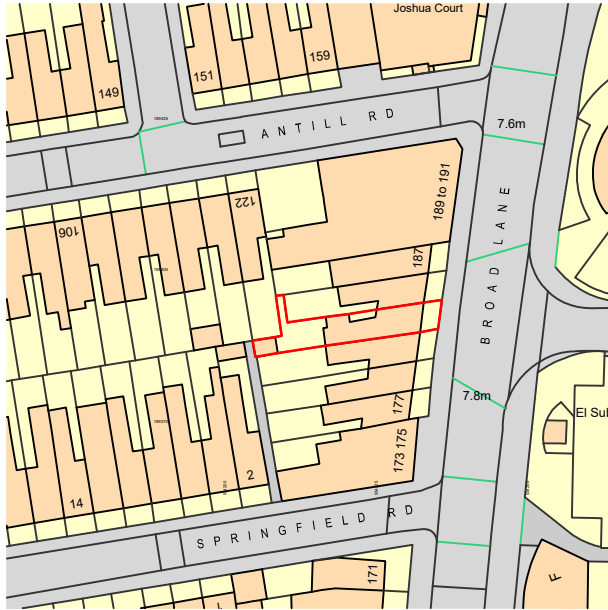


OS Map

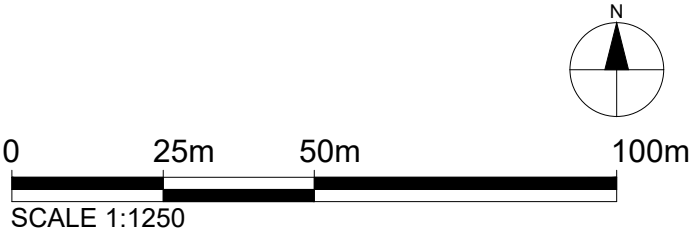


Property Boundary

Site Area = 139.48 m²

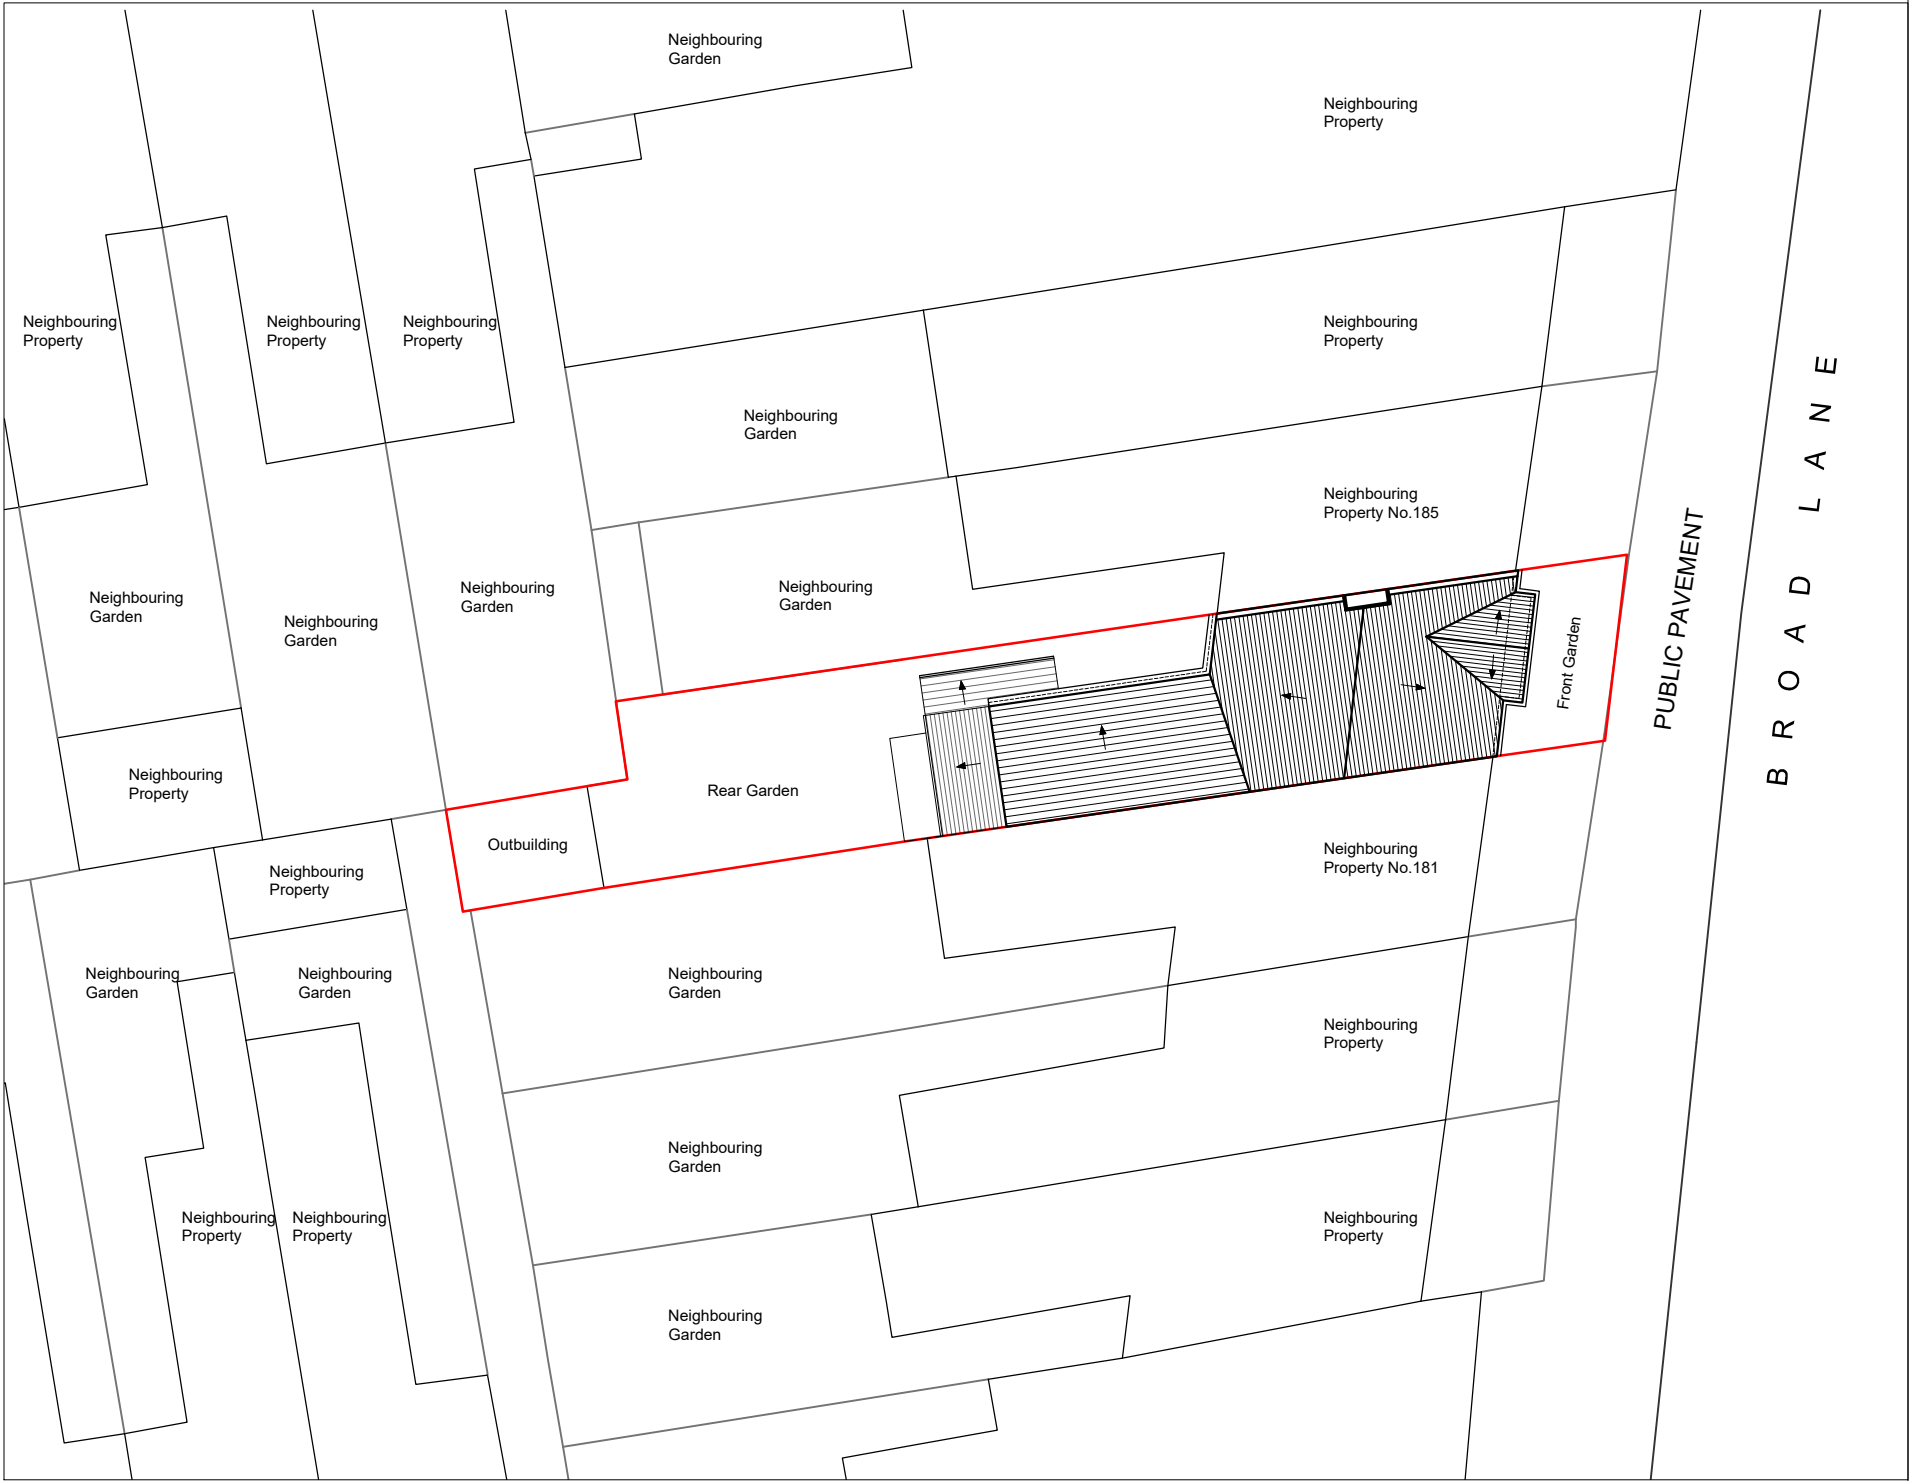

Site Plan

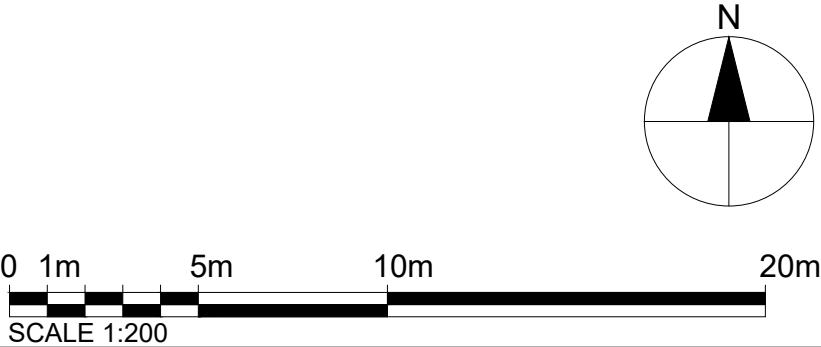

Notes.
Contractors must verify all dimensions at the site before comencing any work.
No construction work before Building Control approval and structural engineer confirmation.
Any discrepancies to be reported to Gridline.
All drawings are to be read in conjunction with all relevant drawings and specifications.

Project No.S				
REV	DATE	DESCRIPTION	BY	CH

PROJECT TITLE	
183 Broad Lane, Haringey N15 4QT	
DATE	Project No.
June. 2022	5616

DRAWING TITLE		
Existing - OS and Location Plans		
CLIENT		
Dr M. Siddiqui		
DRAWING No.	SCALE @ A3	Drawn by:
EX-L001	1:1250 / 1:200	Faye

PLANNING SERVICES
Unit 9b, The High Cross
Centre, Fountayne Rd,
N15 4BE
TEL: 020 8802 3480
www.samplanning.co.uk




Notes.
Contractors must verify all dimensions at the site before comencing any work.
No construction work before Building Control approval and structural engineer confirmation.
Any discrepancies to be reported to Gridline.
All drawings are to be read in conjunction with all relevant drawings and specifications.

Project No.S				
REV	DATE	DESCRIPTION	BY	CH

PROJECT TITLE	
183 Broad Lane, Haringey	
N15 4QT	
DATE	Project No.
June. 2022	5616

DRAWING TITLE		
Existing - Ground Floor		
CLIENT		
Dr M. Siddiqui		
DRAWING No.	SCALE @ A3	Drawn by:
EX-P001	1:100	Faye

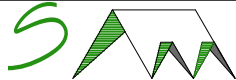

PLANNING SERVICES
Unit 9b, The High Cross
Centre, Fountayne Rd,
N15 4BE
TEL: 020 8802 3480
www.samplanning.co.uk




Notes.
Contractors must verify all dimensions at the site before comencing any work.
No construction work before Building Control approval and structural engineer confirmation.
Any discrepancies to be reported to Gridline. All drawings are to be read in conjunction with all relevant drawings and specifications.

Project No.S				
REV	DATE	DESCRIPTION	BY	CH

PROJECT TITLE	
183 Broad Lane, Haringey N15 4QT	
DATE	Project No.
June. 2022	5616

DRAWING TITLE		
Existing - First Floor Plan		
CLIENT		
Dr M. Siddiqui		
DRAWING No.	SCALE @ A3	Drawn by:
EX-P002	1:100	Faye

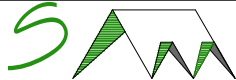

PLANNING SERVICES
Unit 9b, The High Cross
Centre, Fountayne Rd,
N15 4BE
TEL: 020 8802 3480
www.samplanning.co.uk



Notes.
Contractors must verify all dimensions at the site before comencing any work.
No construction work before Building Control approval and structural engineer confirmation.
Any discrepancies to be reported to Gridline. All drawings are to be read in conjunction with all relevant drawings and specifications.


Project No.S				
REV	DATE	DESCRIPTION	BY	CH

PROJECT TITLE	
183 Broad Lane, Haringey	
N15 4QT	
DATE	Project No.
June. 2022	5616

DRAWING TITLE		
Existing - First Floor Plan		
CLIENT		
Dr M. Siddiqui		
DRAWING No.	SCALE @ A3	Drawn by:
EX-P002	1:100	Faye



PLANNING SERVICES
Unit 9b, The High Cross
Centre, Fountayne Rd,
N15 4BE
TEL: 020 8802 3480
www.samplanning.co.uk

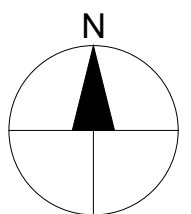

Notes.
Contractors must verify all dimensions at the site before comencing any work.
No construction work before Building Control approval and structural engineer confirmation.
Any discrepancies to be reported to Gridline. All drawings are to be read in conjunction with all relevant drawings and specifications.

Project No.S				
REV	DATE	DESCRIPTION	BY	CH


PROJECT TITLE
183 Broad Lane, Haringey
N15 4QT

DATE June. 2022	Project No. 5616
---------------------------	----------------------------

DRAWING TITLE
Existing - Roof Plan

CLIENT
Dr M. Siddiqui

DRAWING No. EX-P003	SCALE @ A3 1:100	Drawn by: Faye
-------------------------------	----------------------------	--------------------------

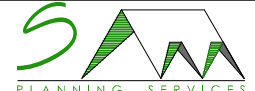

PLANNING SERVICES
Unit 9b, The High Cross
Centre, Fountayne Rd,
N15 4BE
TEL: 020 8802 3480
www.samplanning.co.uk



 **EXISTING FRONT ELEVATION**



 **EXISTING REAR ELEVATION**




Notes.
Contractors must verify all dimensions at the site before commencing any work.
No construction work before Building Control approval and structural engineer confirmation.
Any discrepancies to be reported to Gridline. All drawings are to be read in conjunction with all relevant drawings and specifications.



Project No.S				
REV	DATE	DESCRIPTION	BY	CH

PROJECT TITLE	
183 Broad Lane, Haringey N15 4QT	
DATE	Project No.
June. 2022	5616

DRAWING TITLE		
Existing-Front/ Rear Elevation		
CLIENT		
Dr M. Siddiqui		
DRAWING No.	SCALE @ A3	Drawn by:
EX-E001	1:100	Faye

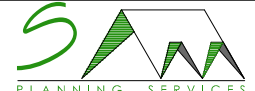

PLANNING SERVICES
Unit 9b, The High Cross
Centre, Fountayne Rd,
N15 4BE
TEL: 020 8802 3480
www.samplanning.co.uk

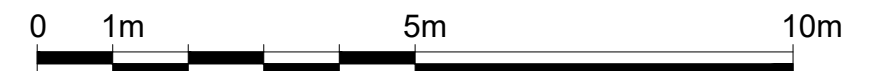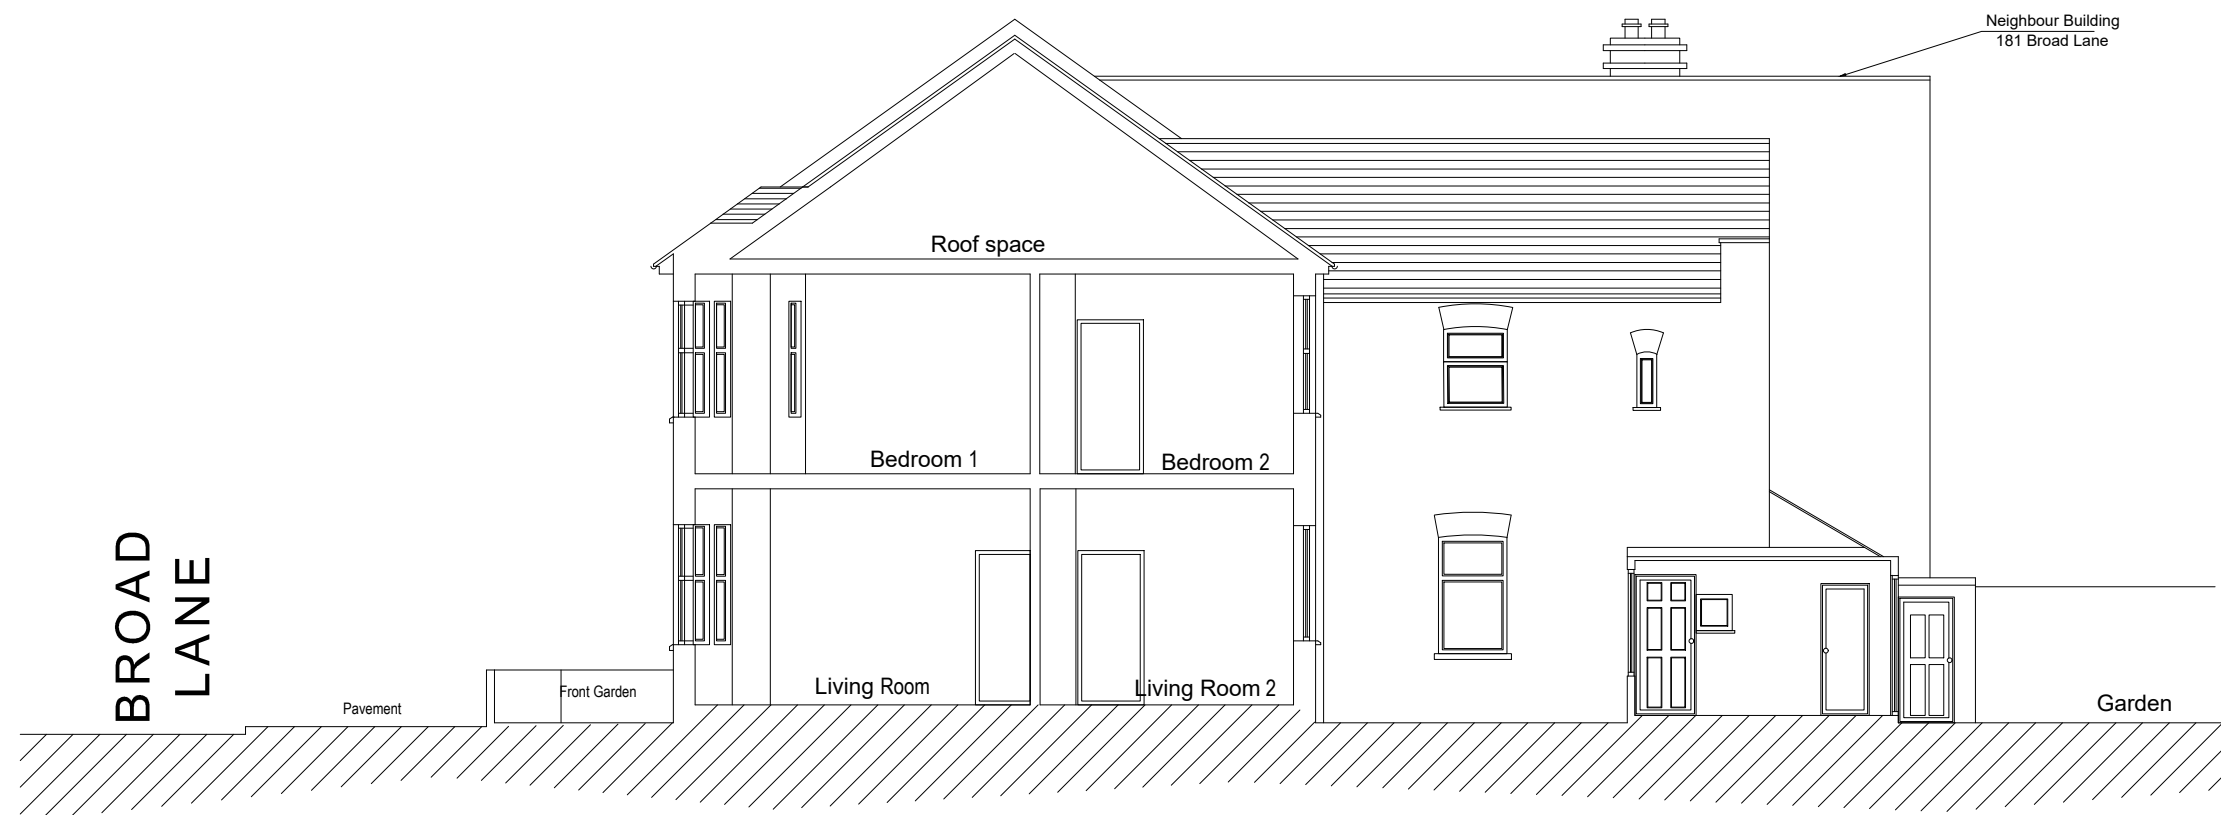


Notes.
Contractors must verify all dimensions at the site before comencing any work.
No construction work before Building Control approval and structural engineer confirmation.
Any discrepancies to be reported to Gridline. All drawings are to be read in conjunction with all relevant drawings and specifications.

Project No.S				
REV	DATE	DESCRIPTION	BY	CH

PROJECT TITLE	
183 Broad Lane, Haringey N15 4QT	
DATE	Project No.
June. 2022	5616

DRAWING TITLE		
Existing - Section AA'		
CLIENT		
Dr M. Siddiqui		
DRAWING No.	SCALE @ A3	Drawn by:
EX-S001	1:100	Faye

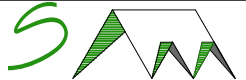
 PLANNING SERVICES
 Unit 9b, The High Cross
 Centre, Fountayne Rd,
 N15 4BE
 TEL: 020 8802 3480
www.samplanning.co.uk