

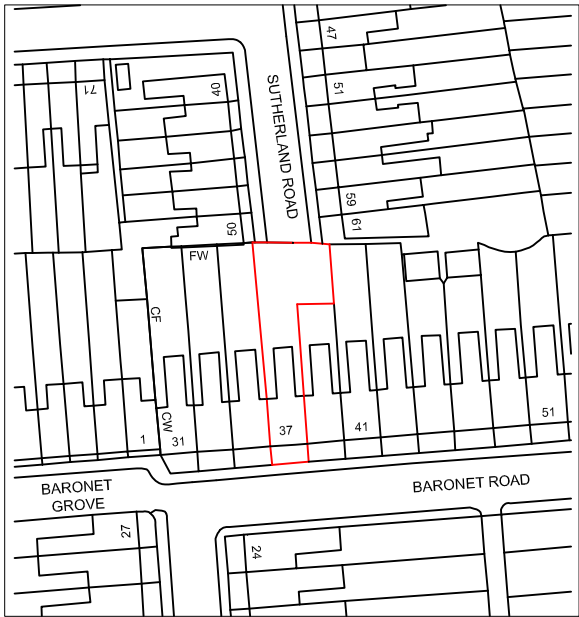


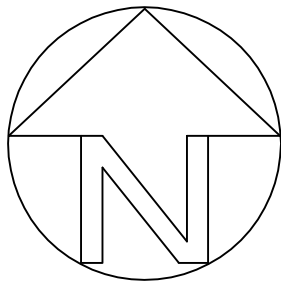

LOCATION PLAN

Notes

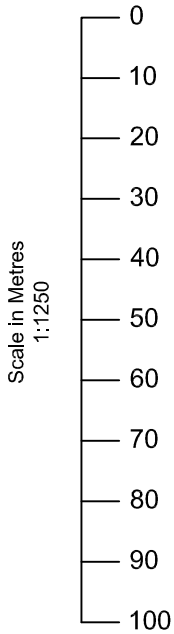

O/S licence number			
1000 2243 2			
Rev	Date	Details	By
A	18/09/14	Revision A	CE
Project: New Challet bungalow			
Subject: Site Location Plan & Spec Notes			
Client: 37 Baronet Road, Tottenham, N17 0LY			
Drawing N°: ELA/13			Rev: A
A3 Scale: 1:1250	Drawn By: CE	Job No: 0550	Date: 18/09/14
		ELA Design 10 Church Lane Wormley Broxbourne Herts EN10 6JT Tel:- 07979510821	
www.ela-design.co.uk			