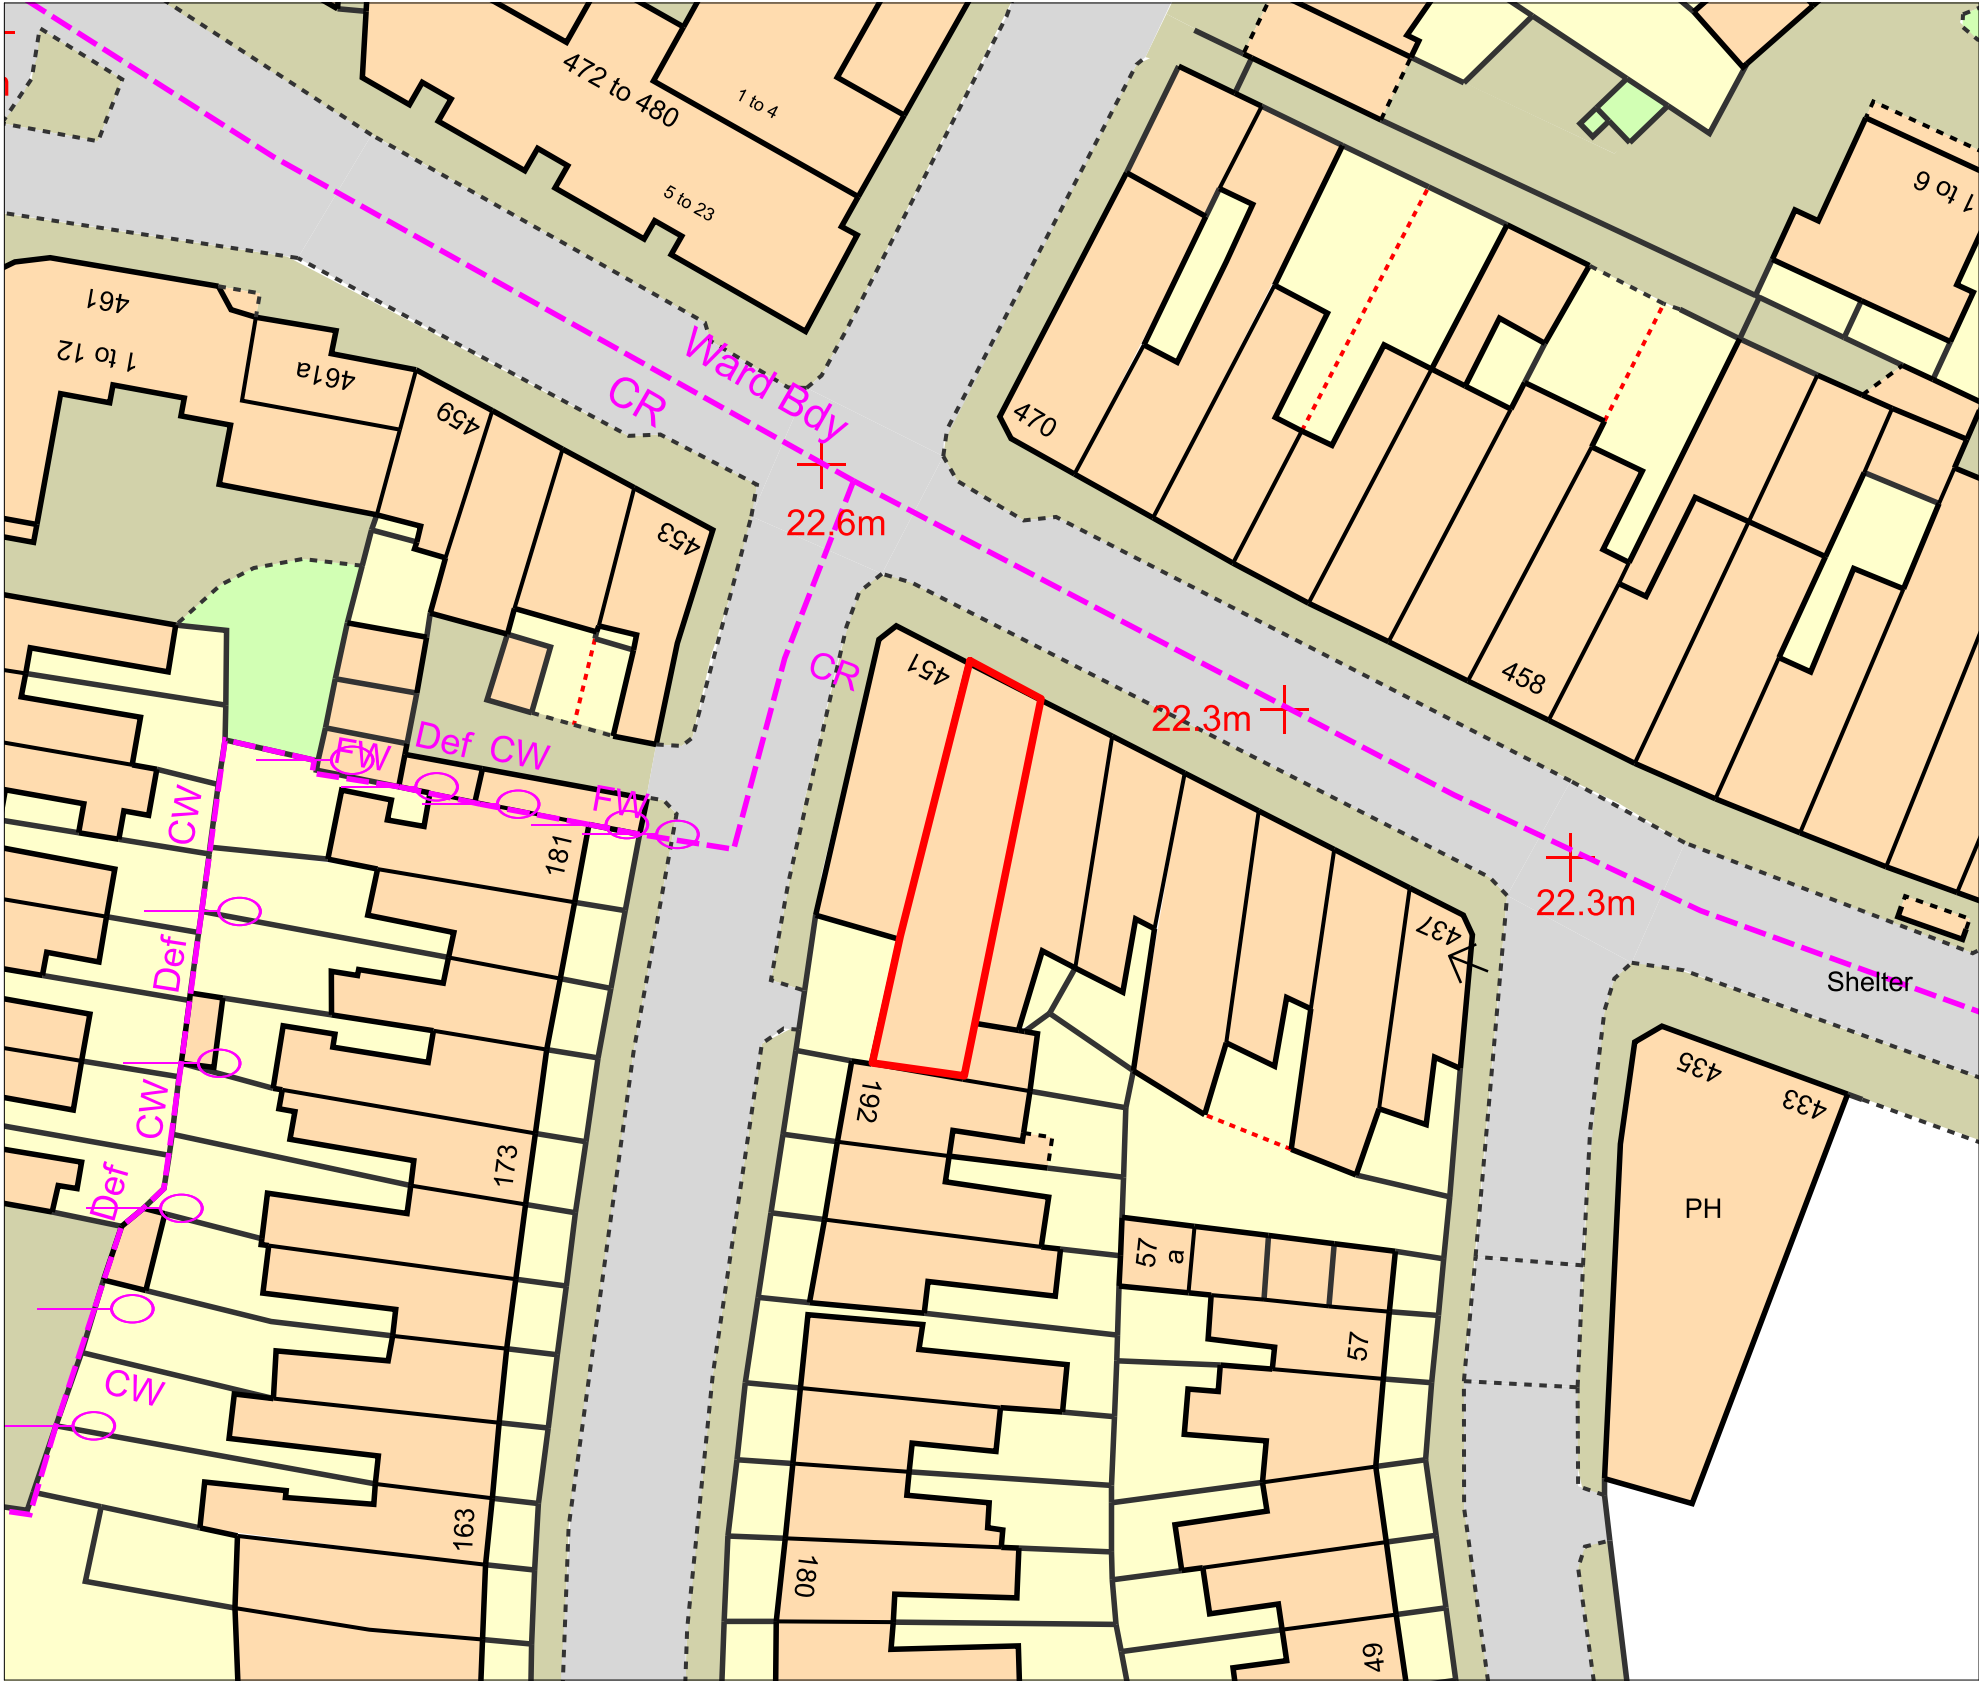


Block Plan
Scale: 1:500

	Status	Scale @ A3	Purpose of Issue	Originator	Project Address	Project Description	Layout Title	Drawing Number							
	S0	1:500	Planning	Express Planning	449A West Green Road, London, N15 3PL	Erection of a rear dormer with roof-lights on the front slope	Existing Block Plan Block Plan	project	originator	zone	level	type	role	number	rev
		Project No:	Date	Checked by											
		143N15	27 September 2022	MA											