


0100_EXISTING GROUND FLOOR PLAN

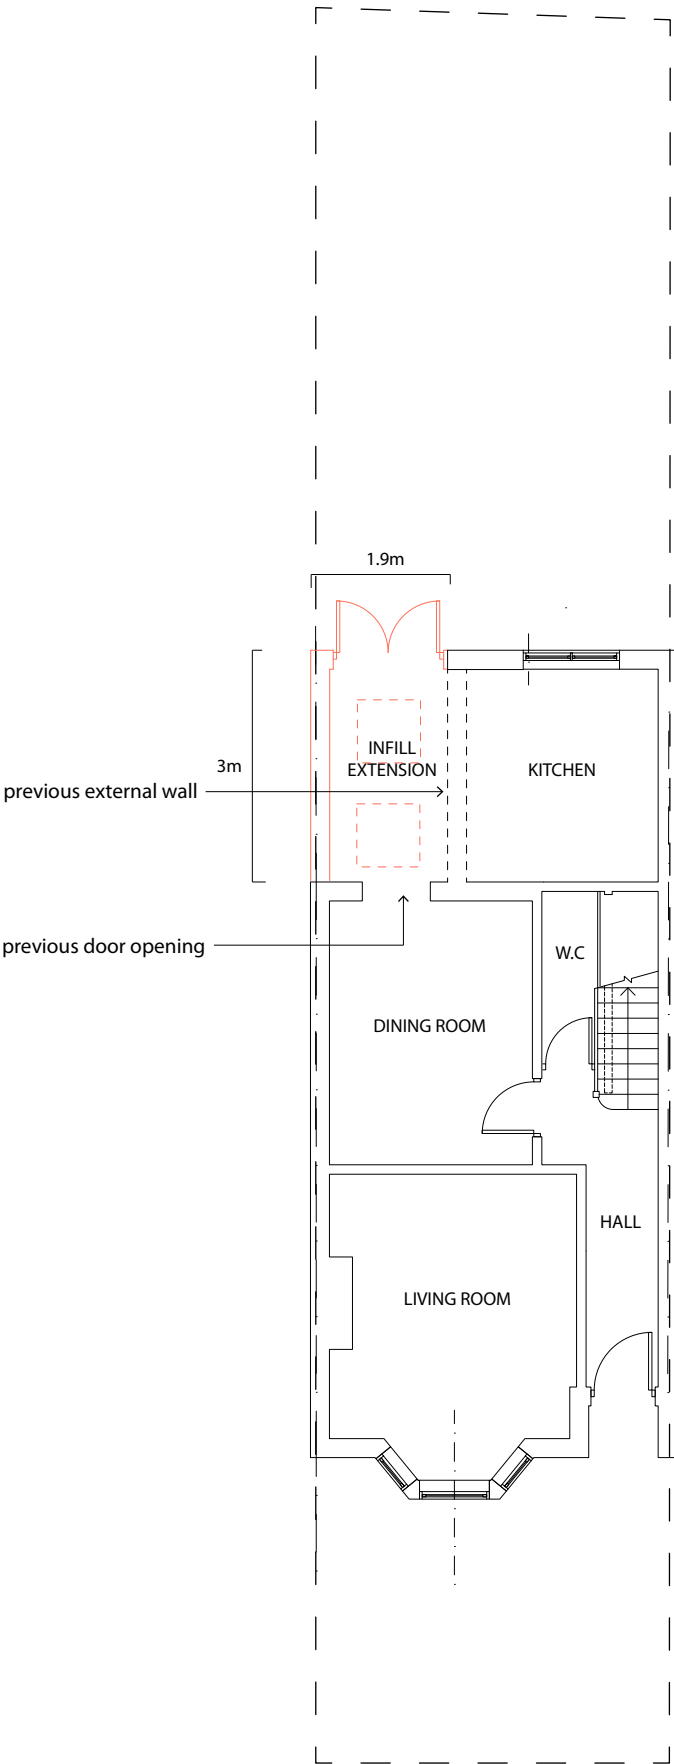

1:100@A3

