





2 **Shepherd's Hill Street Level Elevation to Group of 6 Houses.**
Scale: 1:250

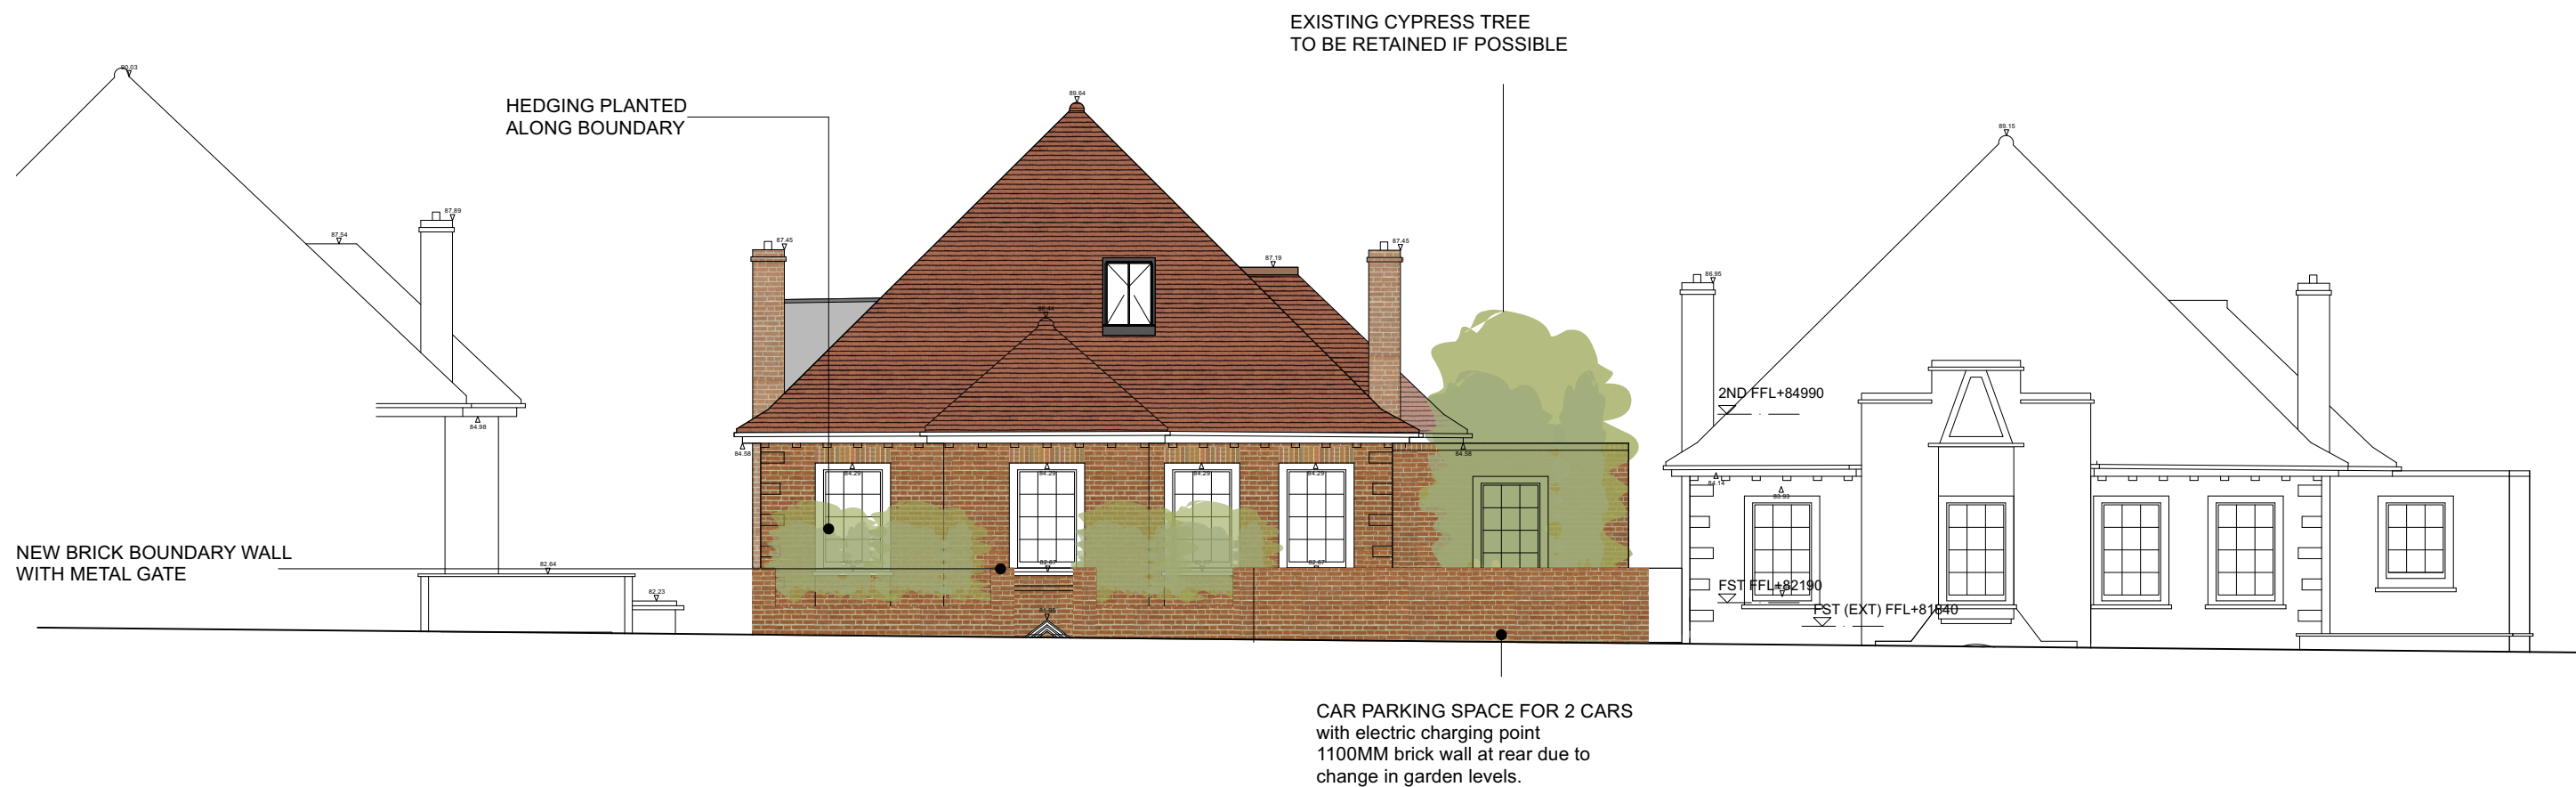

1 **Proposed Elevation to Shepherds Hill: Street Level.**
Scale: 1:100

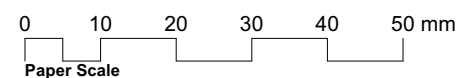

DAVID RUSSELL ARCHITECT 94 Revelon Road, London, SE4 2PR, UK M: +44 (0) 774 884 7288 E: info@davidrussellarchitect.com		Revision	Date
			28.08.2022
Project		Scale	
67 Shepherd's Hill		1:100@A3	
Drawing Title		Job No./ Stage/ Drawing No.	
Proposed Elevation to Shepherds Hill: Street Level.		016_PL_019	
0mm	50mm	100mm	Revision
DO NOT SCALE FROM THIS DRAWING ALL DISCREPANCIES TO BE REPORTED ©2021 David Russell			