




1 Existing Street Elevation - South
1:250

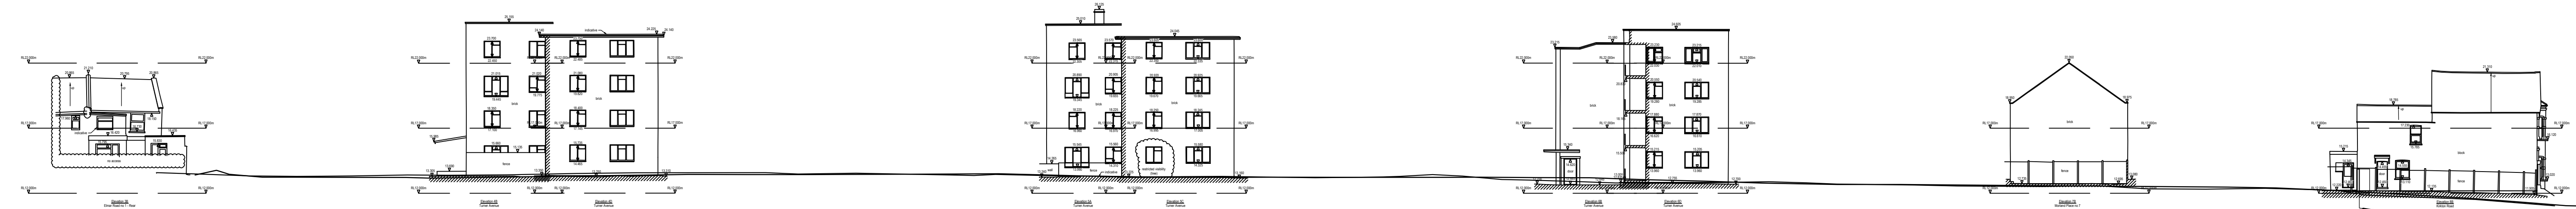

2 Existing Street Elevation
1:250

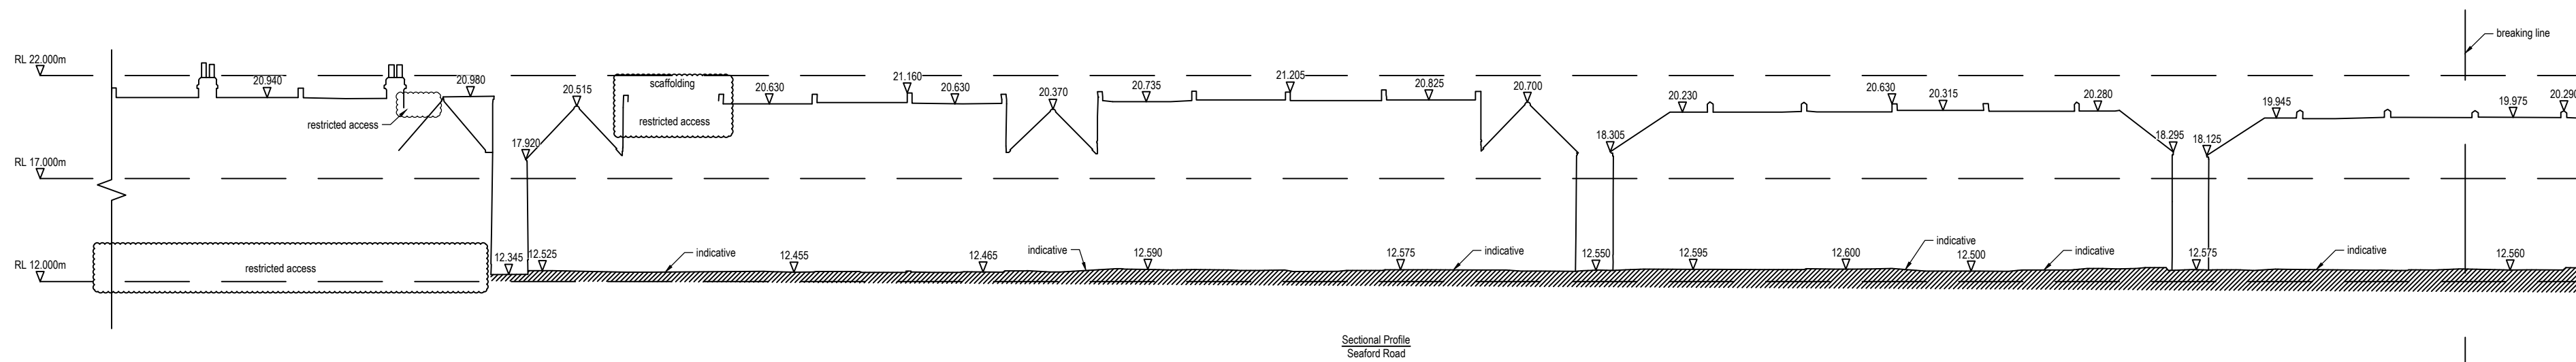

3 Sectional Profile Seaford Road
1:250

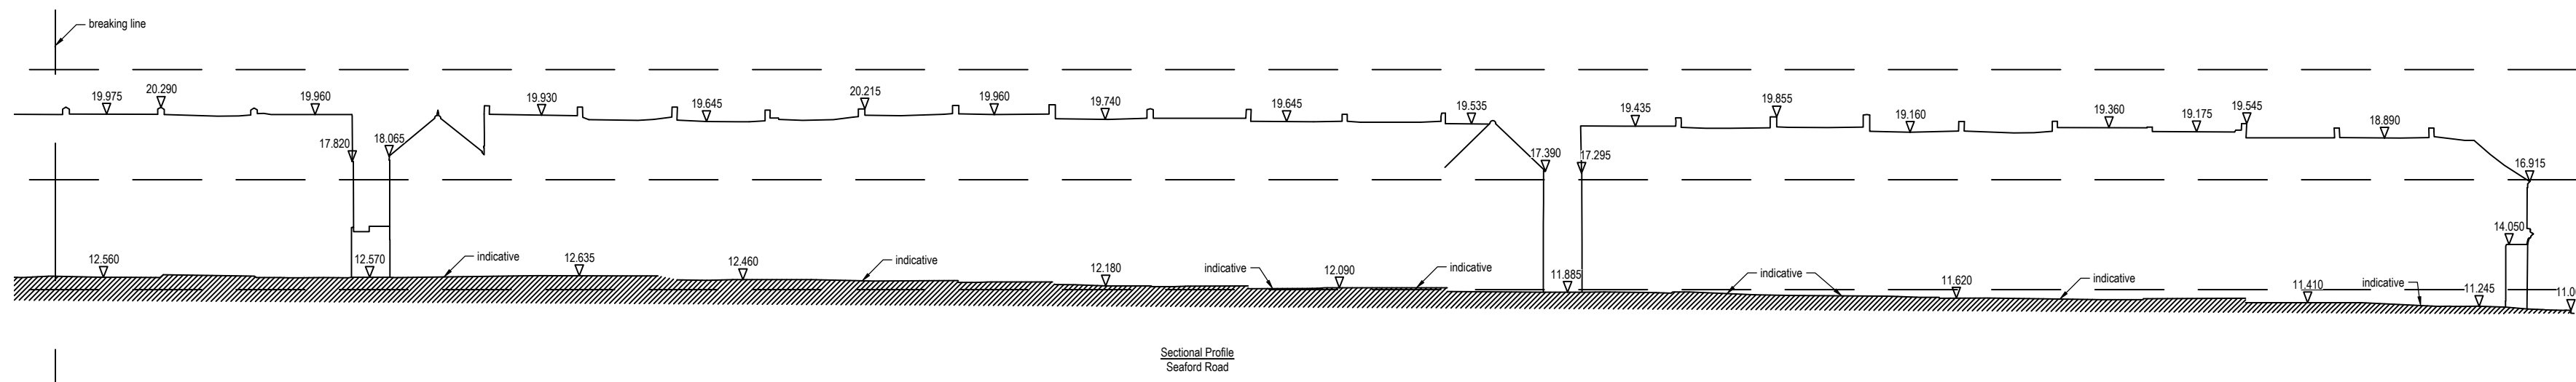

4 Sectional Profile Seaford Road
1:250



5 Key Plan - Existing
1:1000

Client:
LB Haringey

GENERAL NOTE:
This drawing is to be read in conjunction with all other drawings, structural, mechanical & electrical engineer's drawings. Written dimensions take precedence over scaled. All dimensions to be confirmed on site. All areas and dimensions are approximate and subject to change. All details are indicative of design intent. Specialist design subcontractors are to develop and co-ordinate final details for the contract administrators comments. All installations are to be in accordance with manufacturers recommendations, any discrepancy is to be notified to the contract administrator immediately. Kiran Curtis Ltd. accept no responsibility for the accuracy of the existing building survey upon which these drawings are based. This drawing is protected by copyright and must not be copied or reproduced without the written consent of Kiran Curtis Ltd.

Notes:

FOR PLANNING

A	22.09.29	Issued for Planning	MB	KC
-	21.08.27	Issued for Pre-Application	MB	CM
REV	DATE	DESCRIPTION	DWN	CHK

Project:
0552 - Brunel Walk

Drawing Title:
Existing Street Elevations - South

Drawing Number:
0300

Scale: 1:250, 1:1000
Paper Size: A1
Revision: A

KC+A

Designing Brighter Futures
Architecture Urban Design Planning

+44 (0)20 7336 0999
enquiries@kcaarchitects.co.uk
www.kcaarchitects.co.uk

Kemp House
152 - 160 City Road
London EC1V 2NX