


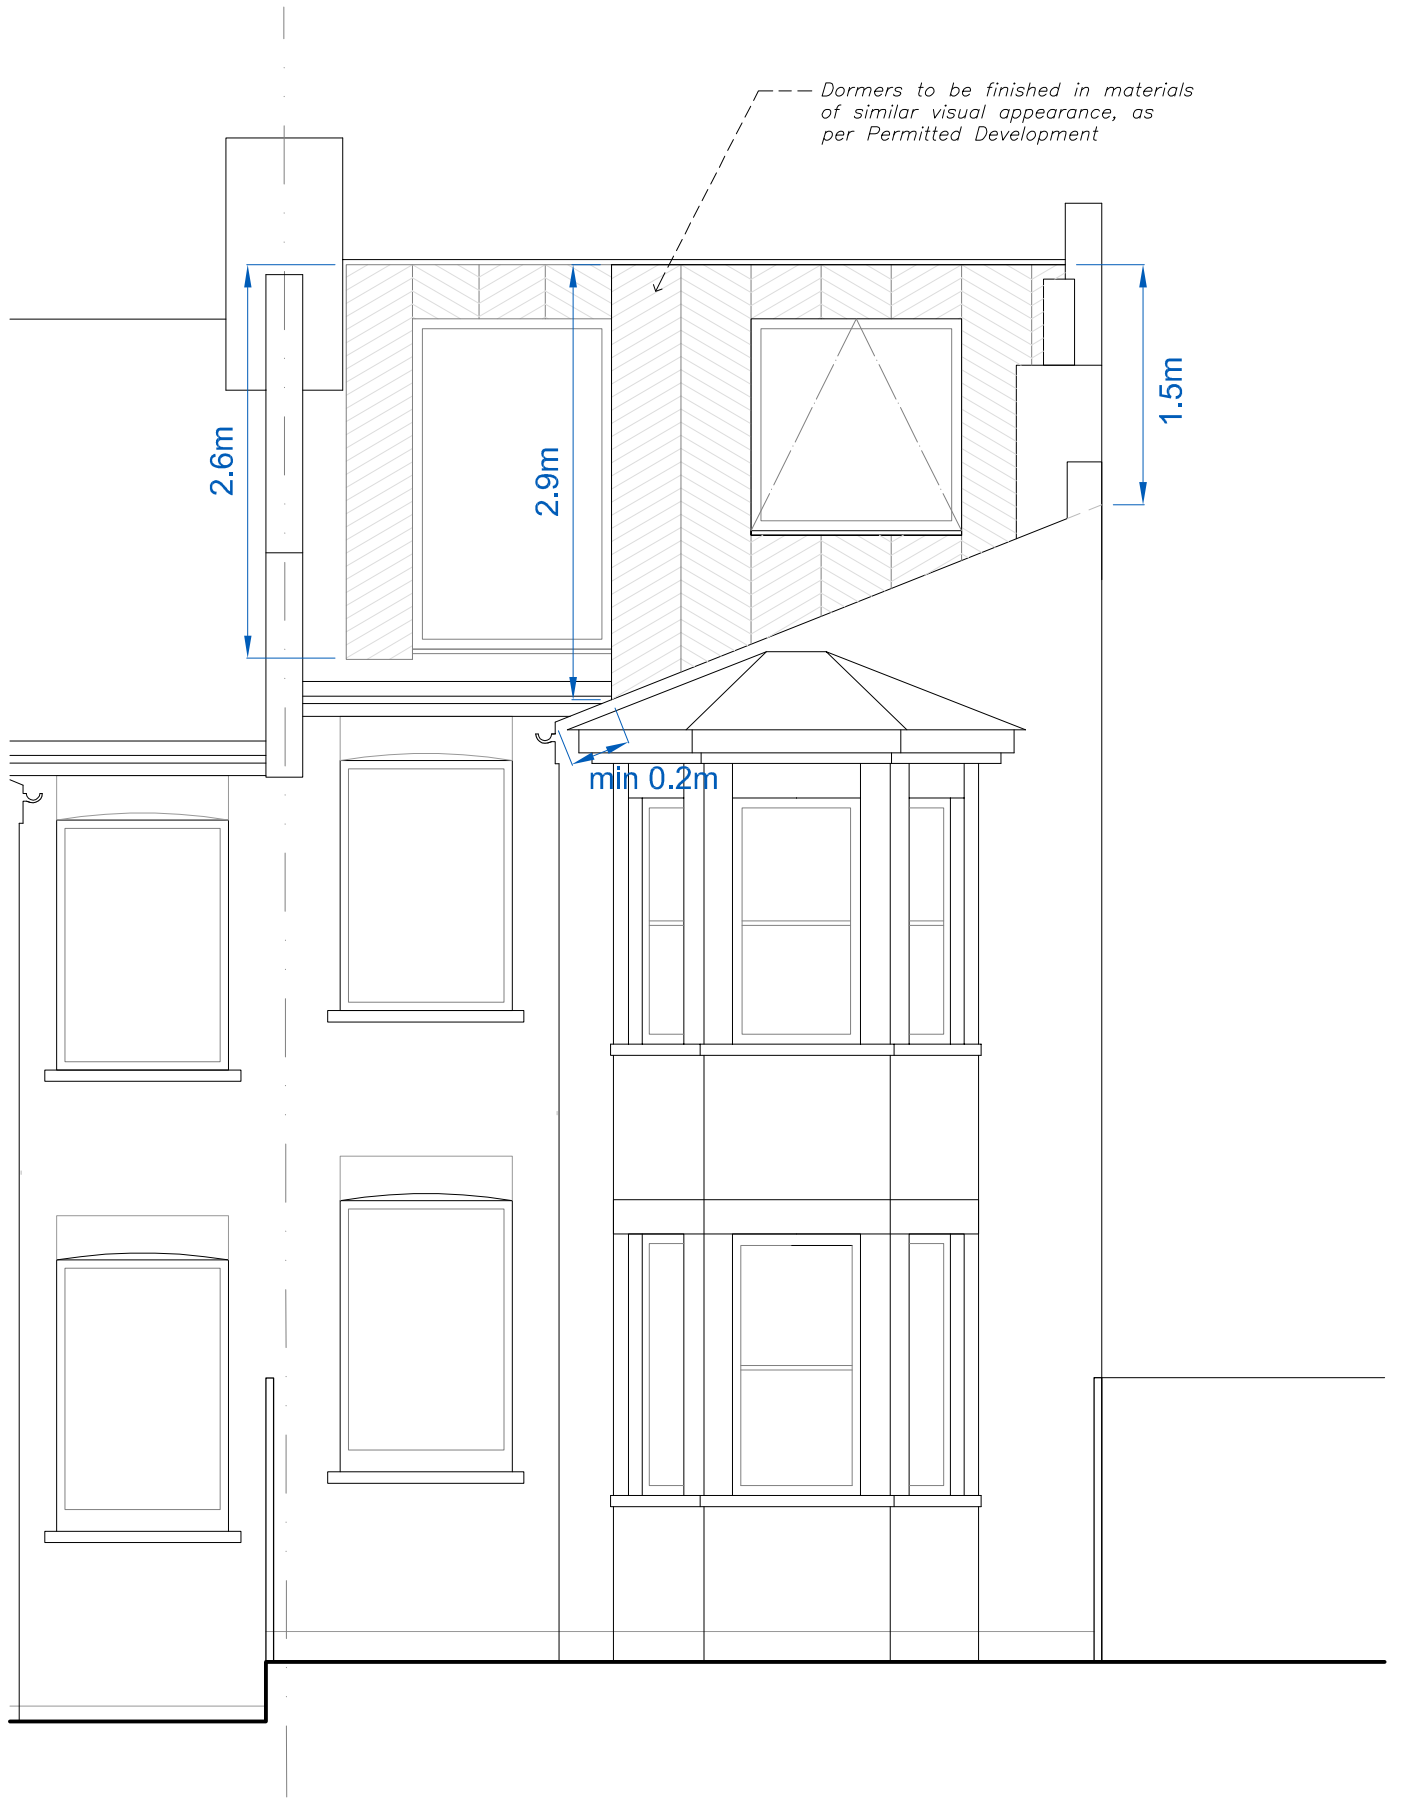

PROPOSED FRONT ELEVATION



PROPOSED REAR ELEVATION

 demolition
 new construction

