



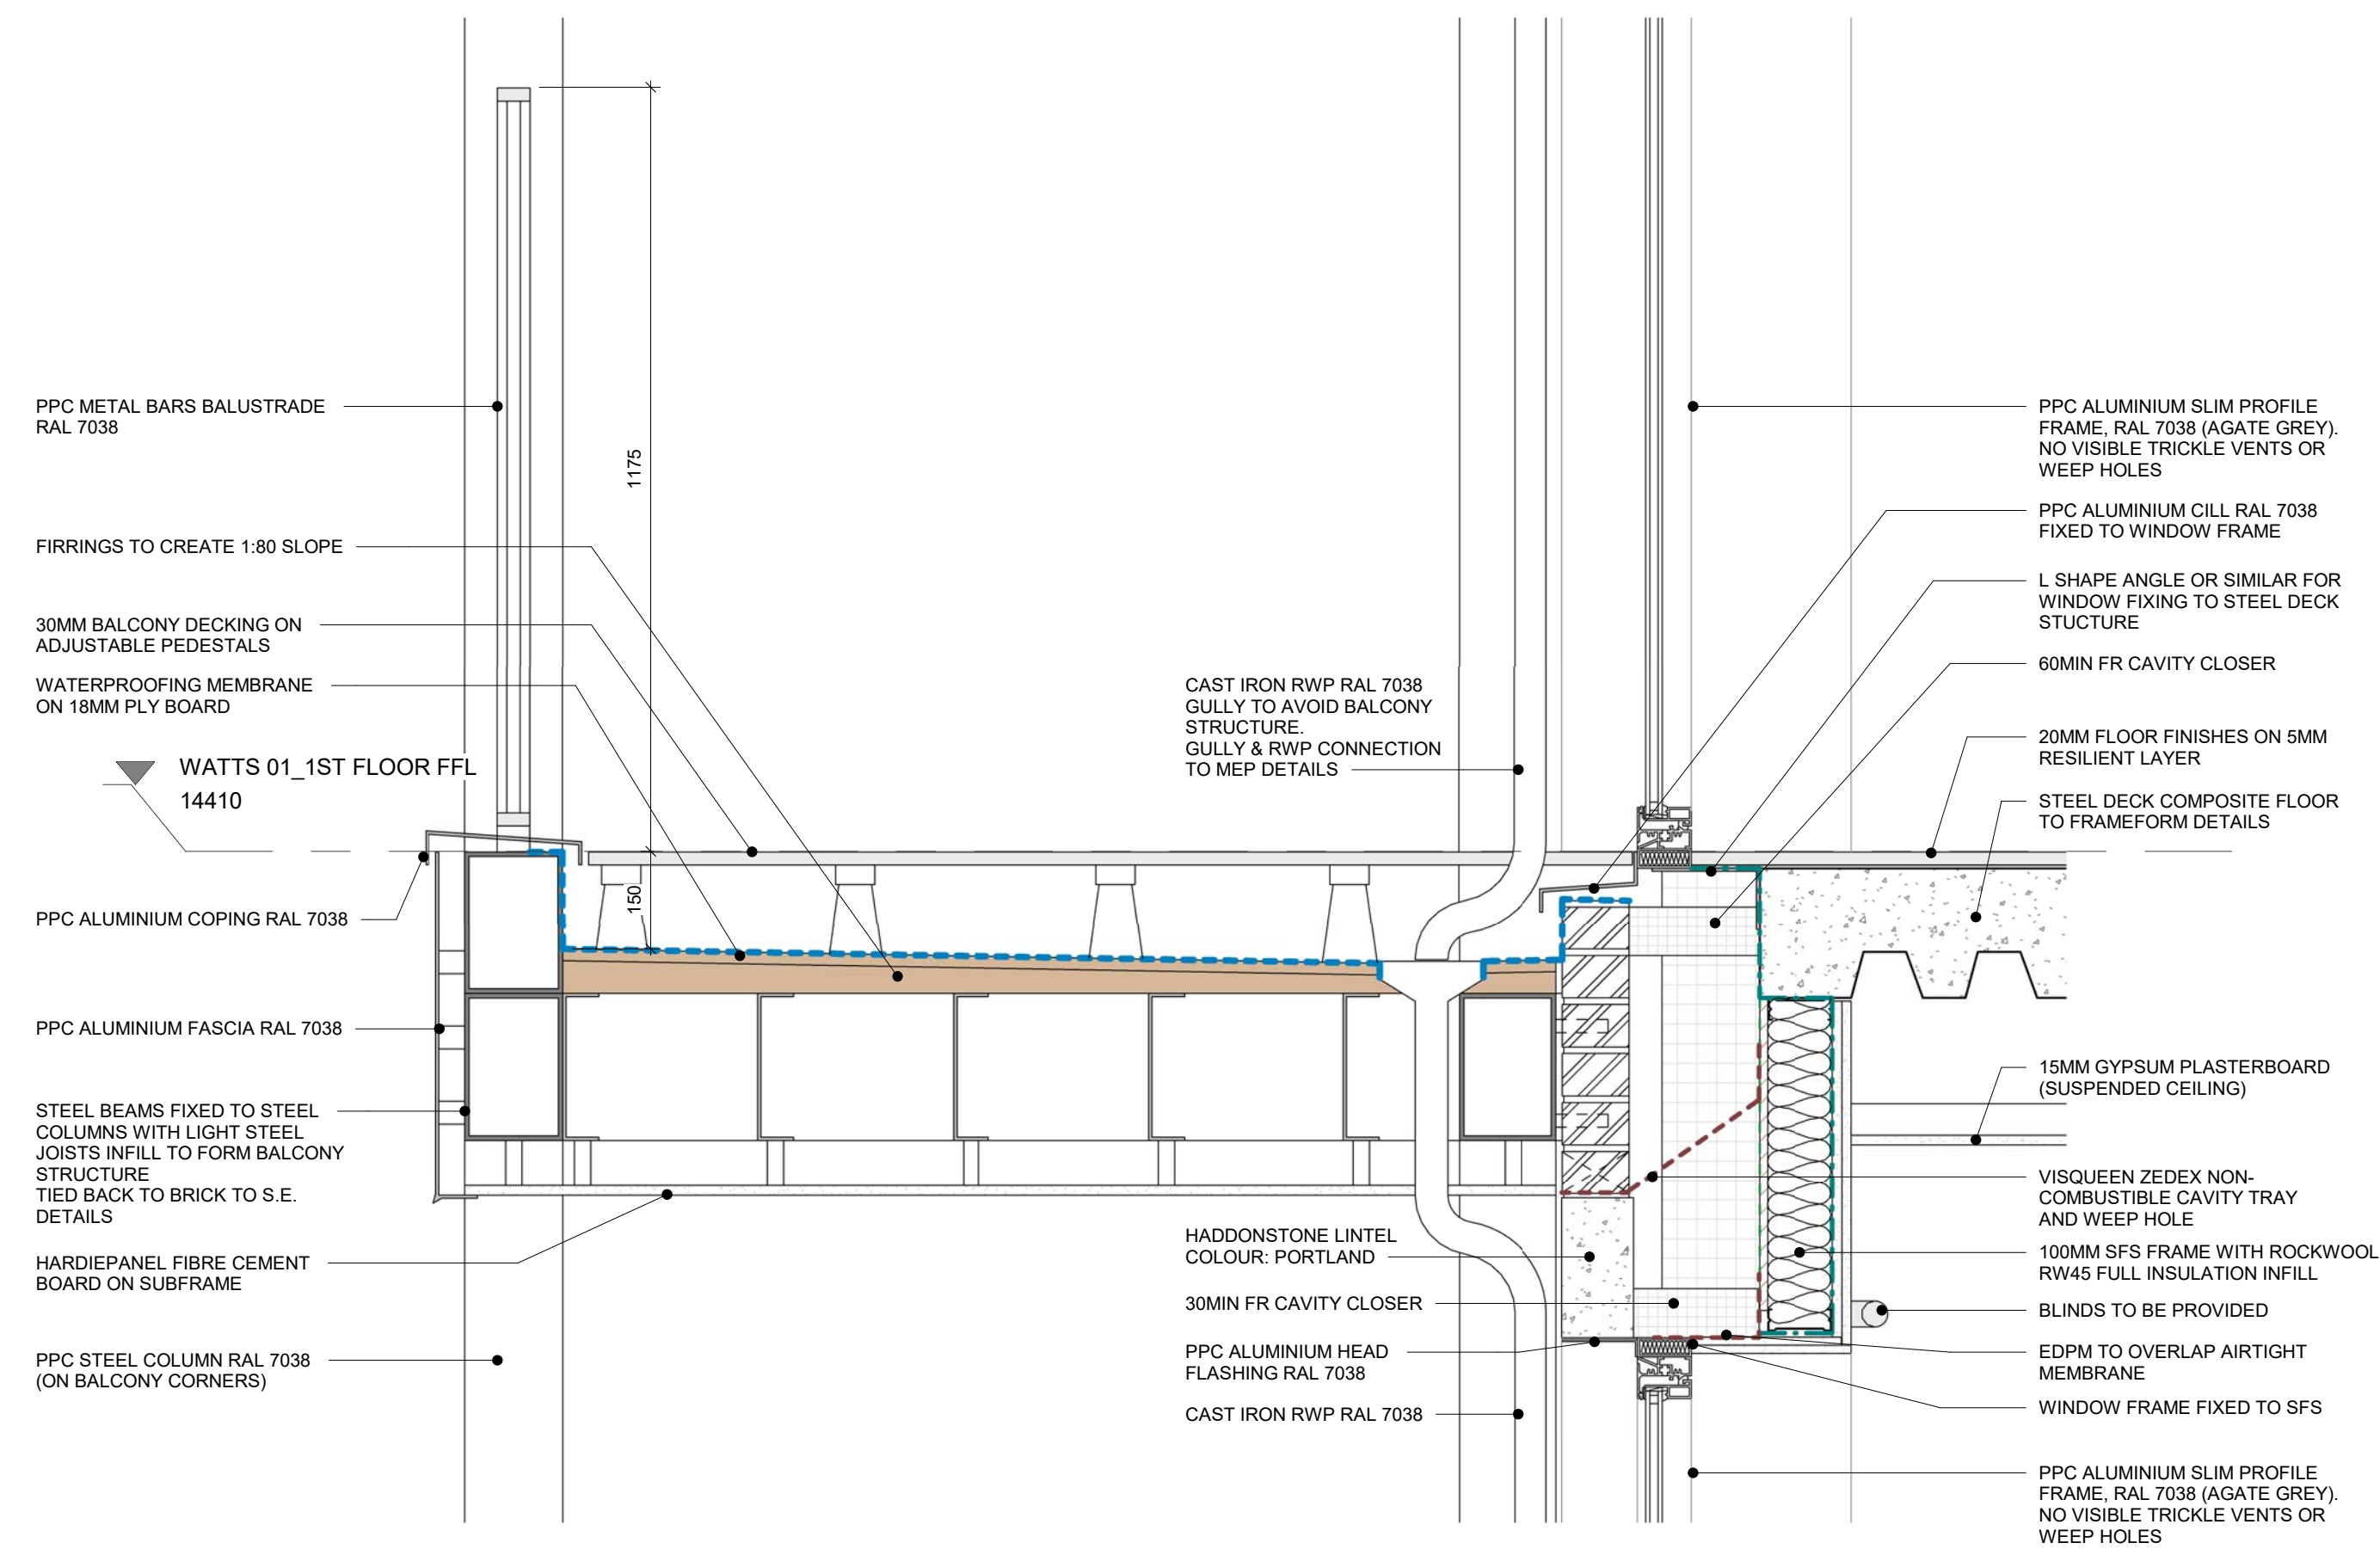

1 Detail Through Balcony Door and Window
1 : 10

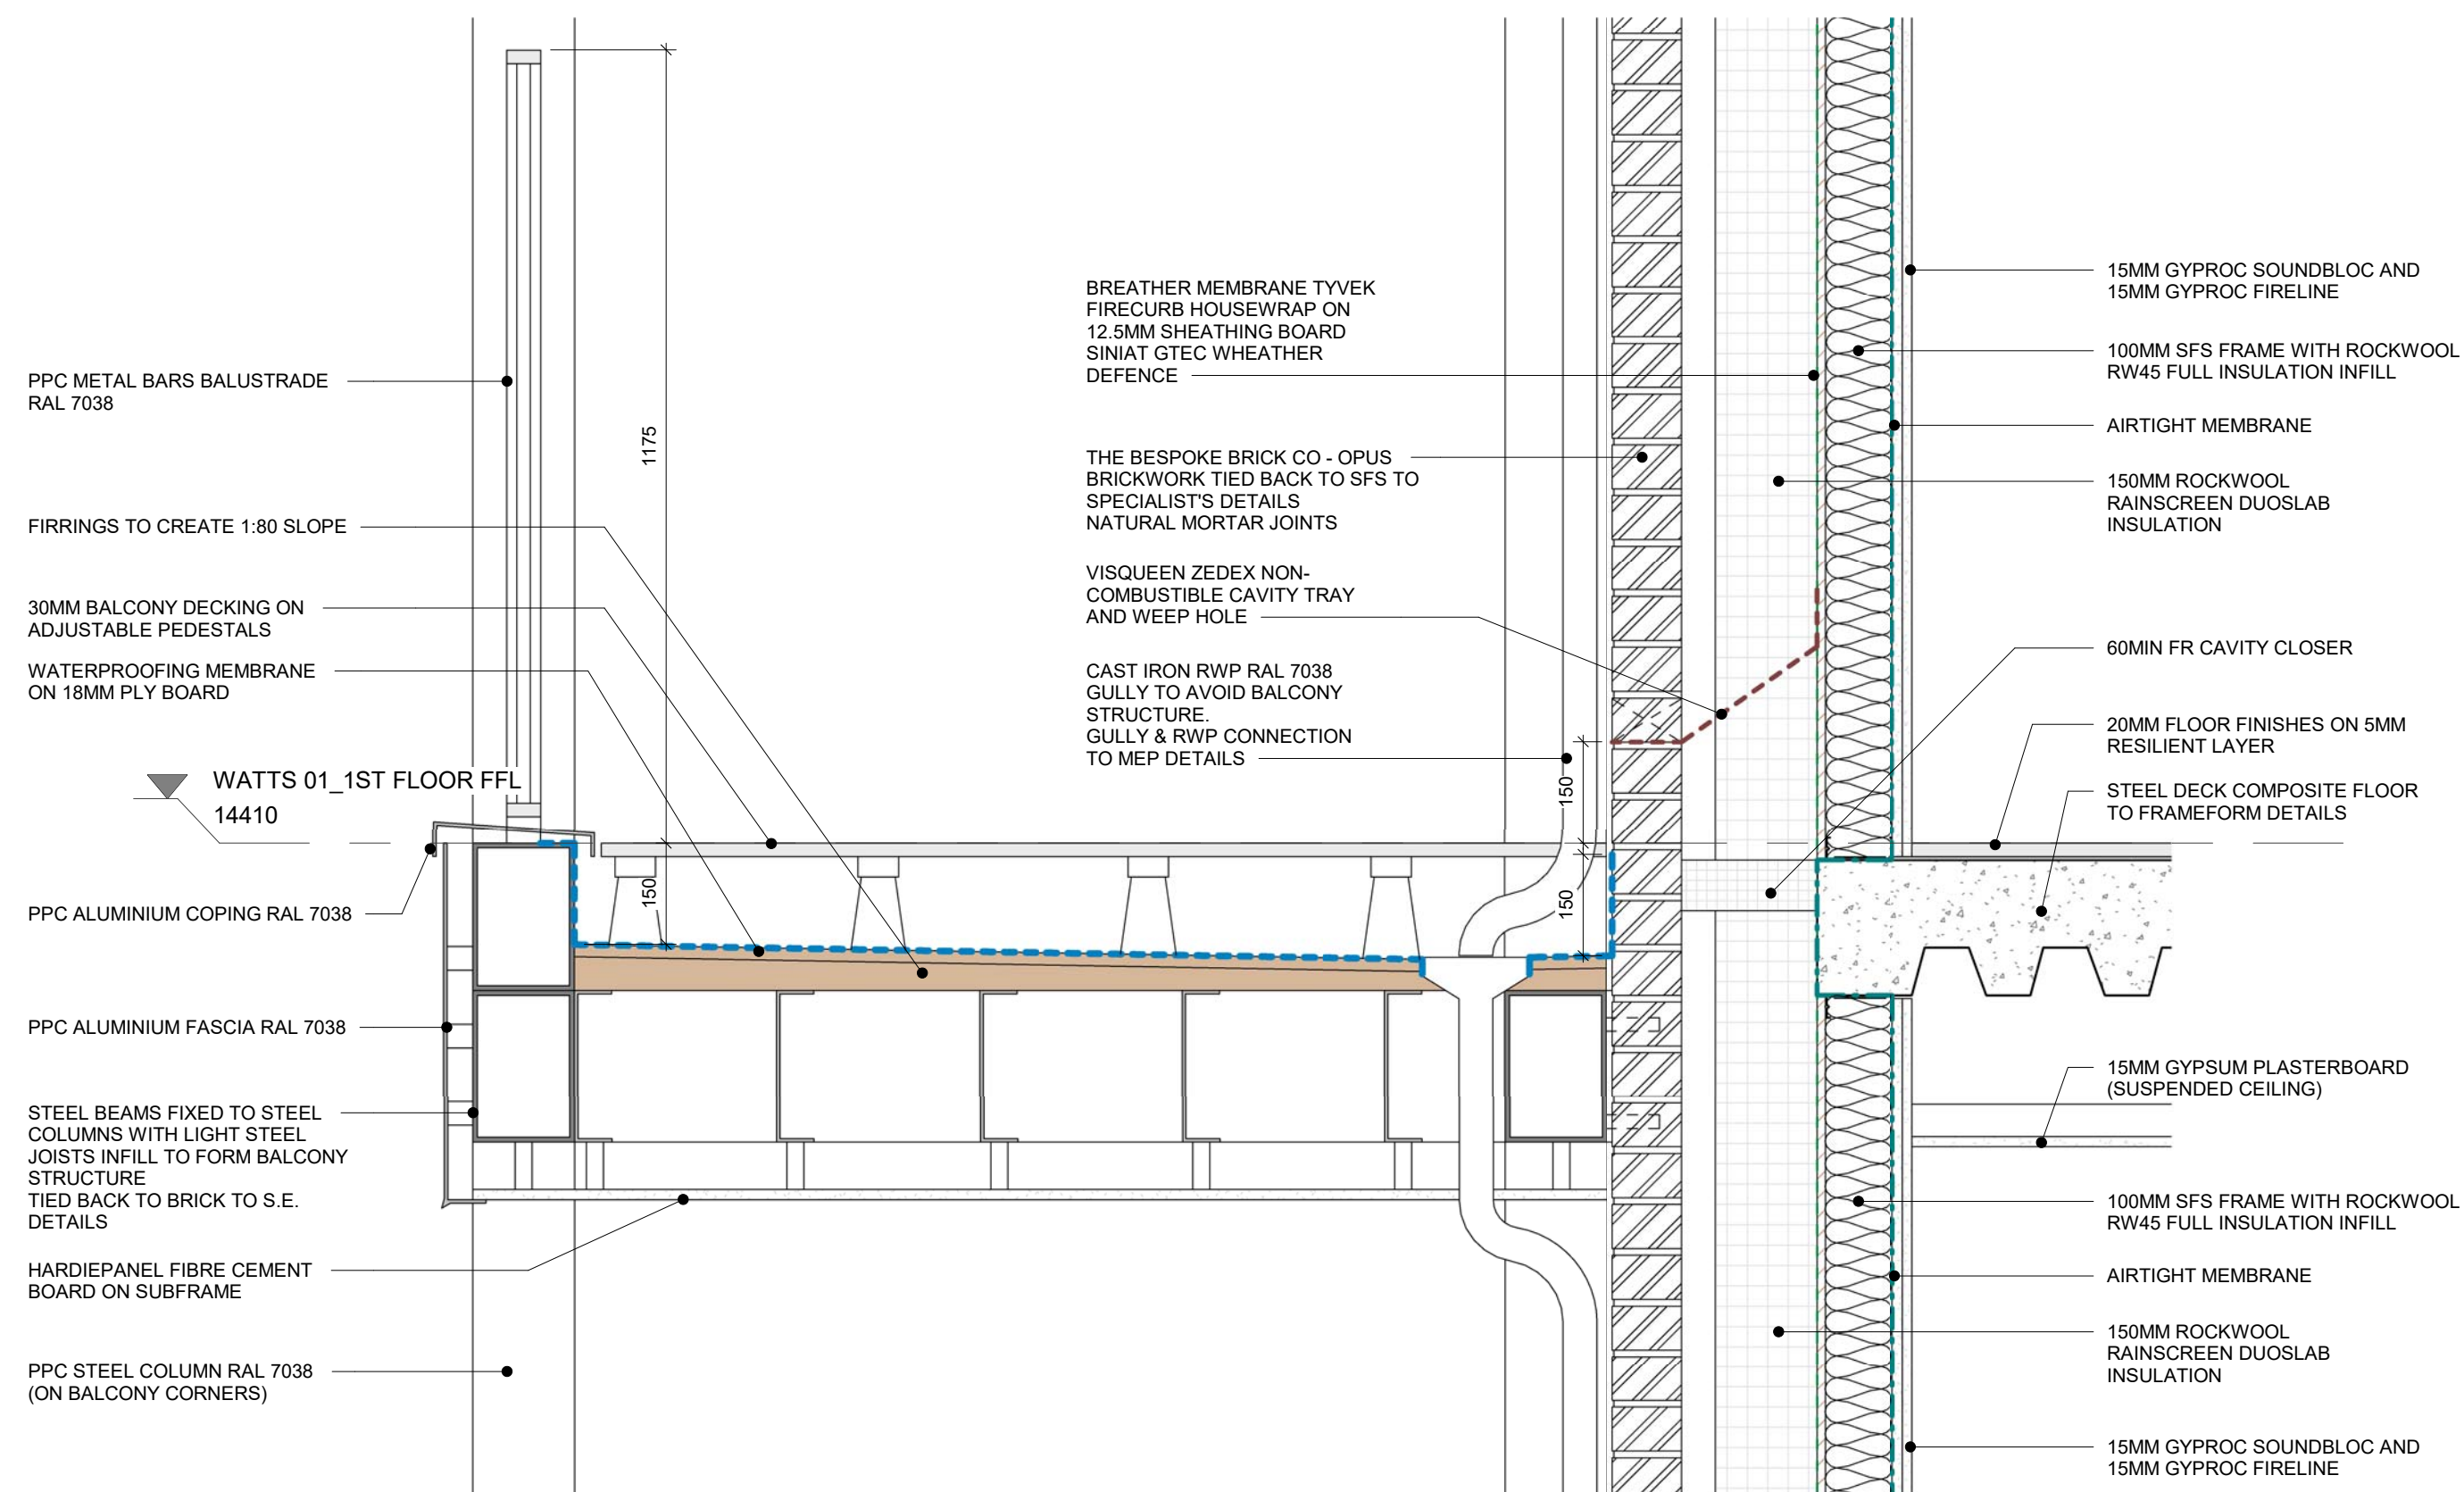

2 Detail Through Wall
1 : 10

Copyright reserved

All dimensions to be checked on site before work commences.
Figured dimensions to be taken in preference to scaled dimensions.
If in doubt please ask.

P1 General update / First issue 15/09/22

Revision	Description	Date
----------	-------------	------

STATUS

Preliminary

PROJECT

Watts Close

DRAWING

Balcony Details

DRAWN BY	CHECKED BY	DATE
RC	CB	Sept'22

SCALE (@ A1)	PROJECT NUMBER
1 : 10	22015

DRAWING NUMBER	REV
WAT - DAR - XX - XX - DR - A - 0502	P1

Project Identifier	Originator	Zone	Level	Type	Discipline	Number	Revision
--------------------	------------	------	-------	------	------------	--------	----------



Delta Architects
1 Batemans Row
London
EC2A 3HH
T 020 7613 5702
www.deltaarchitects.co.uk