




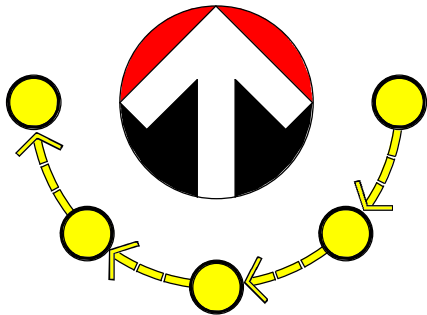

This drawing is subject to copyright and is not to be reproduced in part or whole without approval. Do not scale this drawing - check all dimensions on site .

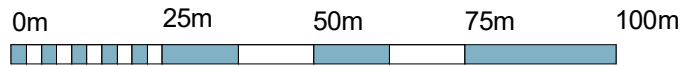

Drawing Scale 1:1250 @ A4

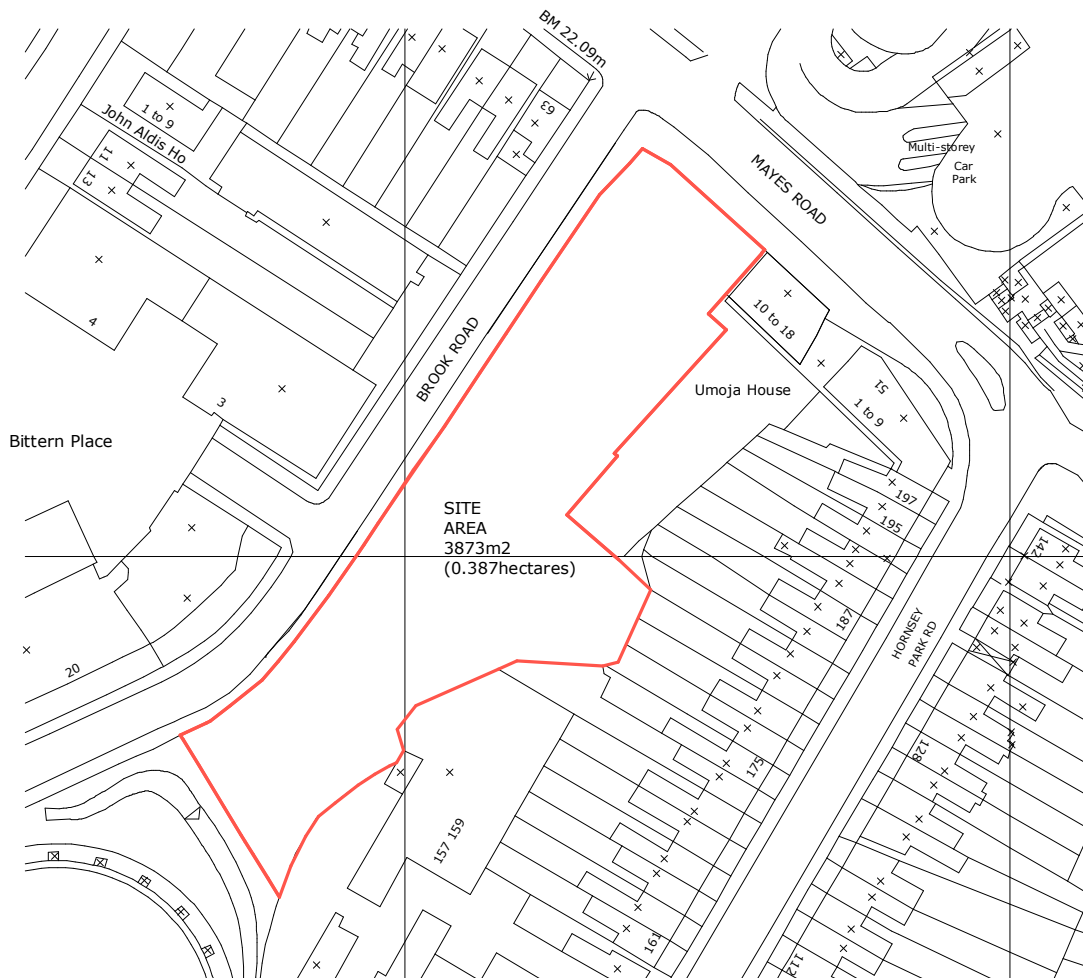

© Crown Copyright 2007. All rights reserved. Licence number 100020449

1 SITE LOCATION PLAN

1 : 1250

P1	ISSUED FOR PLANNING		26.04.2017
Rev	Description		Date
Cassidy+Ashton www.cassidyashton.co.uk Architecture + Building Surveying + Town Planning 10 Hunters Walk, Canal Street, Chester, CH1 4EB 01244 402 900 7 East Cliff, Preston, Lancashire, PR1 3JE 01772 258 356		Client Austringer Capital Limited Project New Mixed Use Building - Brook Road / Mayes Road - Wood Green	Drawing Title SITE LOCATION PLAN Drawn by DEJ/AO Checked by AO/ND Date 26.04.2017 C+A Job no. 8421 Status PLANNING Scale @ A4 1 : 1250 Drawing No. WGR-CAA-XX-XX-DR-A-0100
			Rev. P1