


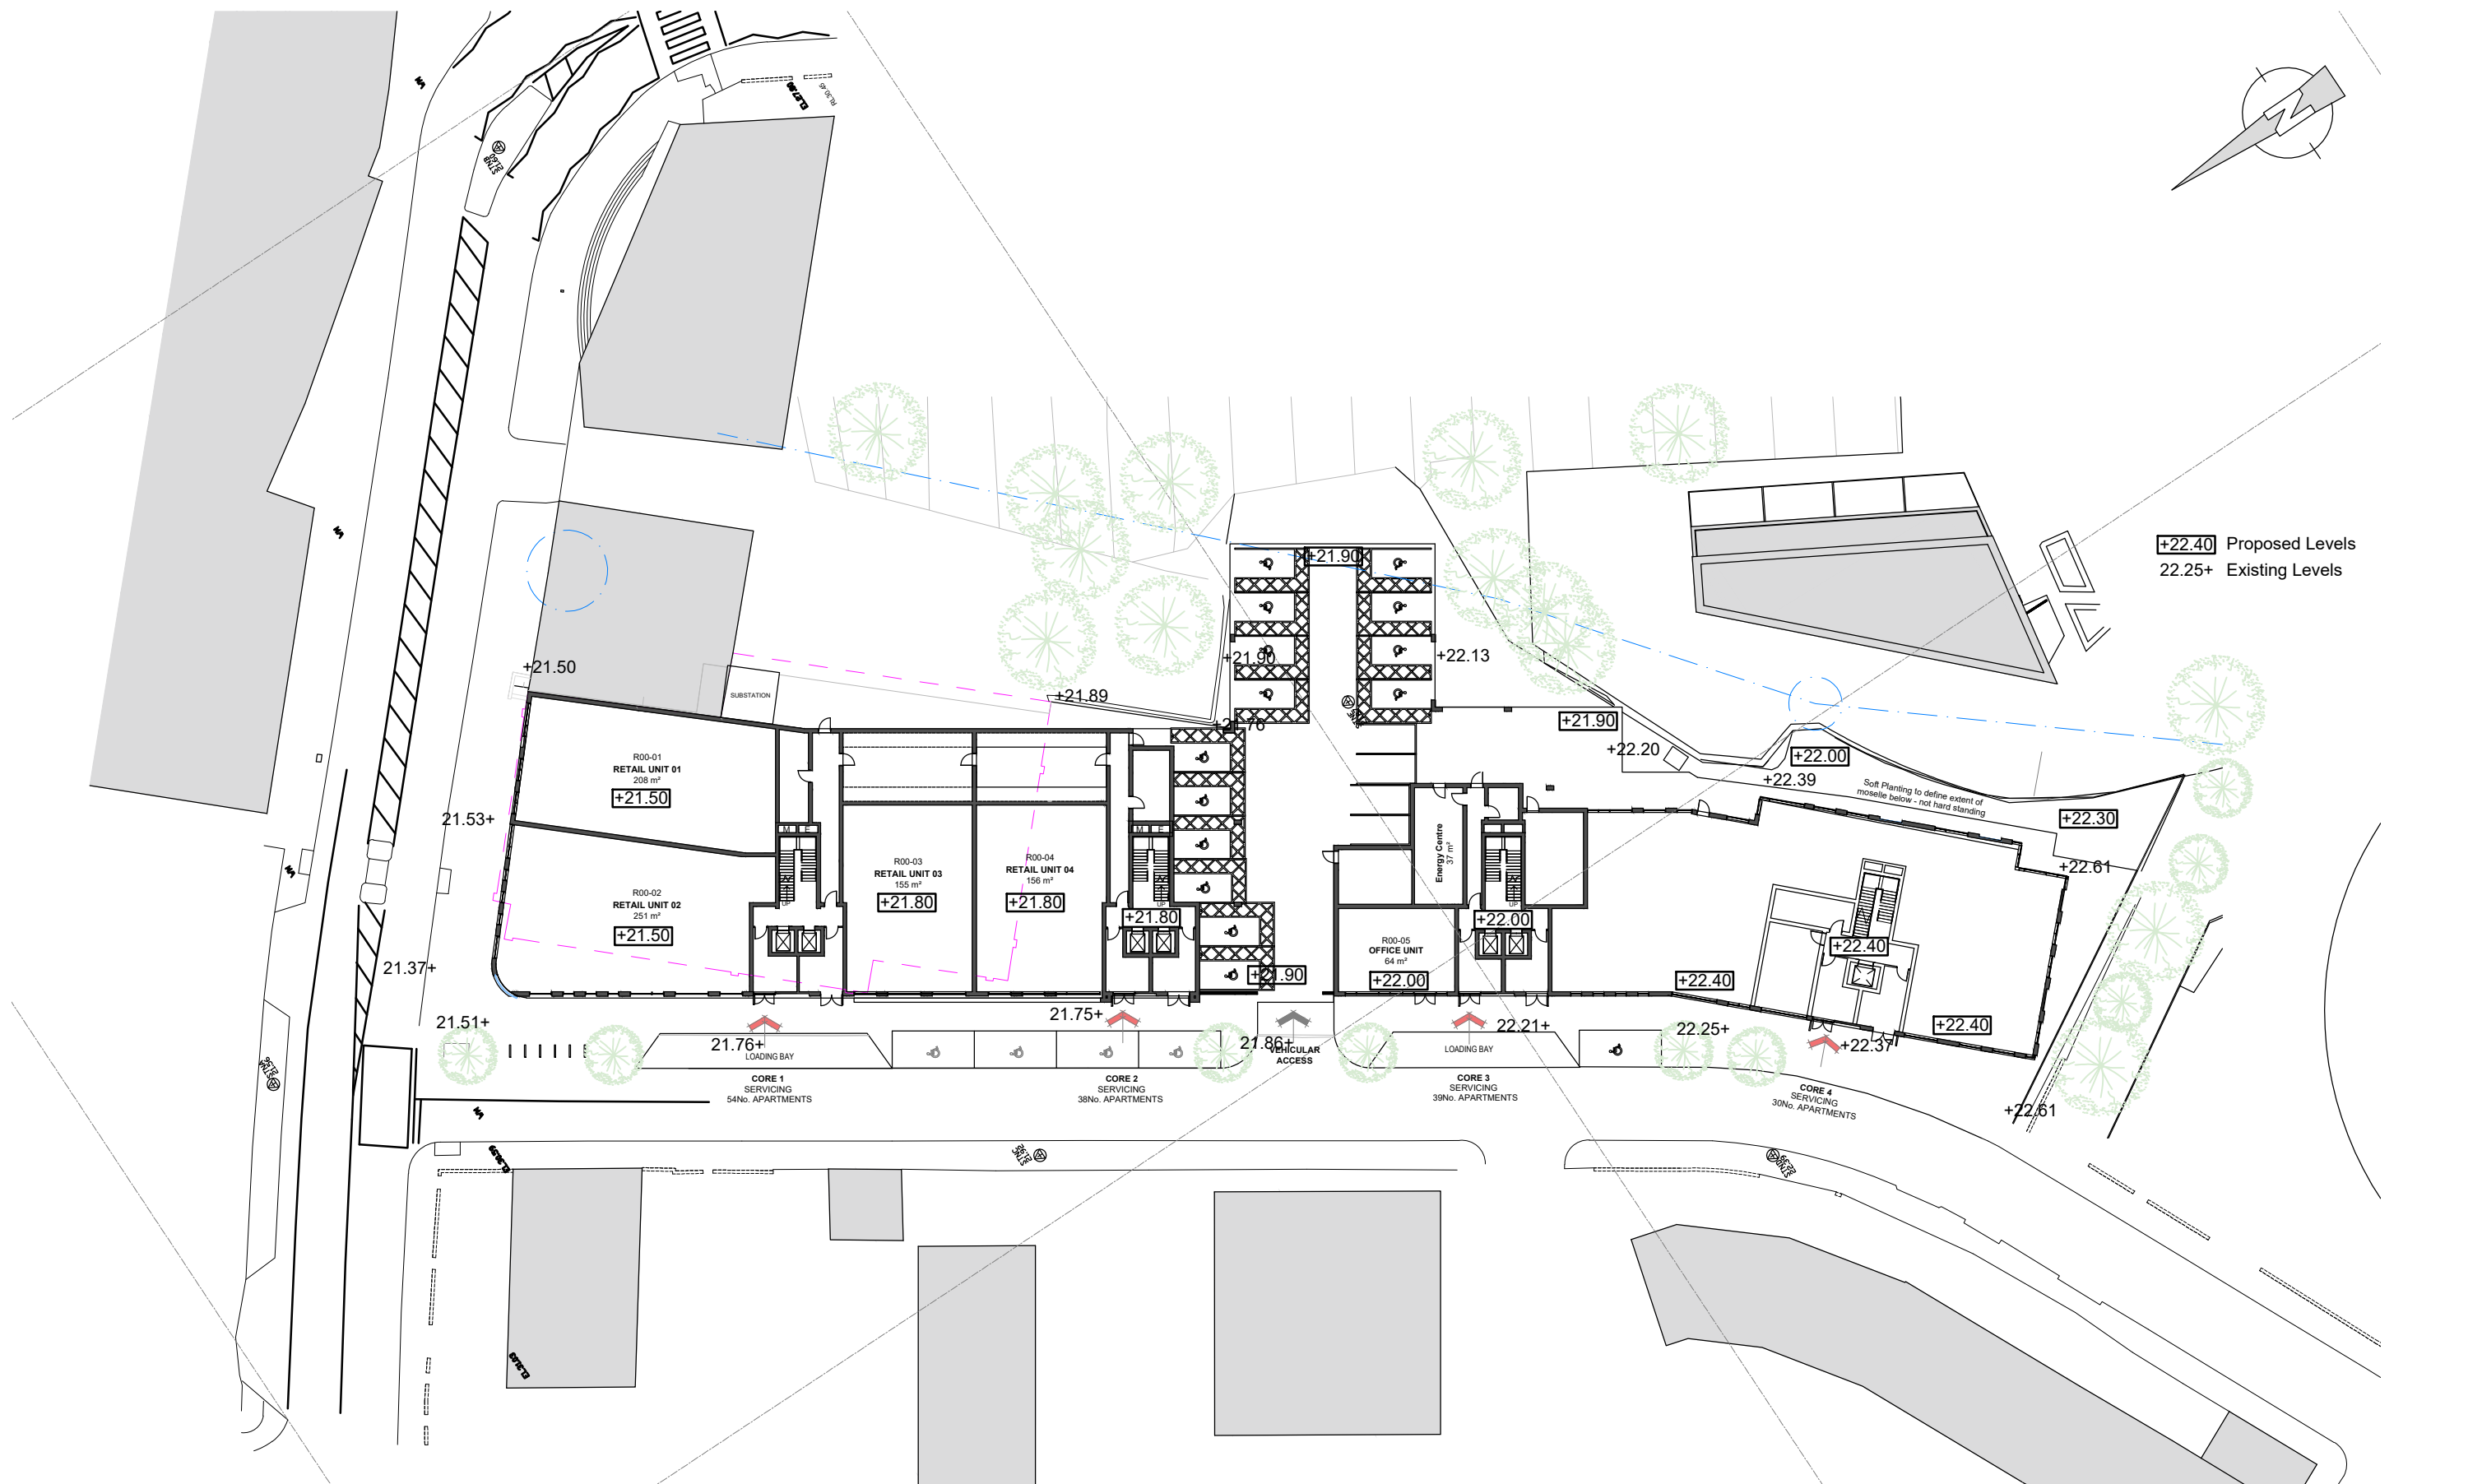

Revision	Date	By	Chk
----------	------	----	-----

Date: 13.06.22

Checked by: MJ

Sheet Name: Existing and Proposed Levels - Ground Floor

Project No: 8688

Revision: -

Drawn by: MJ

Scale @ A3:

1:500

Purpose of issue: planning

Status: -

Drawing No: 8688-BOW-A1-01-DR-A-0002-P1

All dimensions to be verified on site, and the Architect informed of any discrepancy. All drawings and specifications should be read in conjunction with the Health and Safety Plan; all conflicts should be reported to the appointed Principal Designer.

Do not scale from this drawing
This drawing is the copyright of Bowman Riley Architects Limited. ©

Austringer Capital Limited

Brook Road / Mayes Road - Wood Green

