



29 Lanchester Road
Proposed Ground Floor Plan in Context
1:200 @ A3, Drawing: 29L-100

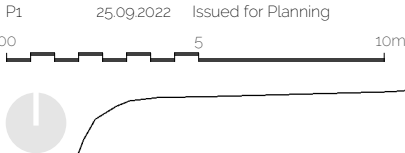

Lanchester Road

Hilldridge Court

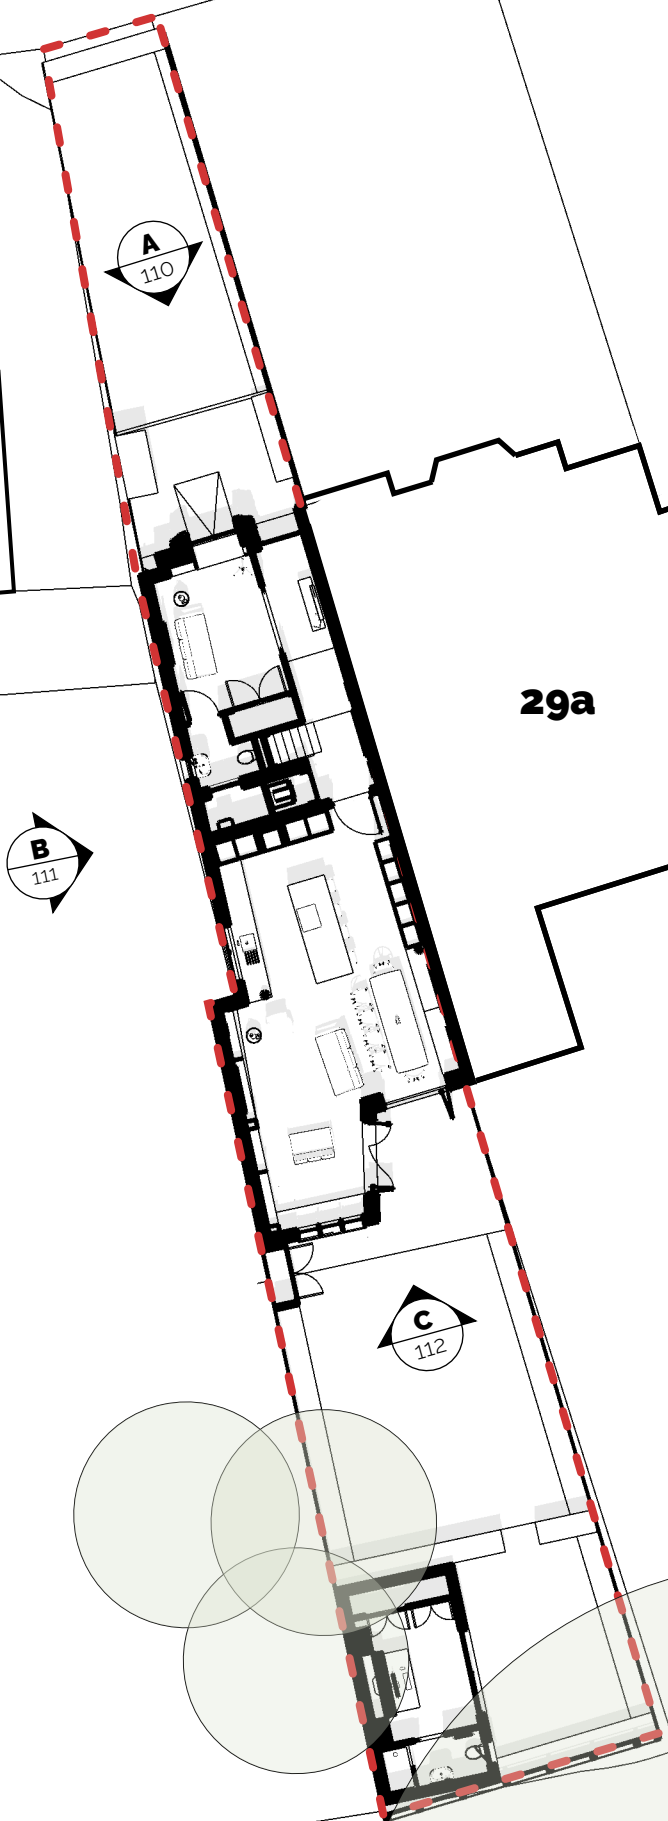

29a

31

33

35