


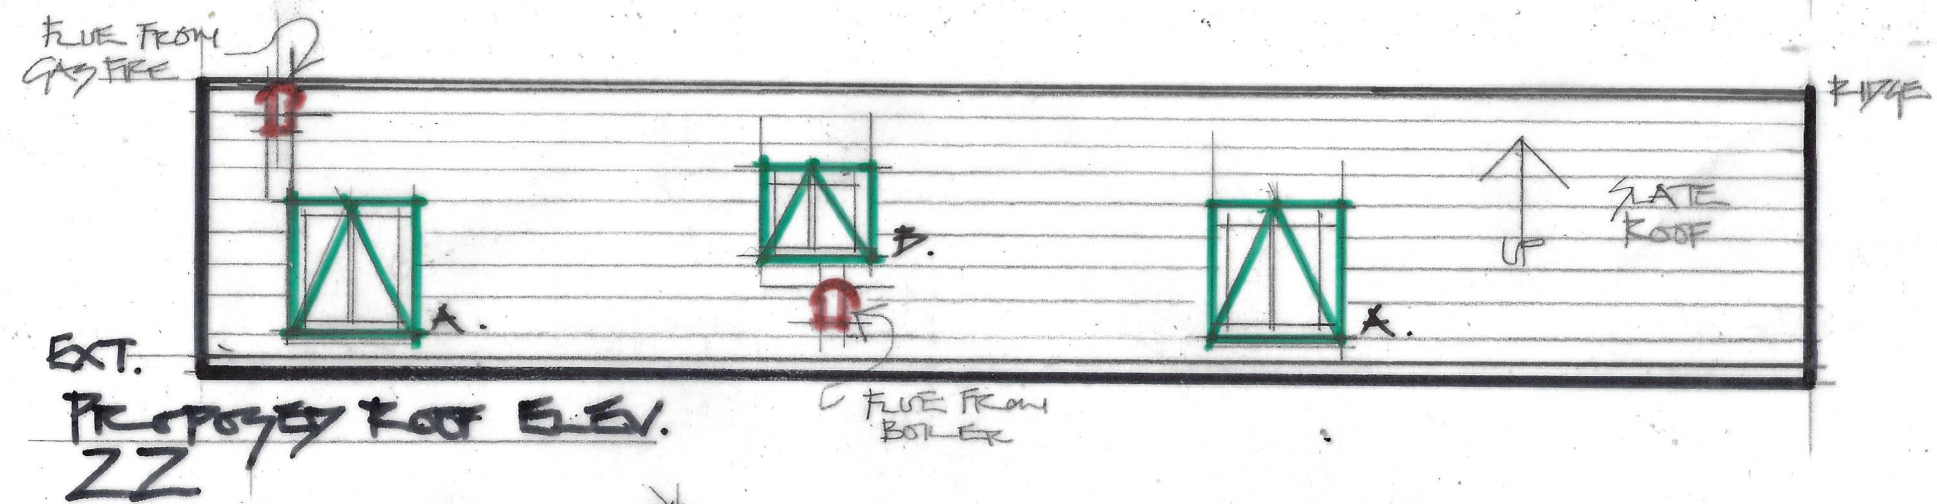


KEY.

 STEEL FRAMED CONSERVATION ROOF LIGHT BY CLEMENT WINDOWS LTD

A. 2 NO. O/A DIMS 818 X 1169 H.

B. 1 NO. O/A DIMS 668 X 870 H.

--- LINE OF EXISTING CEILING HT.

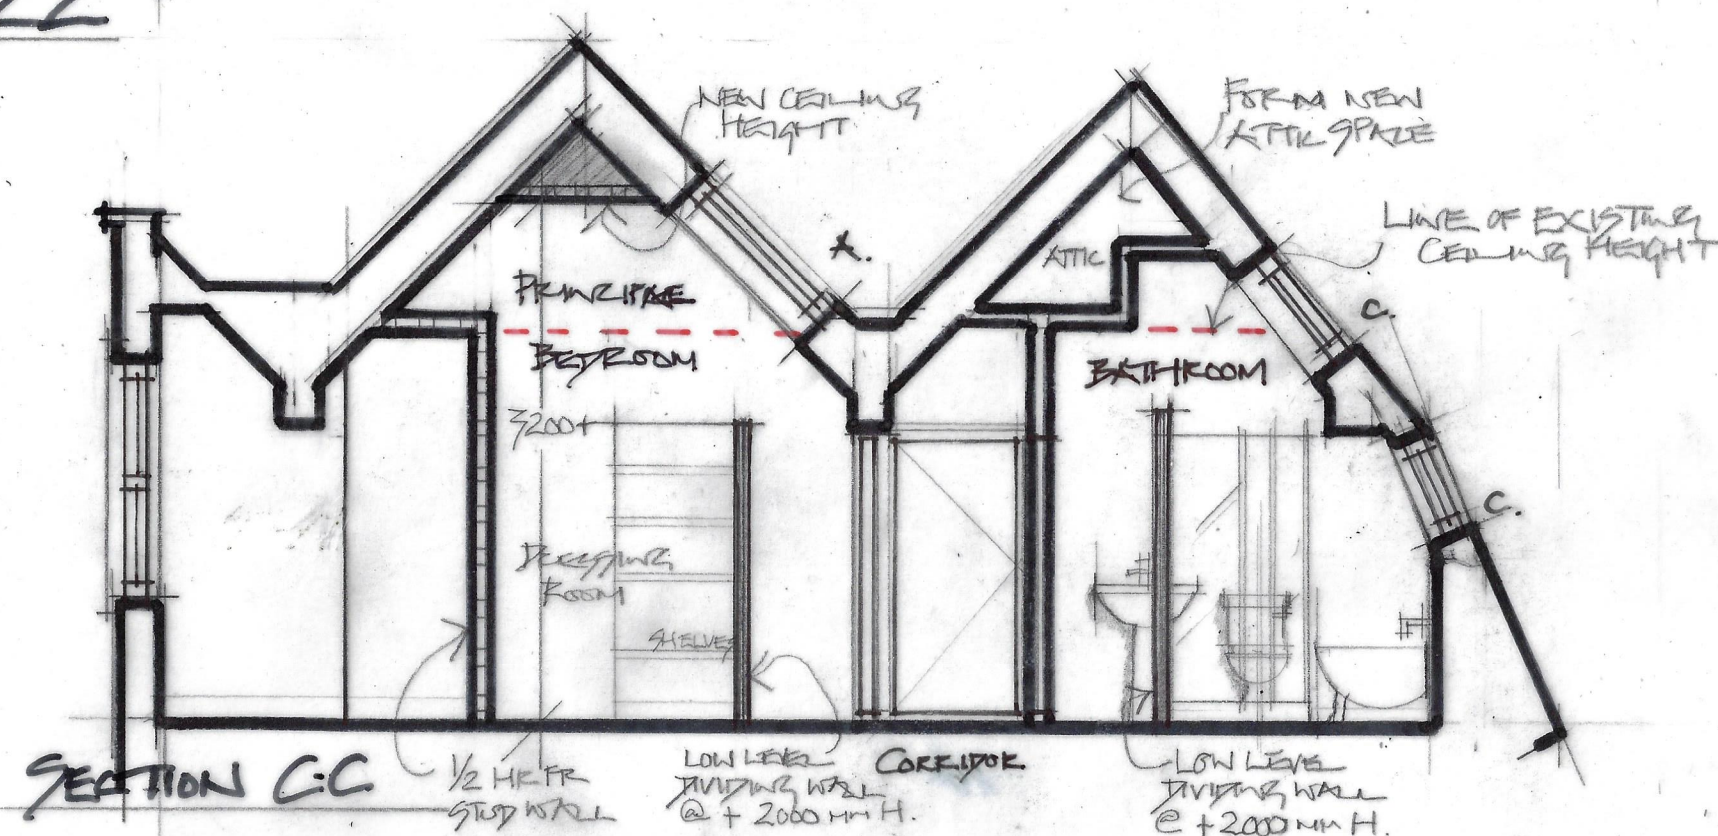

CLIENT.	
MR. & MRS A. G. BIELECKI	
PROJECT. LONDON N6 5JG 32C HIGHGATE HIGH ST.	
TITLE. EXT. ELEV. 22 SECTIONS C-C, D-D	
DATE.	SCALE.
Aug. 2022	1:50 @ A3
DRAWN BY.	PB
PROJECT No. A31	DRAWING No. 07 revision.
The Contractor is to check all dimensions on site and report any queries or variations. Do not scale from this drawing. The drawing is copyright.	