


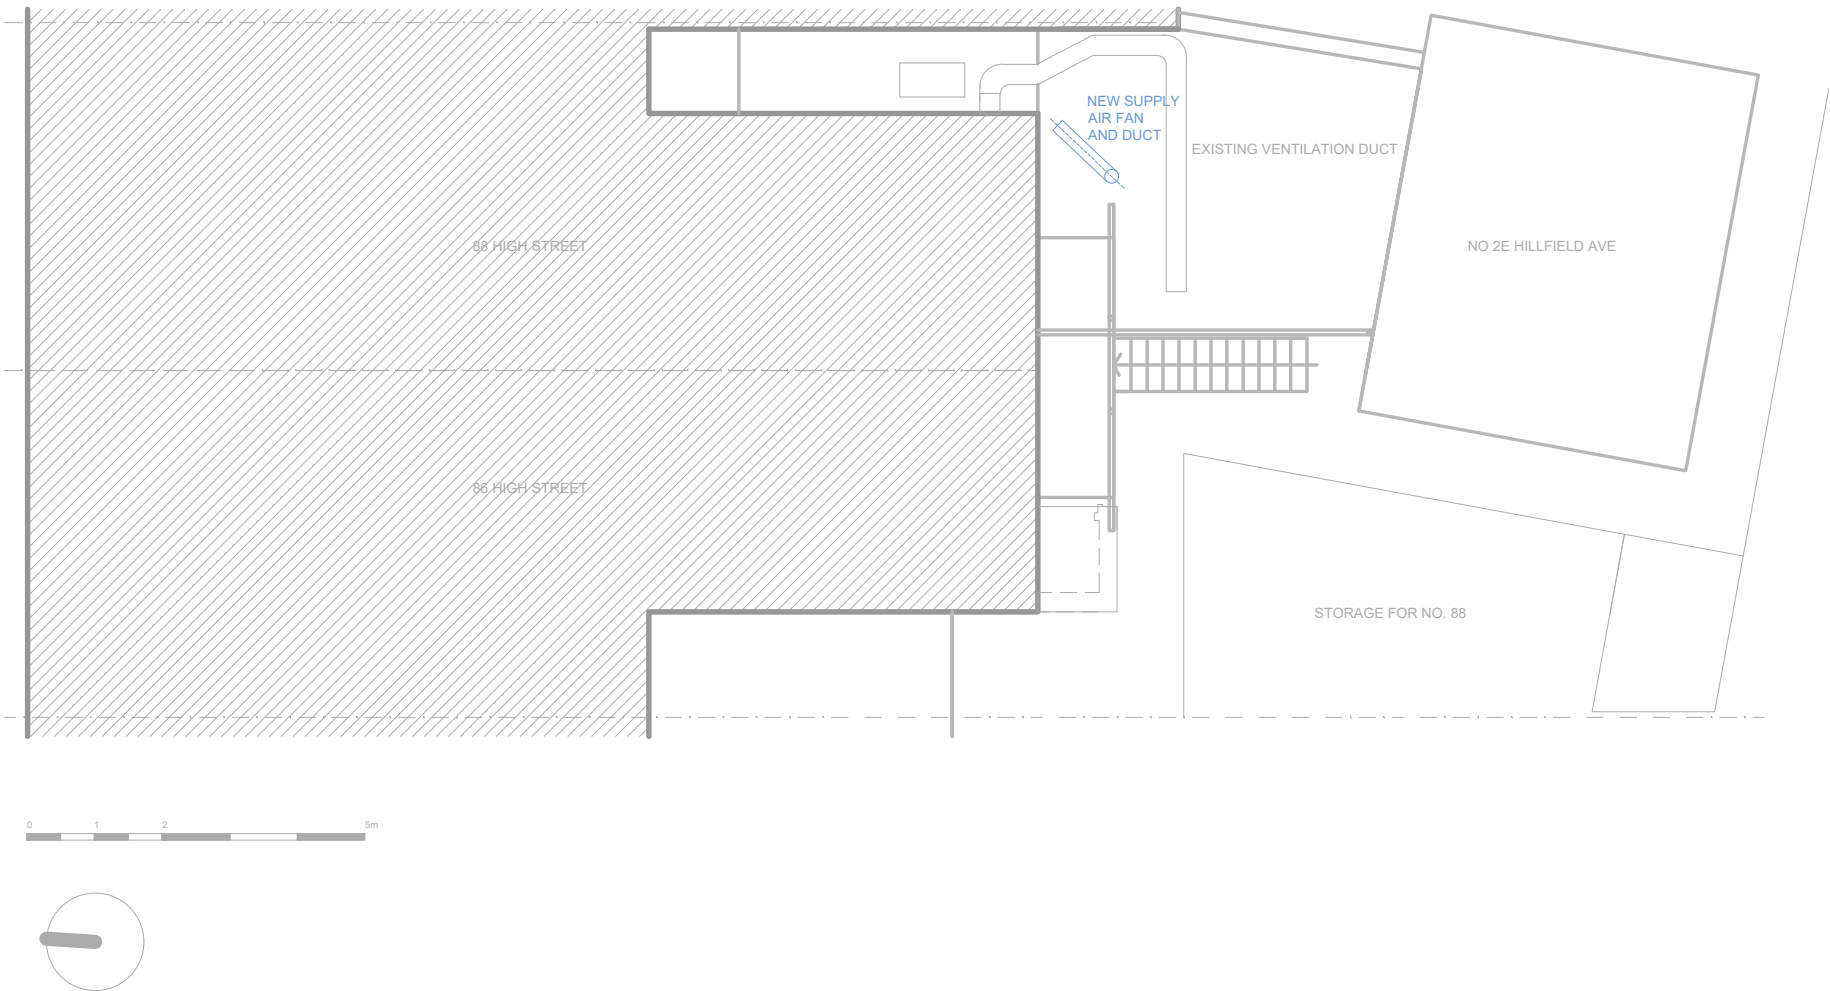

GENERAL NOTES

- To be read in conjunction with outline architectural specification
- Responsibility is not accepted for errors made by others in scaling from this drawing
- Figured dimensions MUST be checked on site site by the contractor at the outset of building work and discrepancies reported immediately to the architect / contract administrator or client as appropriate
- Responsibility will not be accepted for work started before relevant statutory approvals are in place
- Check this drawing is the latest revision before starting work: If in doubt or additional clarification is needed - ASK
- Architecture Shop retain copyright for their design work

JOB
88 HIGH STREET

Title		Dwg.	Rev.
PROPOSED EXTENSION ROOF PLAN		P_05	01
Date	Scale		
10.09.2022	1:100@ A3		

ARCHITECTURE SHOP

69 DUNSMURE RD, N16 5PT, LONDON
e: hello@architecture-shop.co.uk
www.architecture-shop.co.uk