



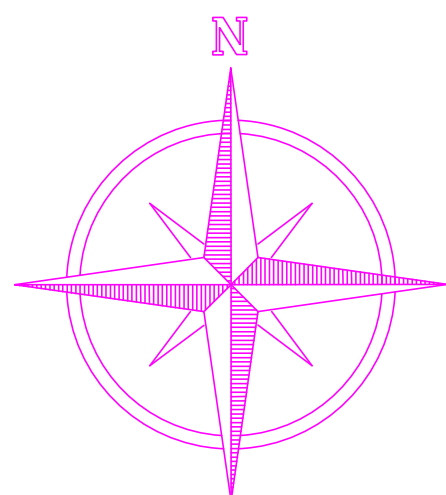

BLOCK PLAN
SCALE: 1:500

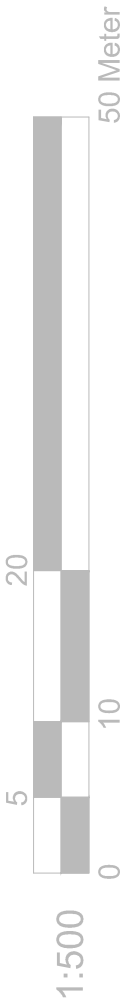

REFERENCE DRAWINGS		NOTES PLEASE NOTE THAT BEFORE BUILDING WORKS COMMENCES IT IS THE RESPONSIBILITY OF THE BUILDER OR OWNER TO SERVE PARTY WALL NOTICES TO ALL NEIGHBORS	No	DATE	REVISION	BY	CHK	CONSULTANT	DRAWN F.R	CLIENT/PROJECT 41 ALLISON ROAD	DRAWING No. D10
								 CIVIL ENGINEERS STRUCTURAL ENGINEERS ARCHITECTURAL DESIGNERS Contact: 07947249323	CHECKED A.R	TITLE BLOCK PLAN	SCALE: 1:500 A3
									PROJECT NO.		DATE: 24-09-2022