


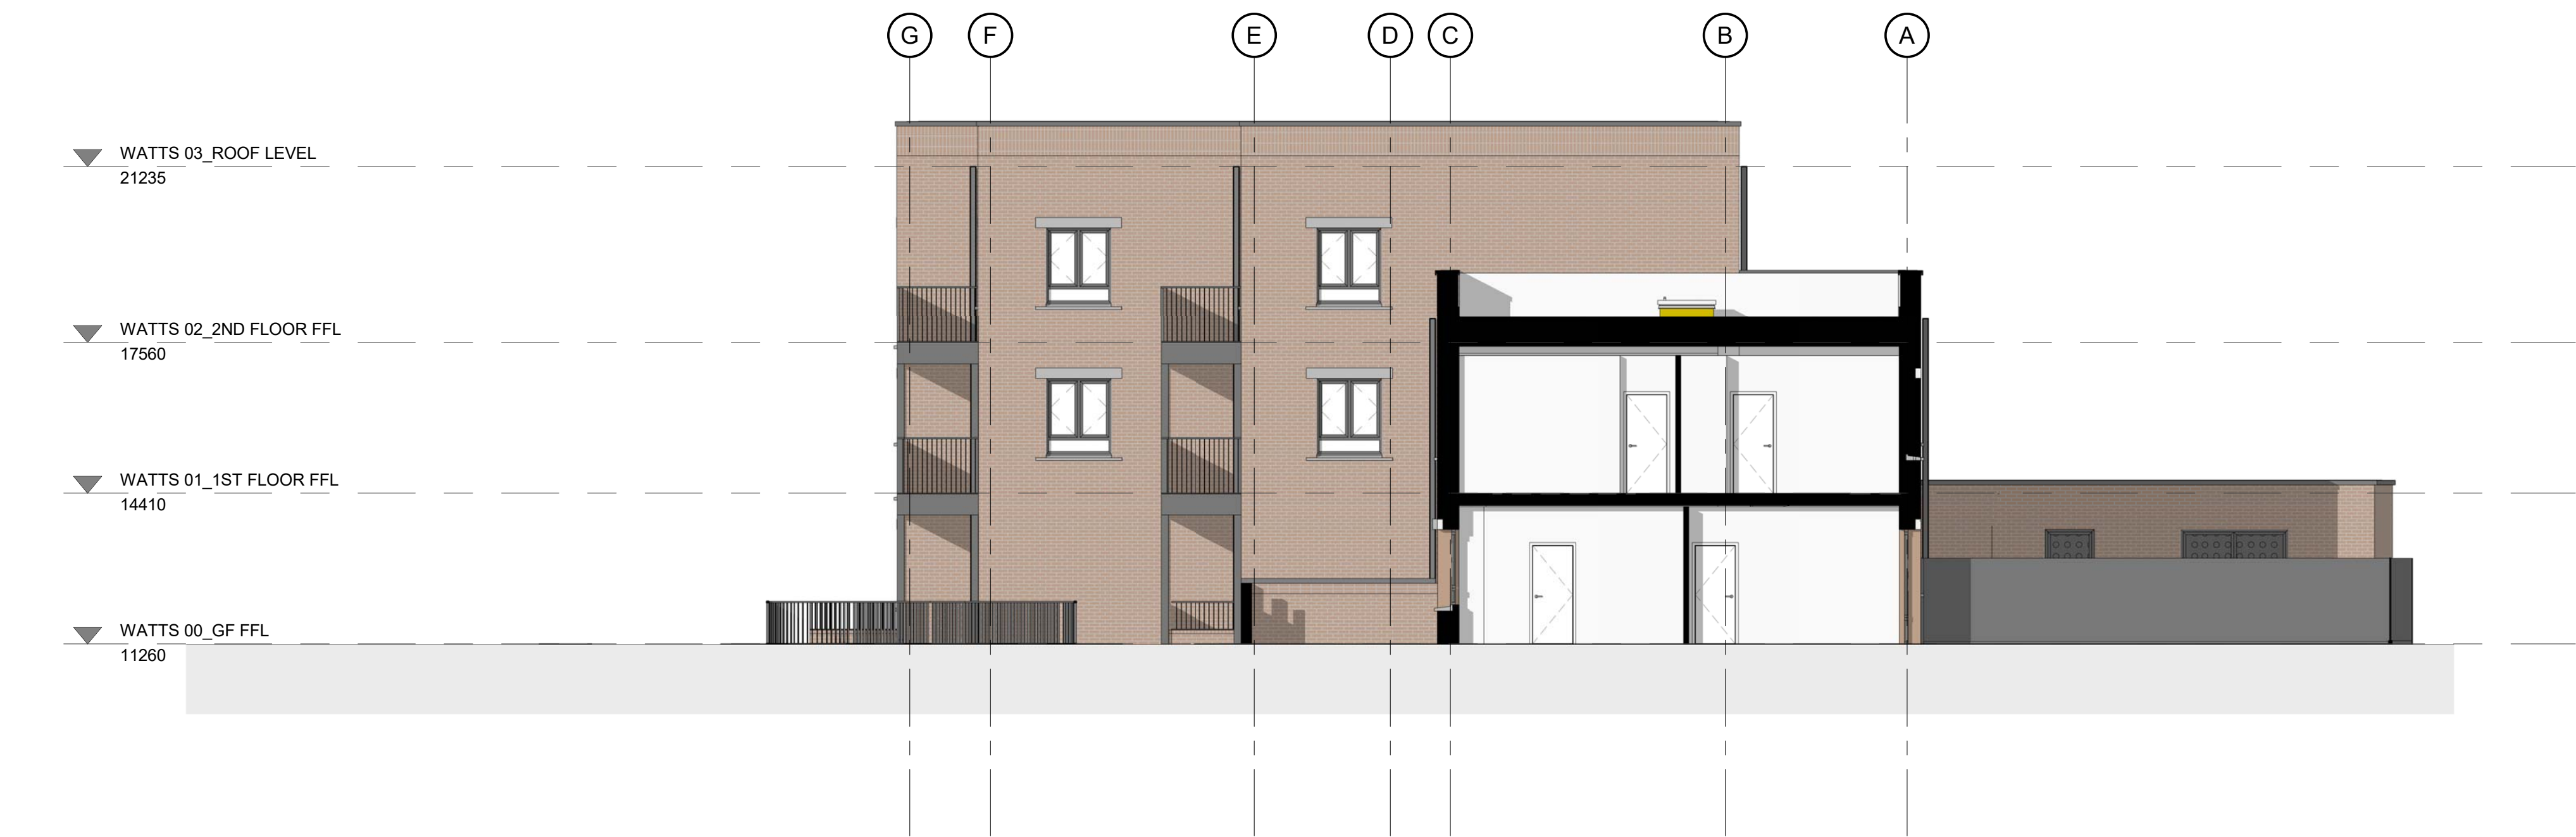

1 SECTION AA
1 : 100




2 SECTION BB
1 : 100

Copyright reserved

All dimensions to be checked on site before work commences.
Figured dimensions to be taken in preference to scaled dimensions.
If in doubt please ask.

KEY PLAN

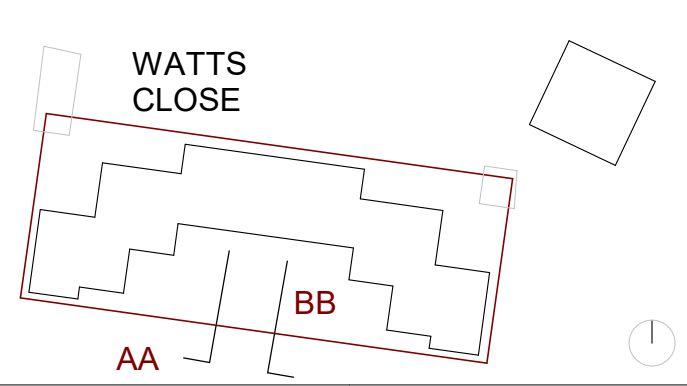

Obscure Glazing
Stippolyte™ Privacy Level 4
Pikington Stippolyte textured glass provides level 4 privacy (med/high obscuration) and is a well-established design.
Available in 4 mm.
Suitable for double glazing

P4	Revised as requested	21/09/22
P3	General update	07/09/22
P2	General update	30/08/22
P1	First Issue	23/08/22

Revision	Description	Date
----------	-------------	------

STATUS

Preliminary

PROJECT

Watts Close

DRAWING

Watts Close Proposed GA Sections
AA and BB

DRAWN BY	CHECKED BY	DATE
RC	CB	August'22

SCALE (@ A1)	PROJECT NUMBER
1 : 100	22015

DRAWING NUMBER	REV
WAT - DAR - WC - XX - DR - A - 0116	P4

Project Identifier	Originator	Zone	Level	Type	Discipline	Number	Revision
--------------------	------------	------	-------	------	------------	--------	----------



www.deltaarchitects.co.uk