





BLOCK PLAN
SCALE 1:500

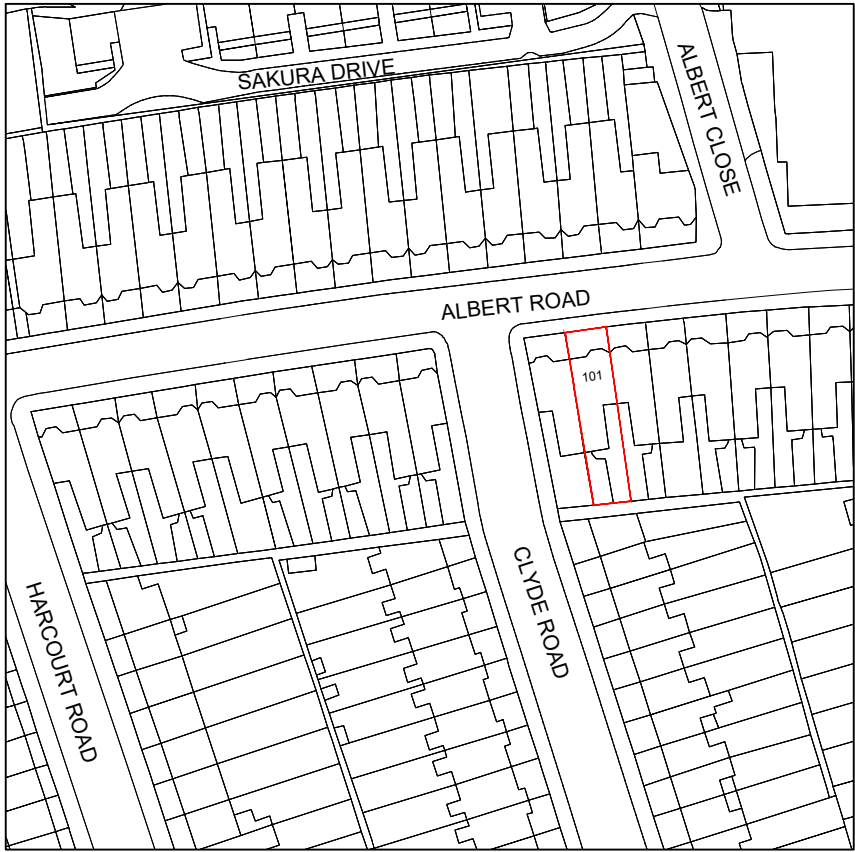

LOCATION PLAN
SCALE 1:1250

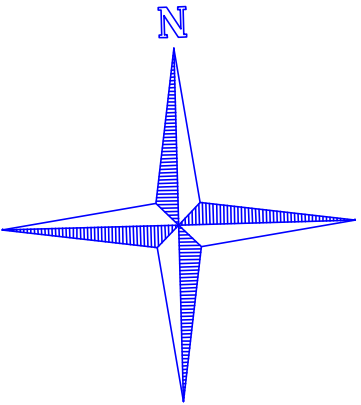

www.FastPlansUK.co.uk

Project: Loft Conversion with
Dormer to Rear.

Address:
101 ALBERT RD,N22 7AG

Scale: 1:500 @ A3	Dwg. no: A11 REV-1
----------------------	-----------------------

Drawn by: O.B.S	Date Drawn: 10-SEP-2022
--------------------	----------------------------

For Drawings Tel: 020 3542 1777

E-mail: plans@FastPlansUK.co.uk