




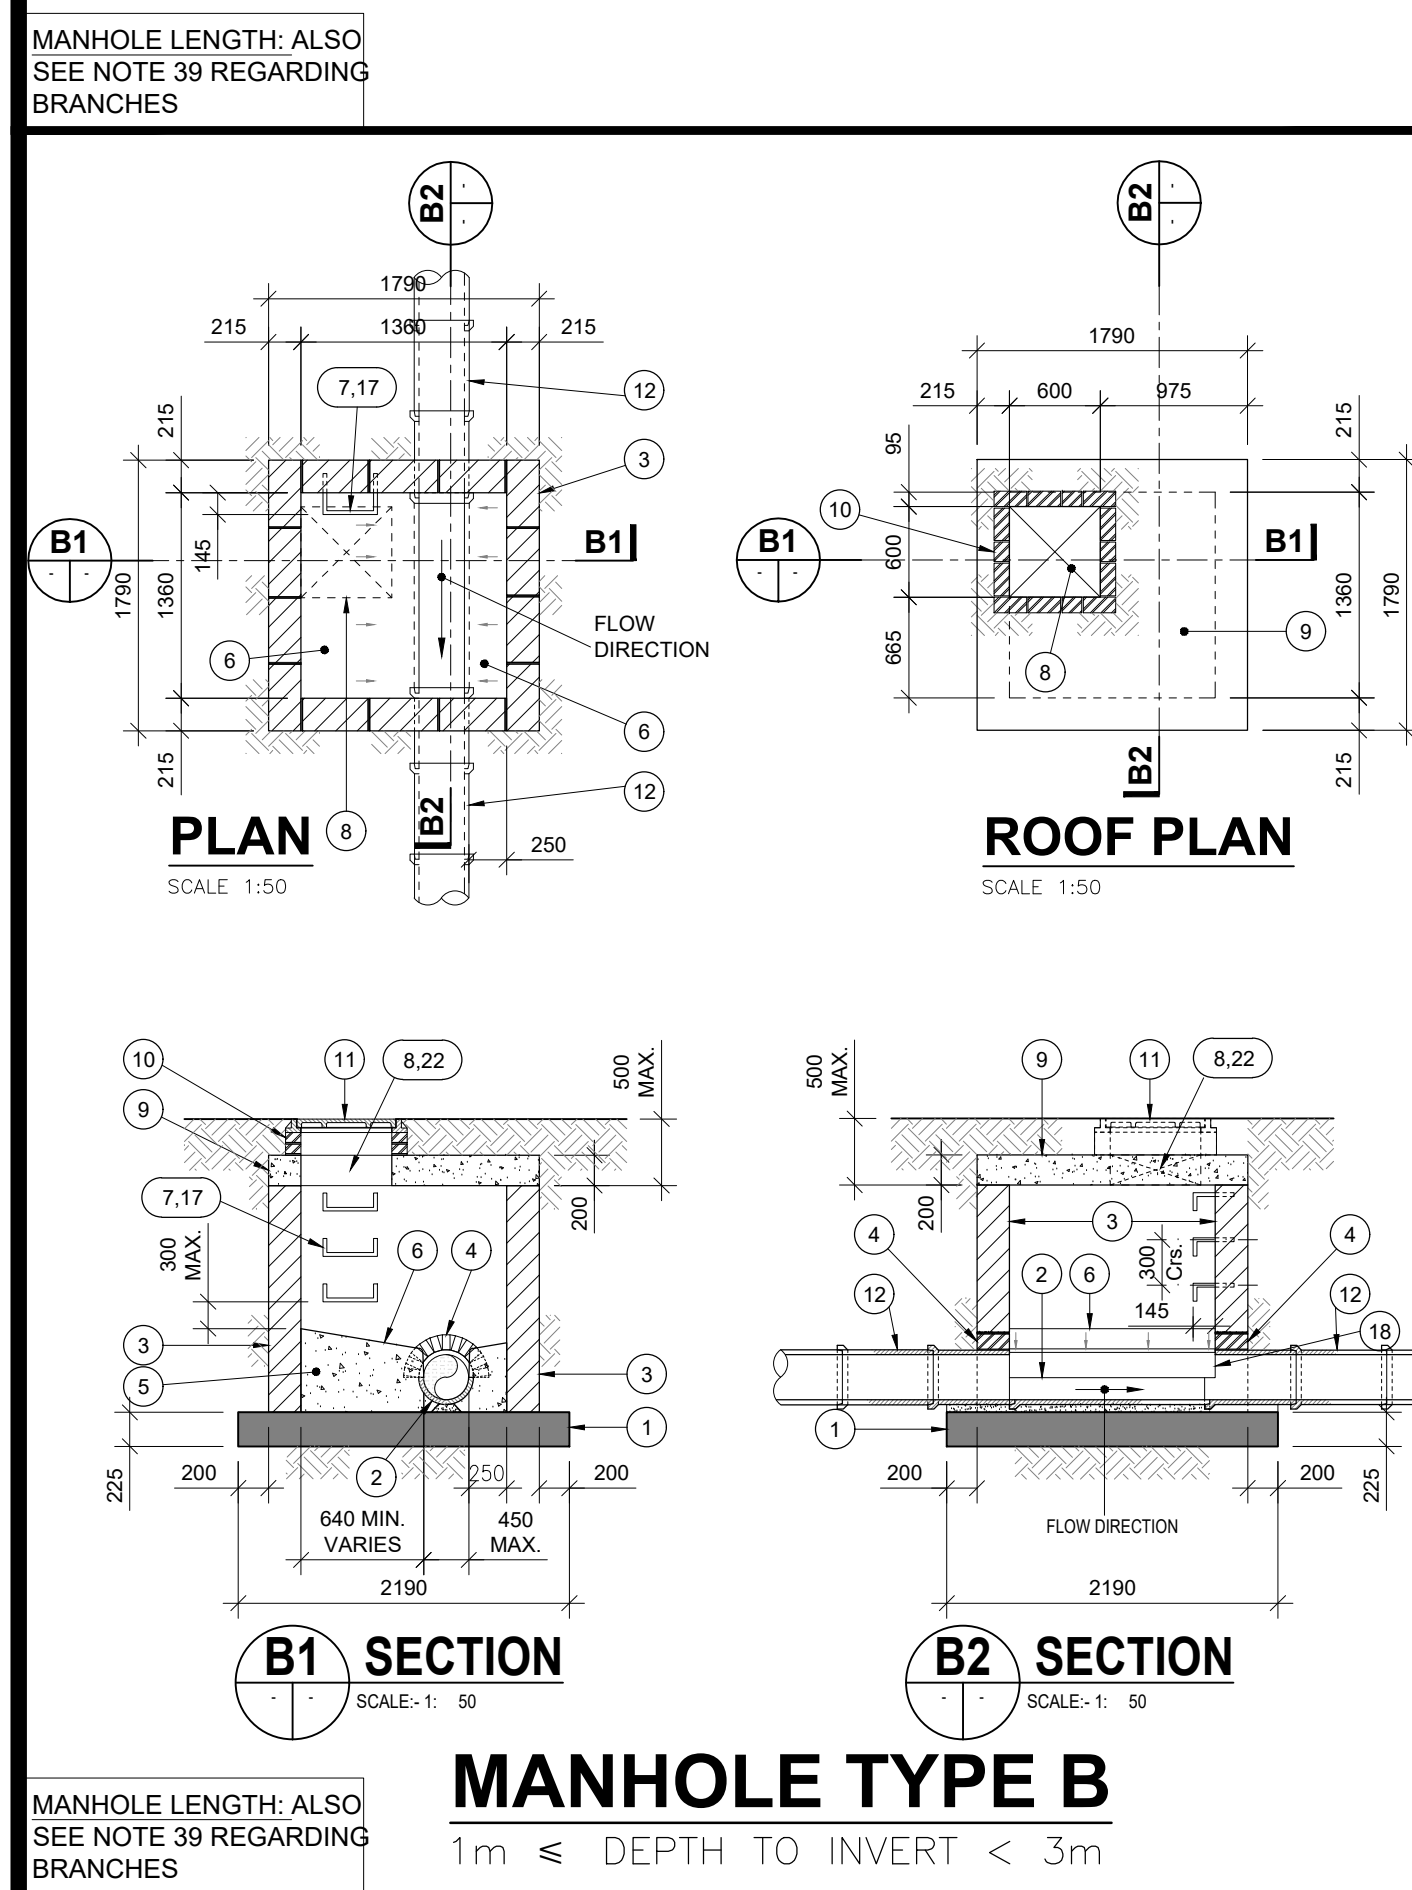


**FOR PIPE DIAMETERS 150, 225, 300, 375
& 450mm MANHOLES TYPE A, B, & C.**

BLOCKWORK / IN-SITU CONCRETE MANHOLE DETAILS

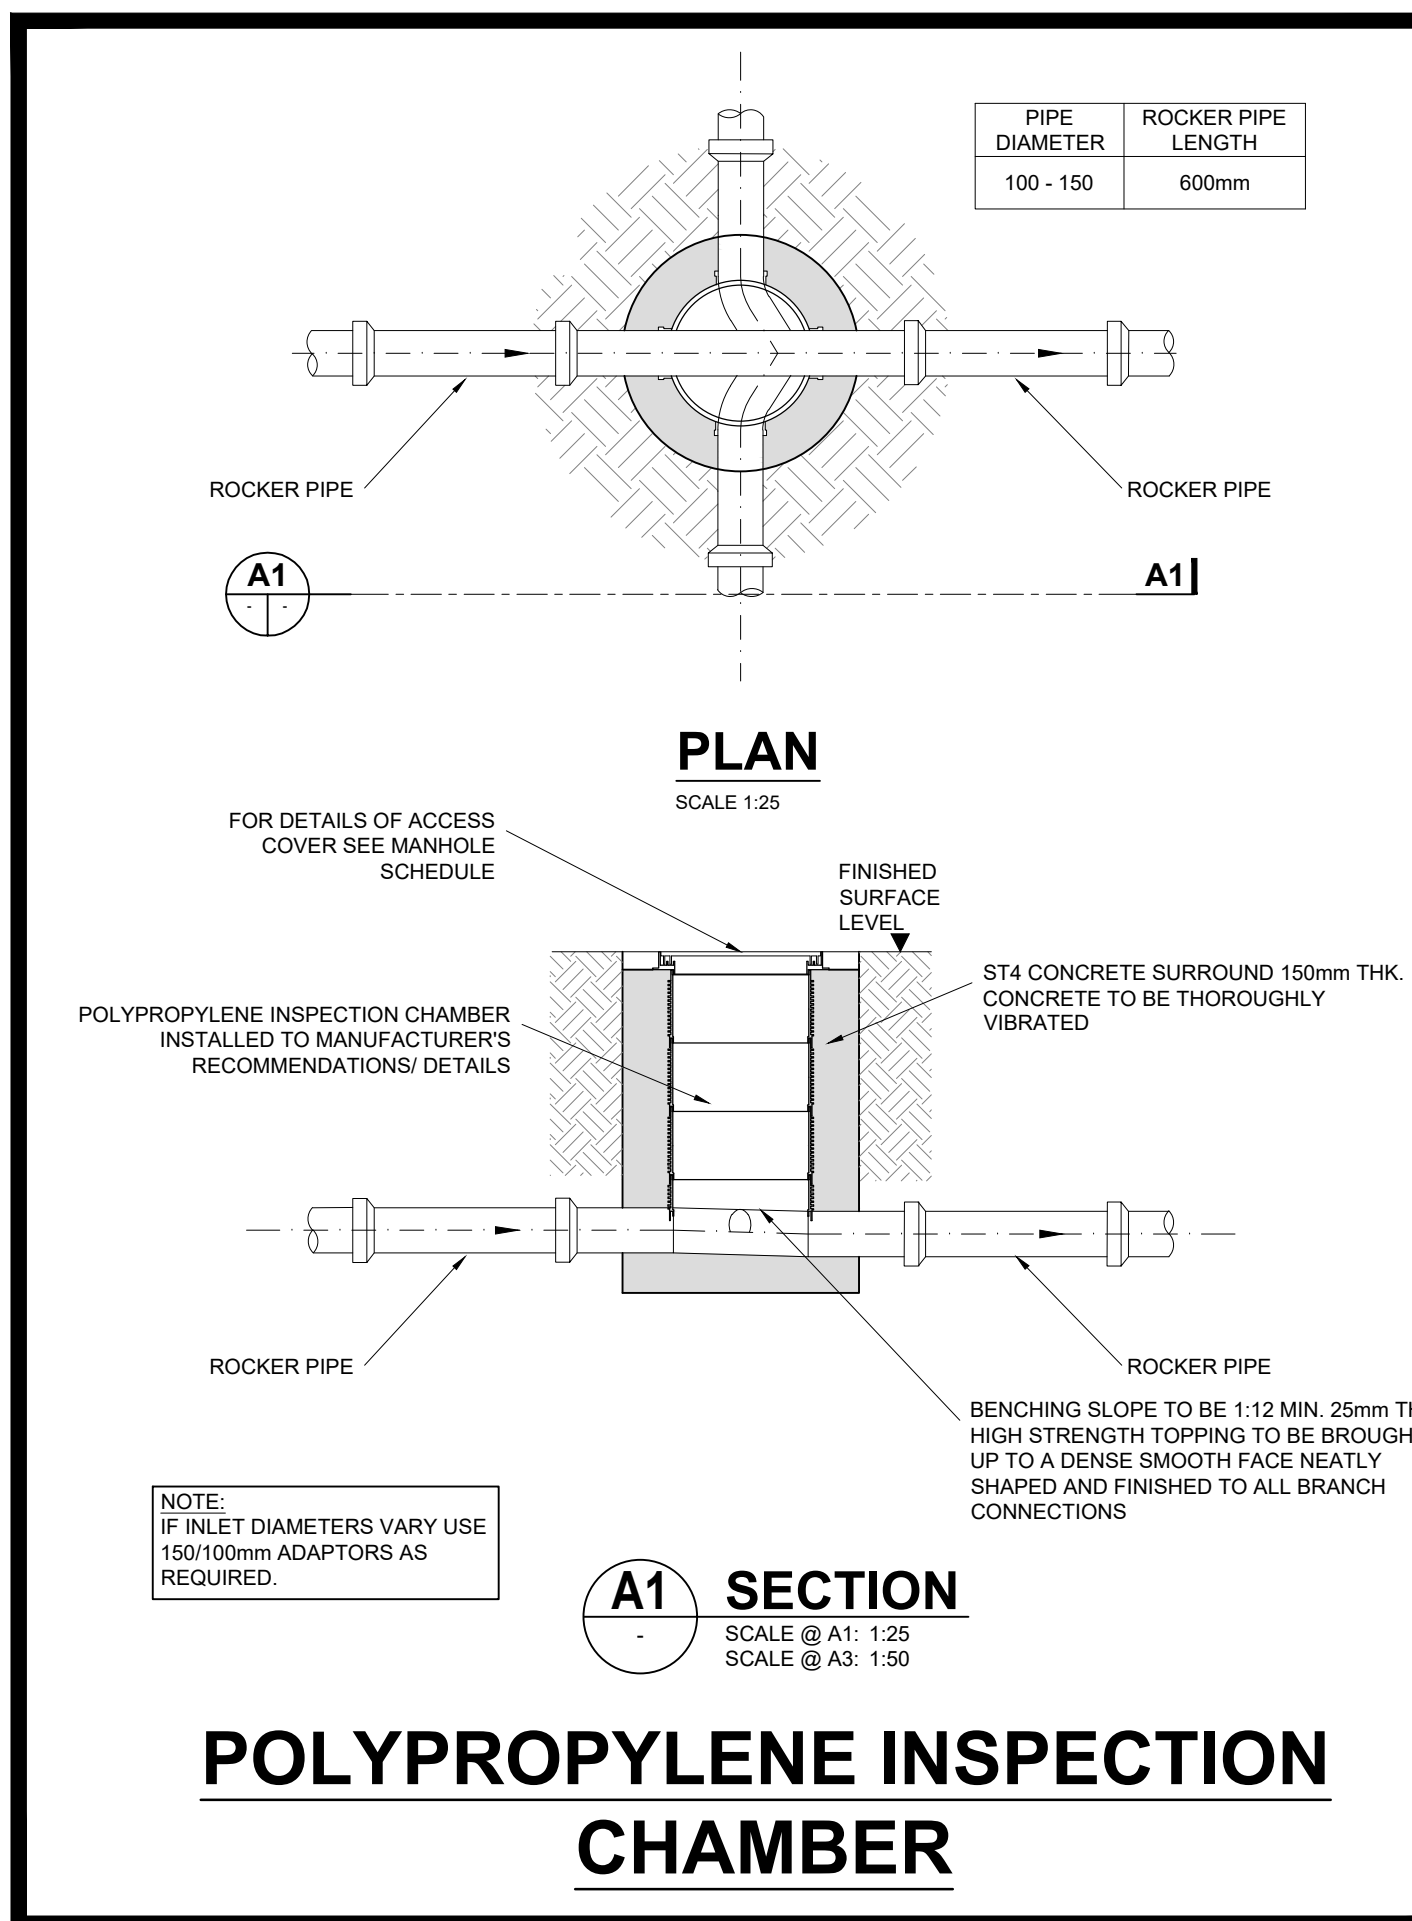


POLYPROPYLENE INSPECTION CHAMBER

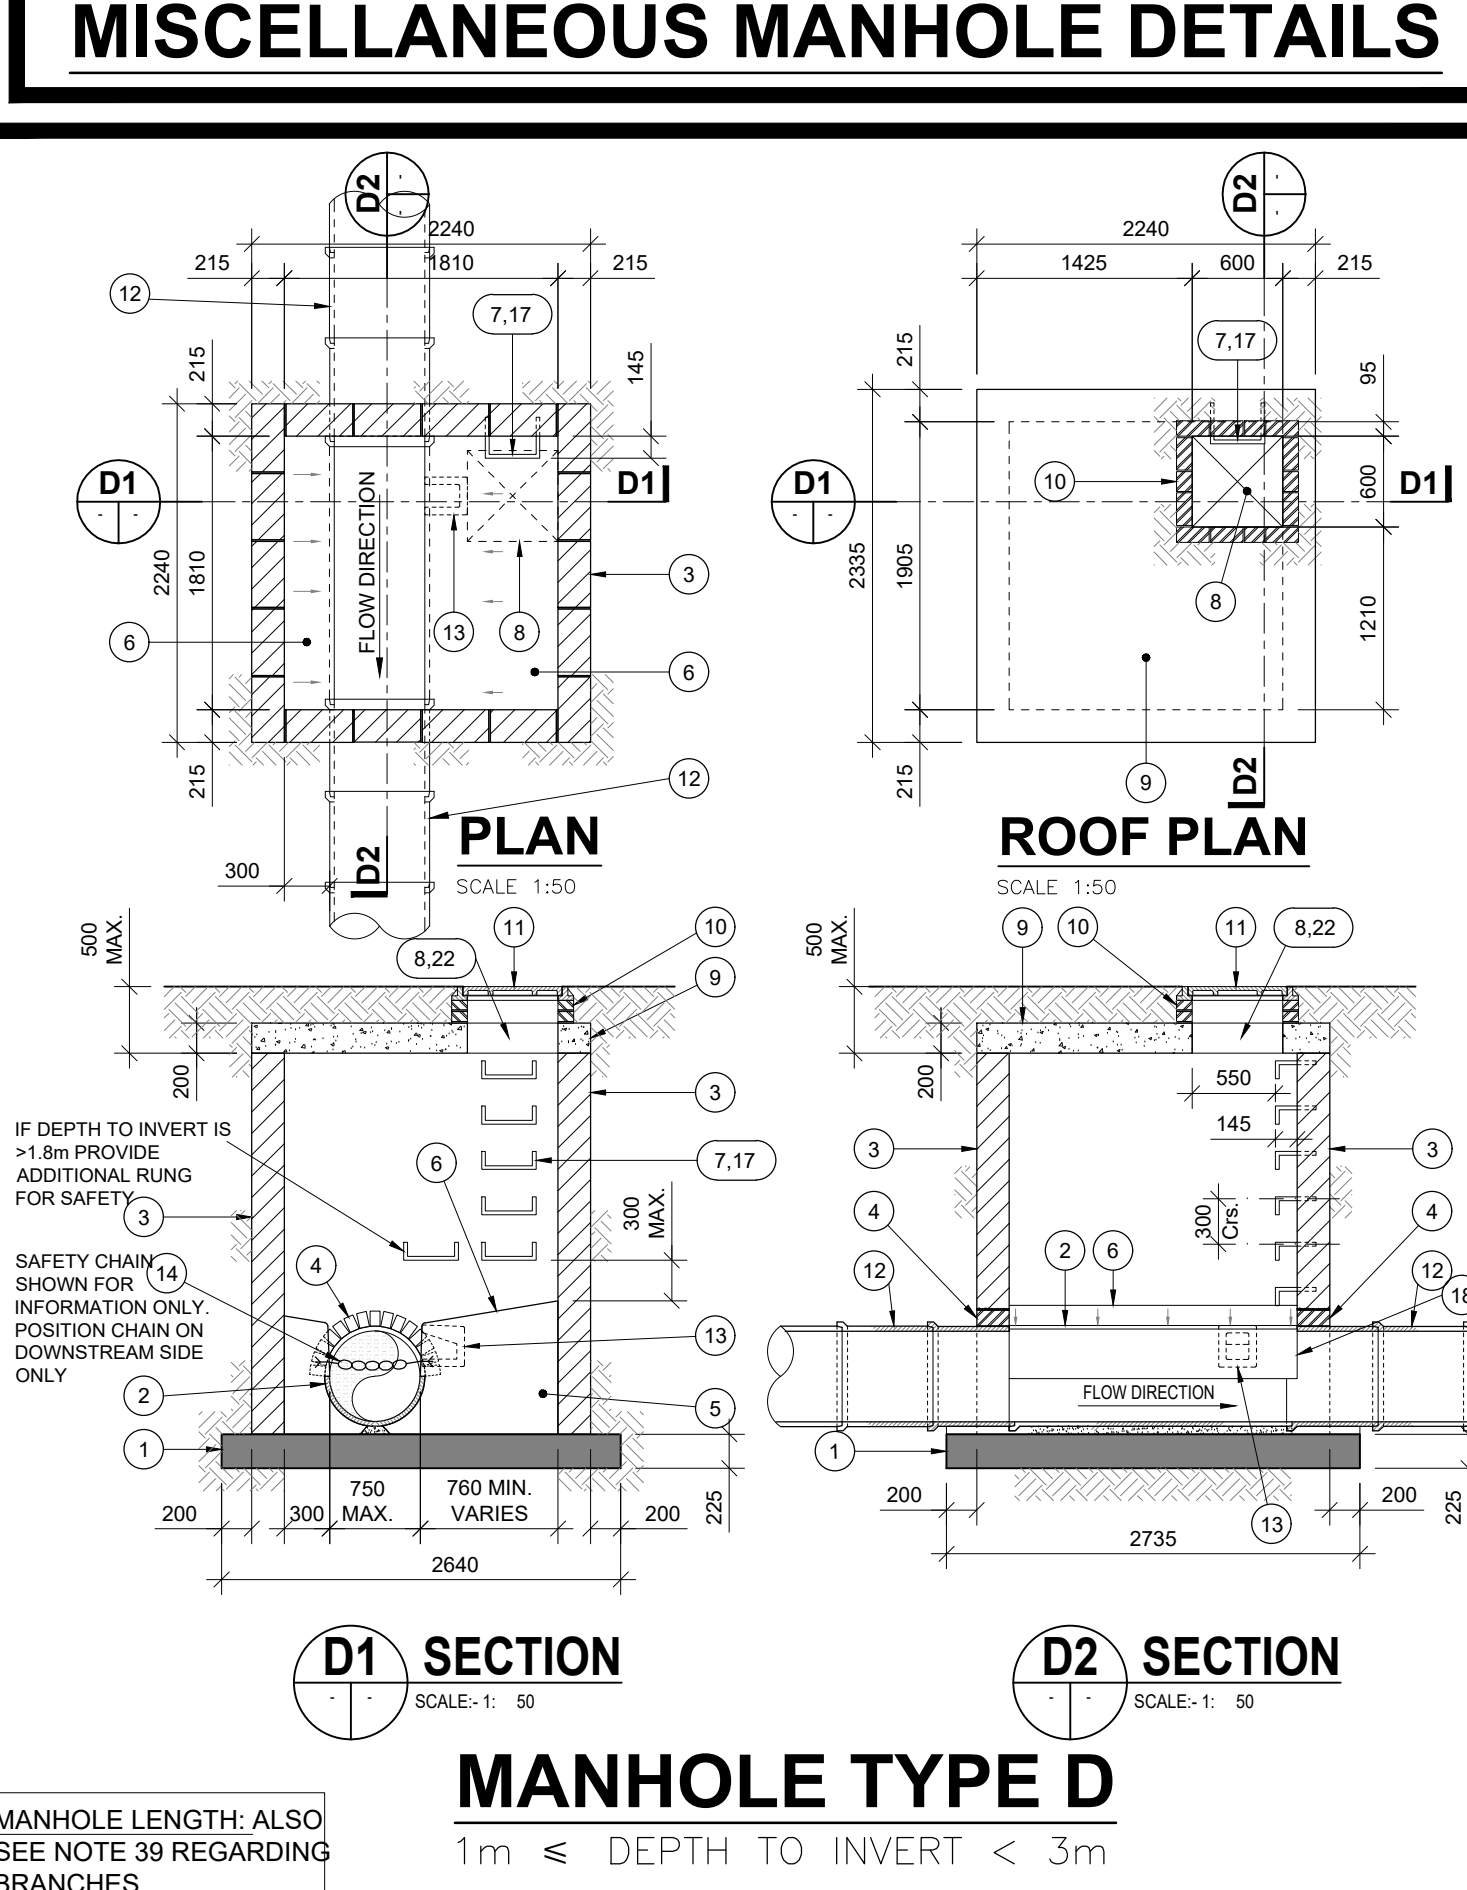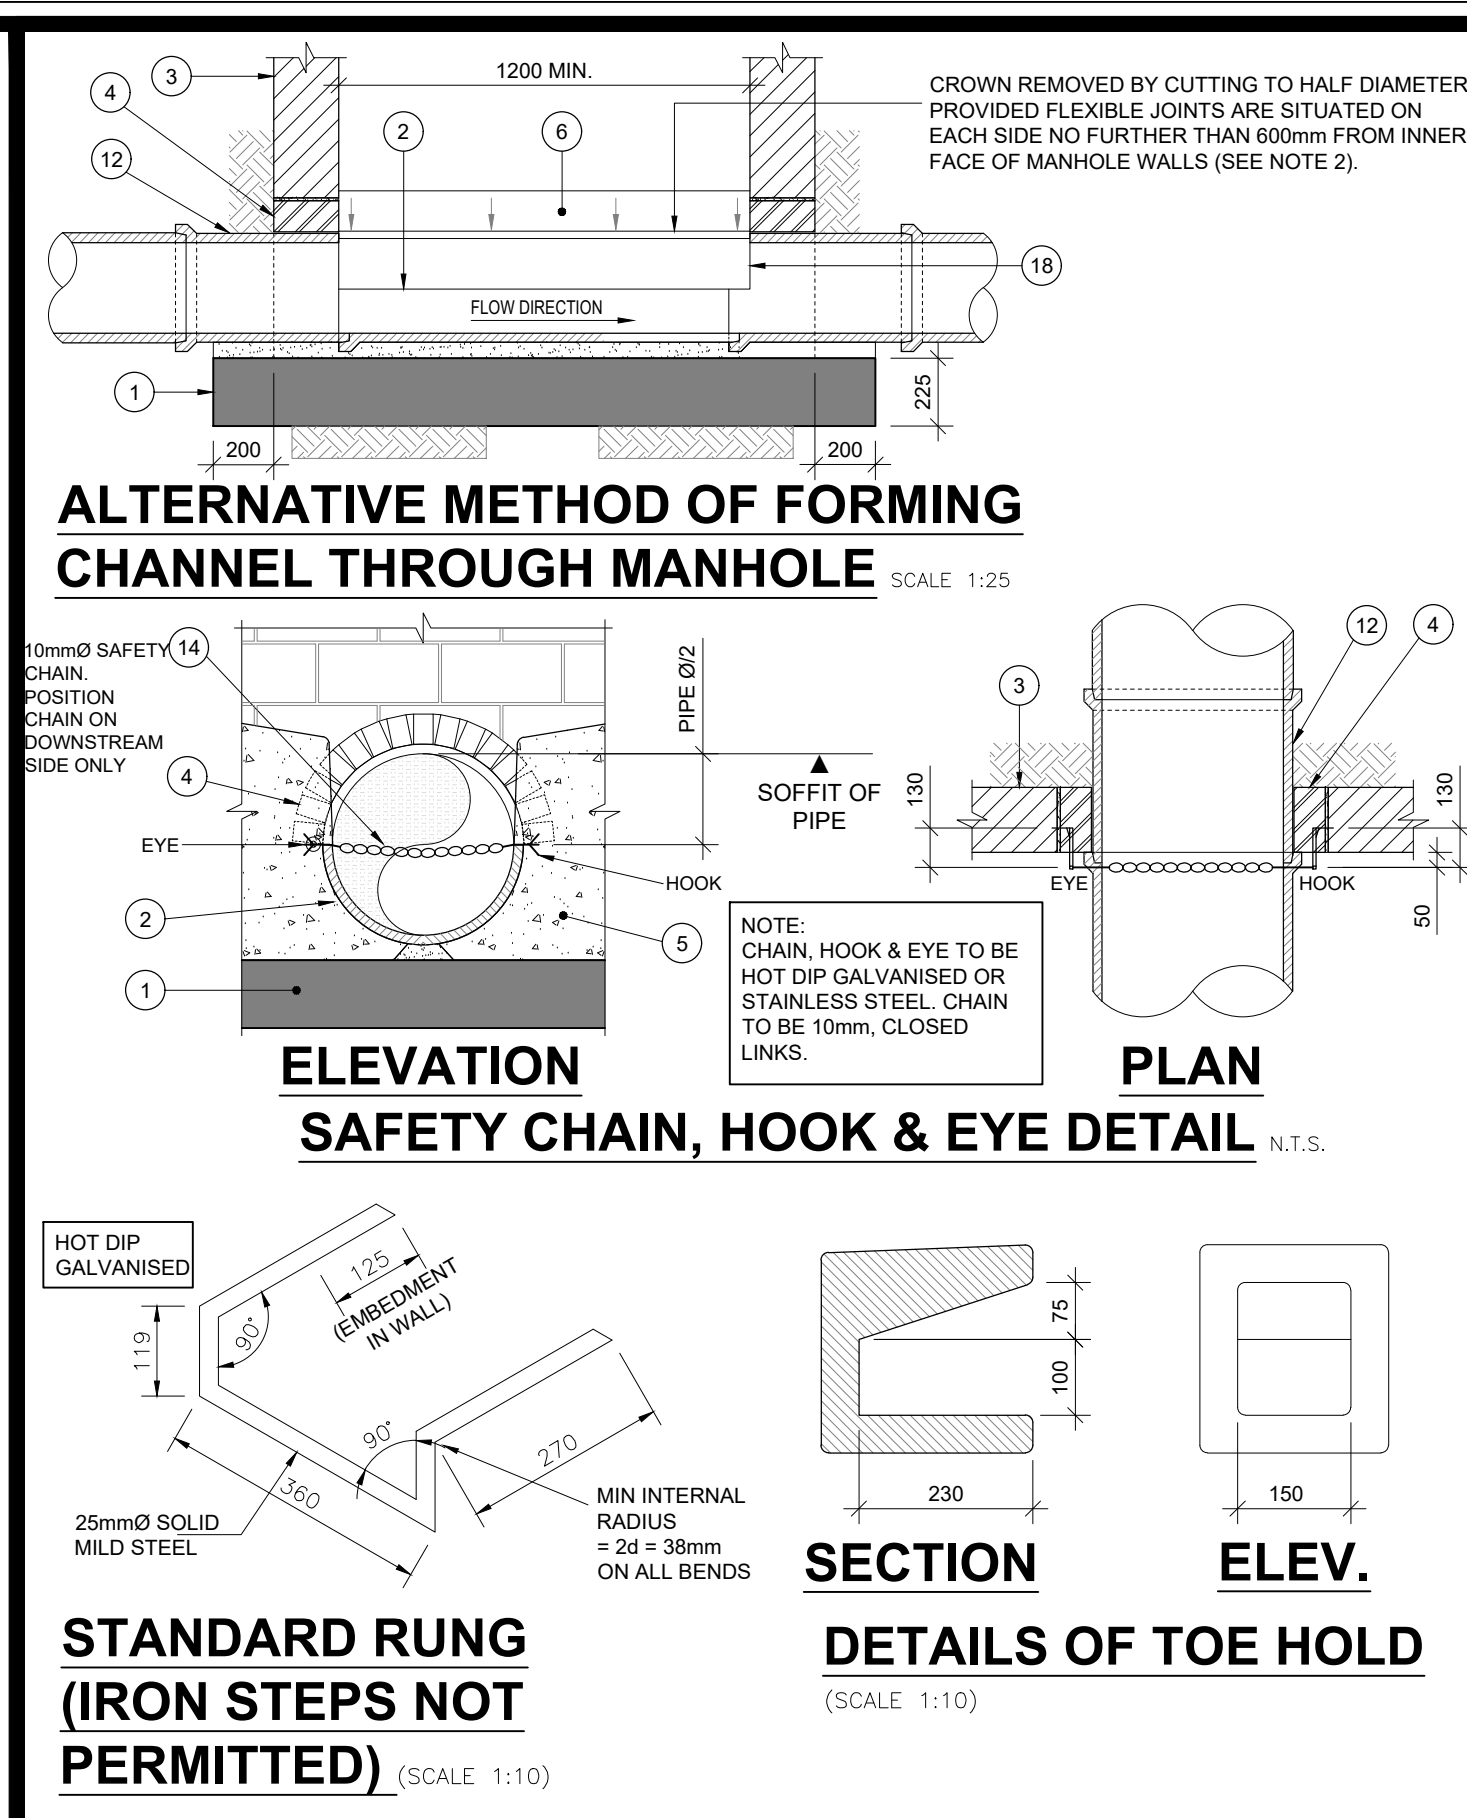


**FOR PIPE DIAMETERS 525, 600, 675, &
750mm MANHOLES TYPE D, & E.**

CONCRETE MANHOLE DETAILS

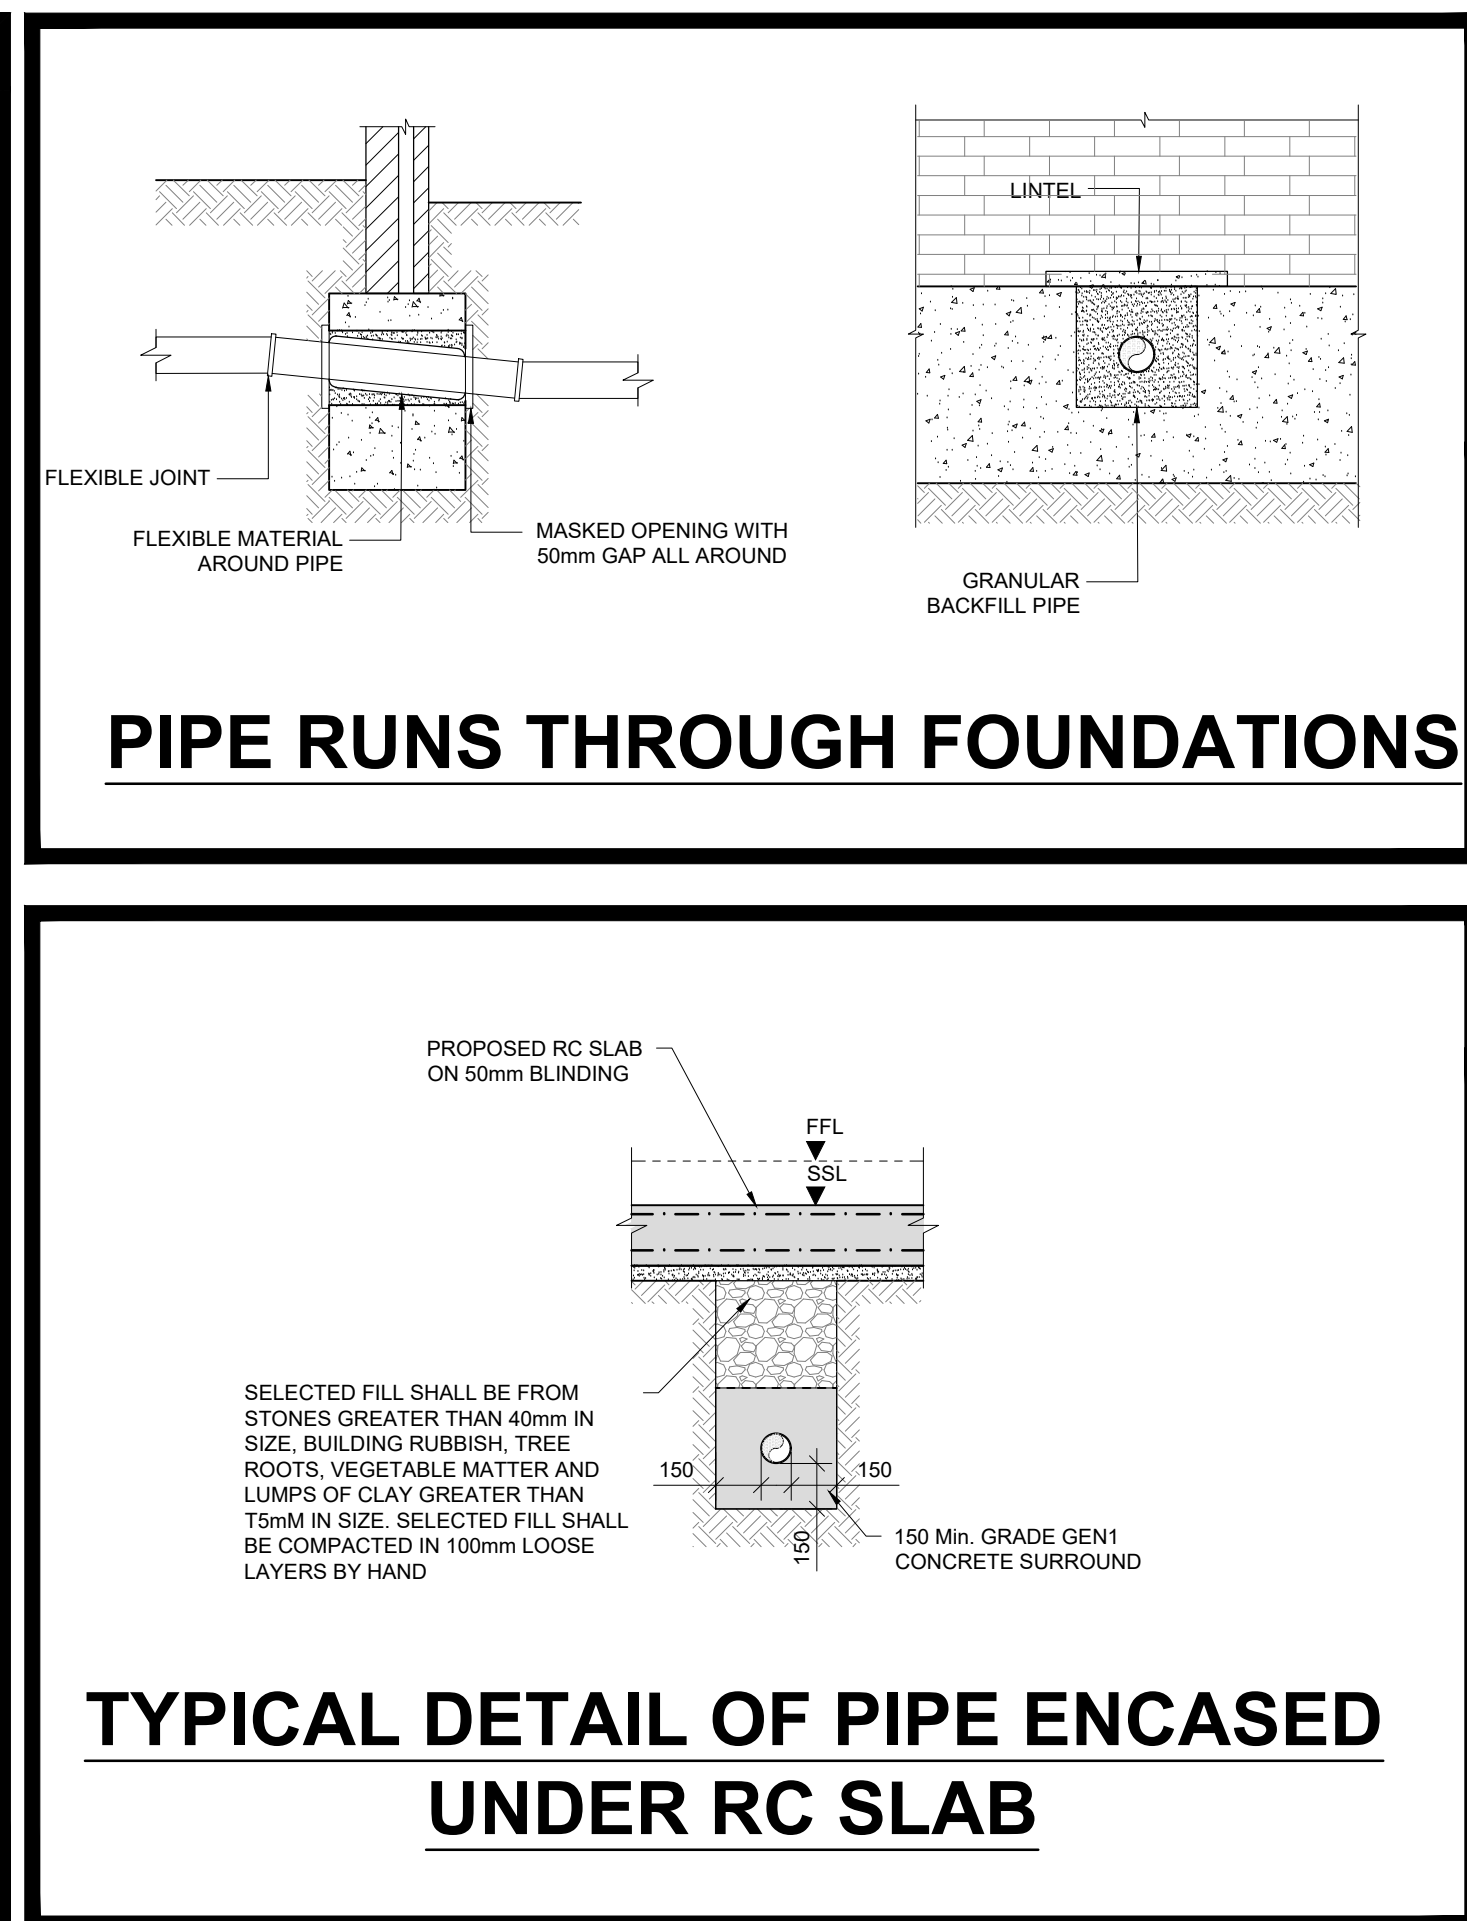


TYPICAL DETAIL OF PIPE ENCASED UNDER RC SLAB

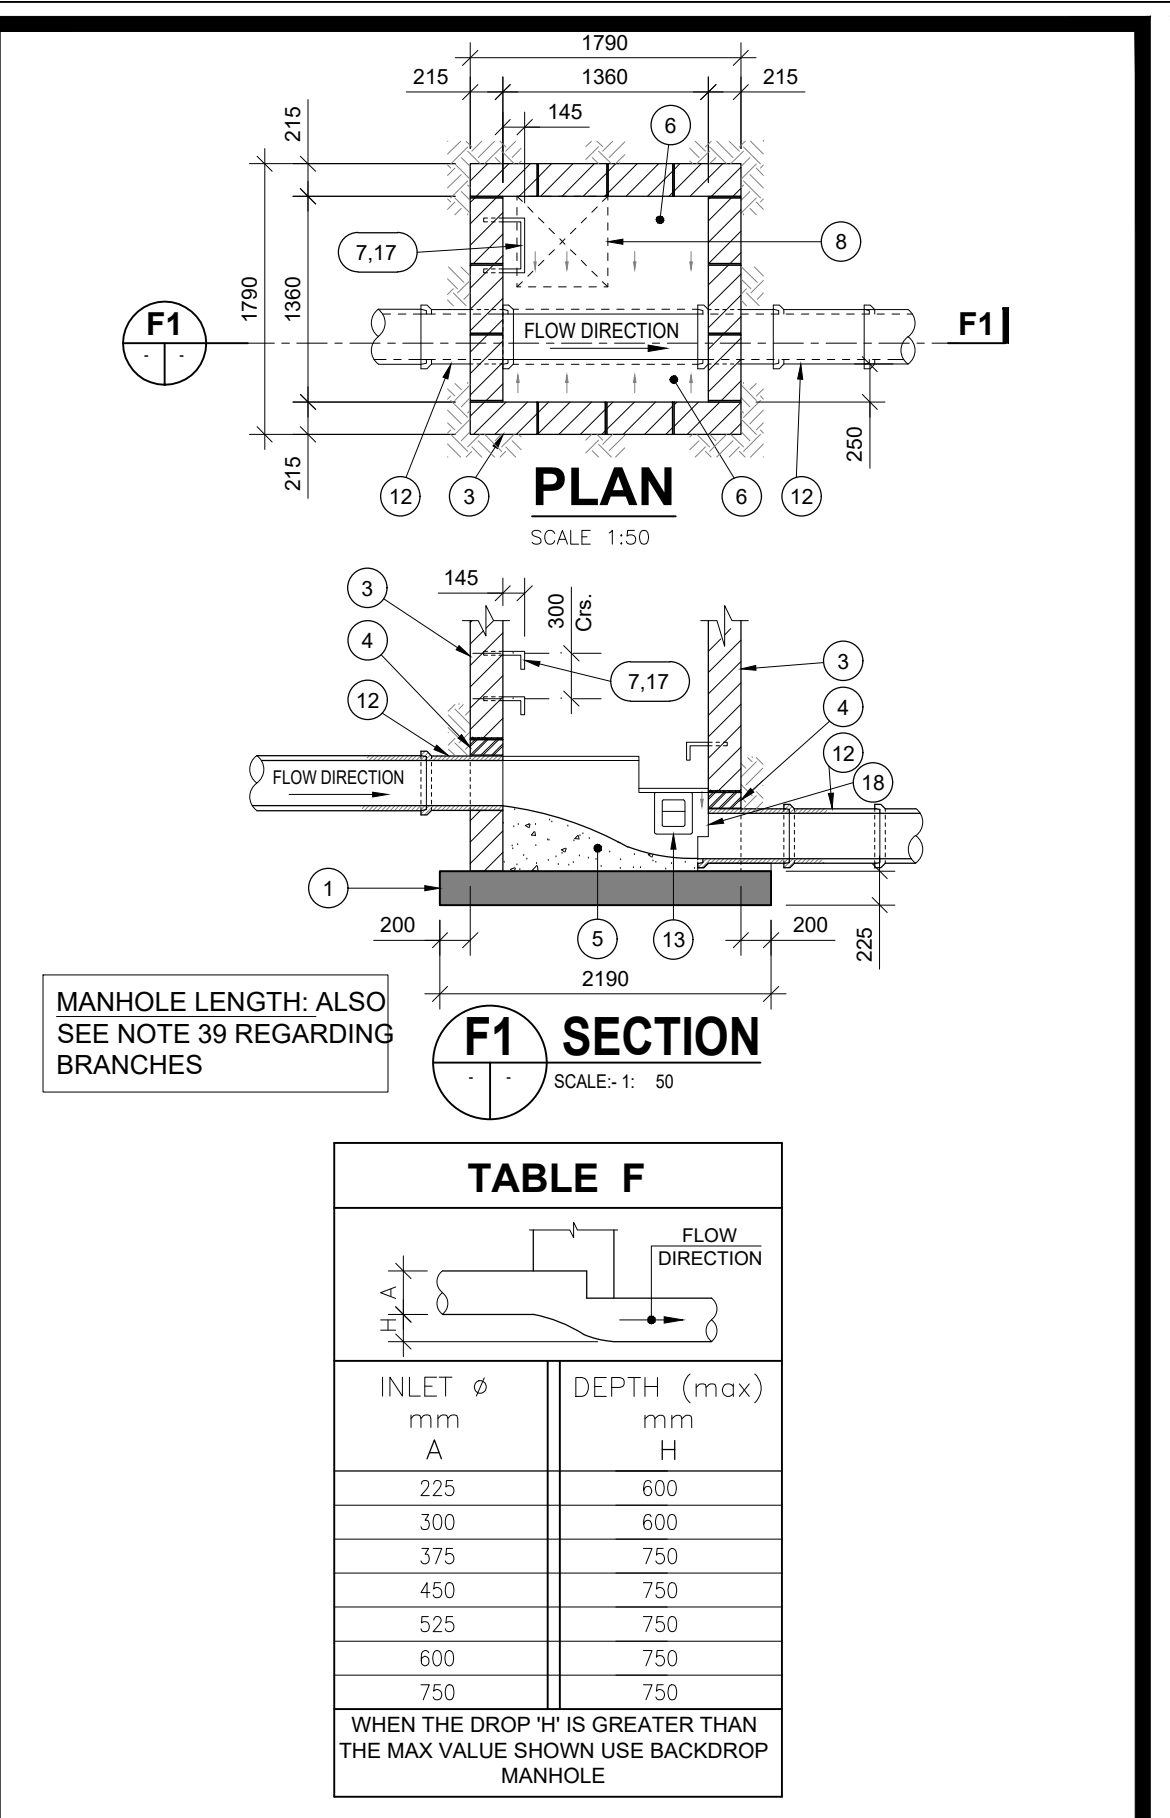


MANHOLE TYPE F
RAMP MANHOLE


RAMP / BACKDROP / INTERCEPTOR TRAP DETAILS

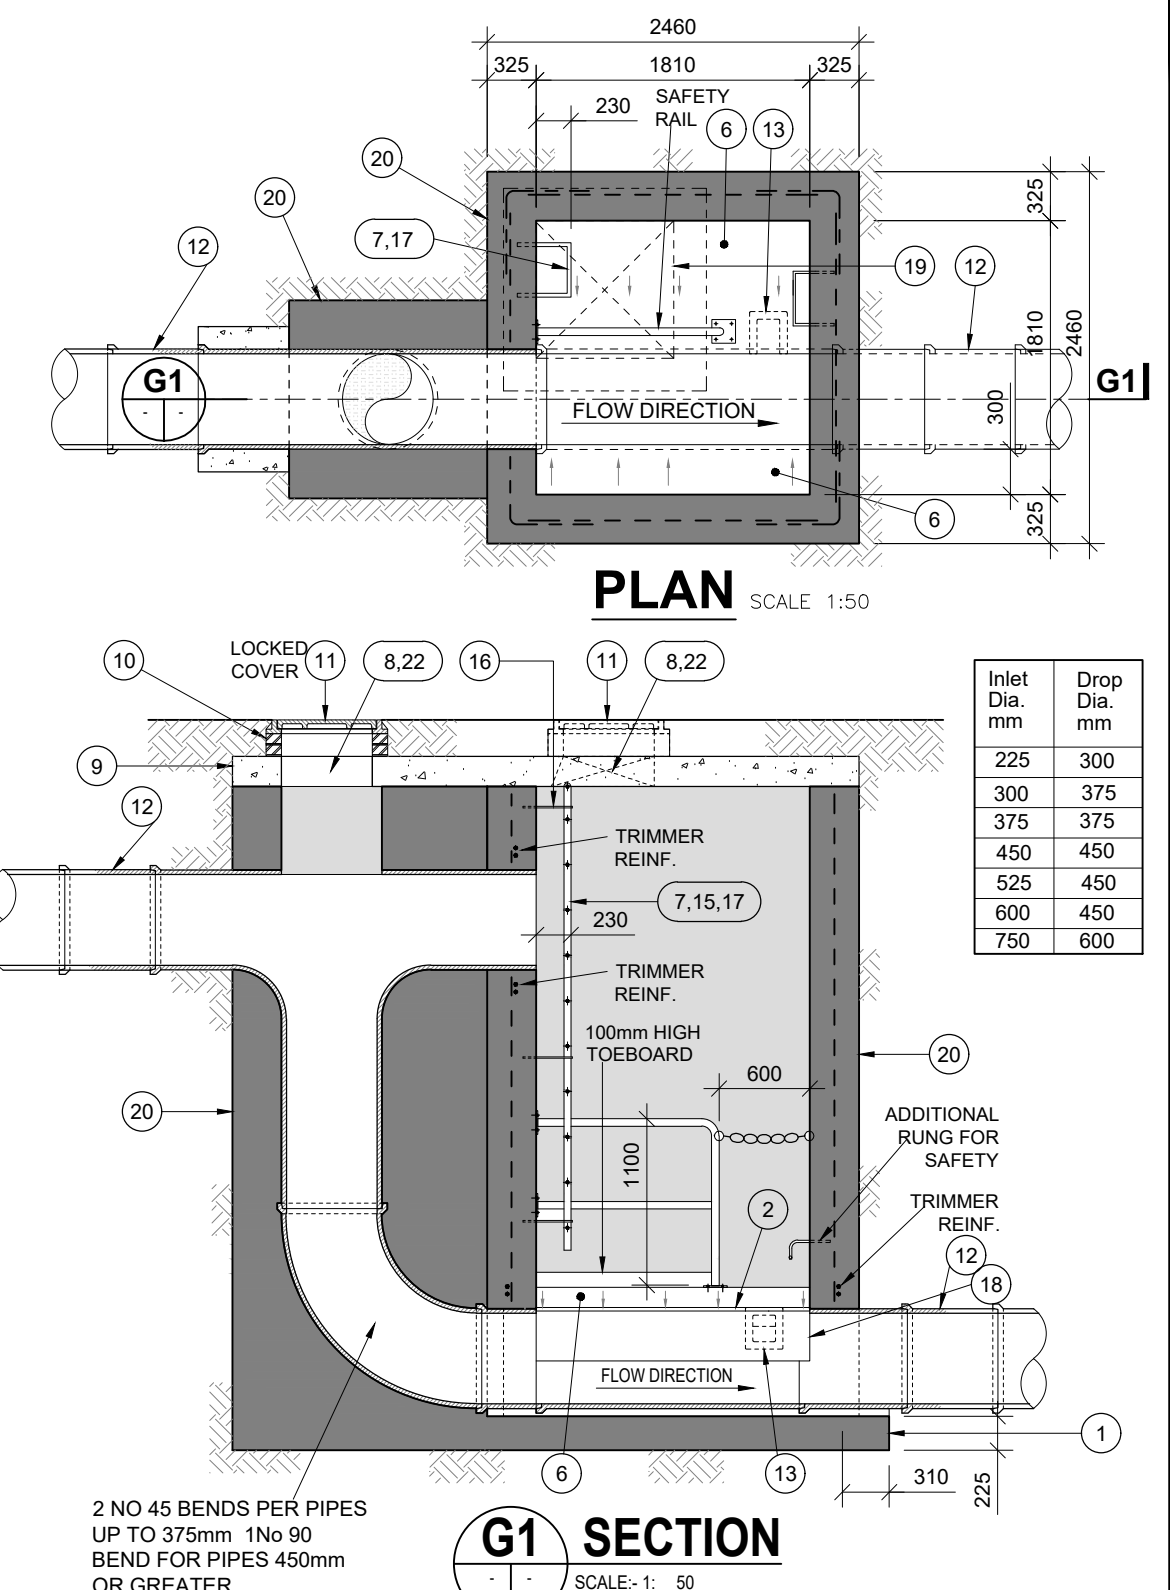


MANHOLE TYPE G
BACKDROP MANHOLE FOR
ALL PIPE DIAMETERS
DROP > 600 FOR 225 & 300 PIPE DIAMETERS
DROP > 750 FOR GREATER PIPE DIAMETERS

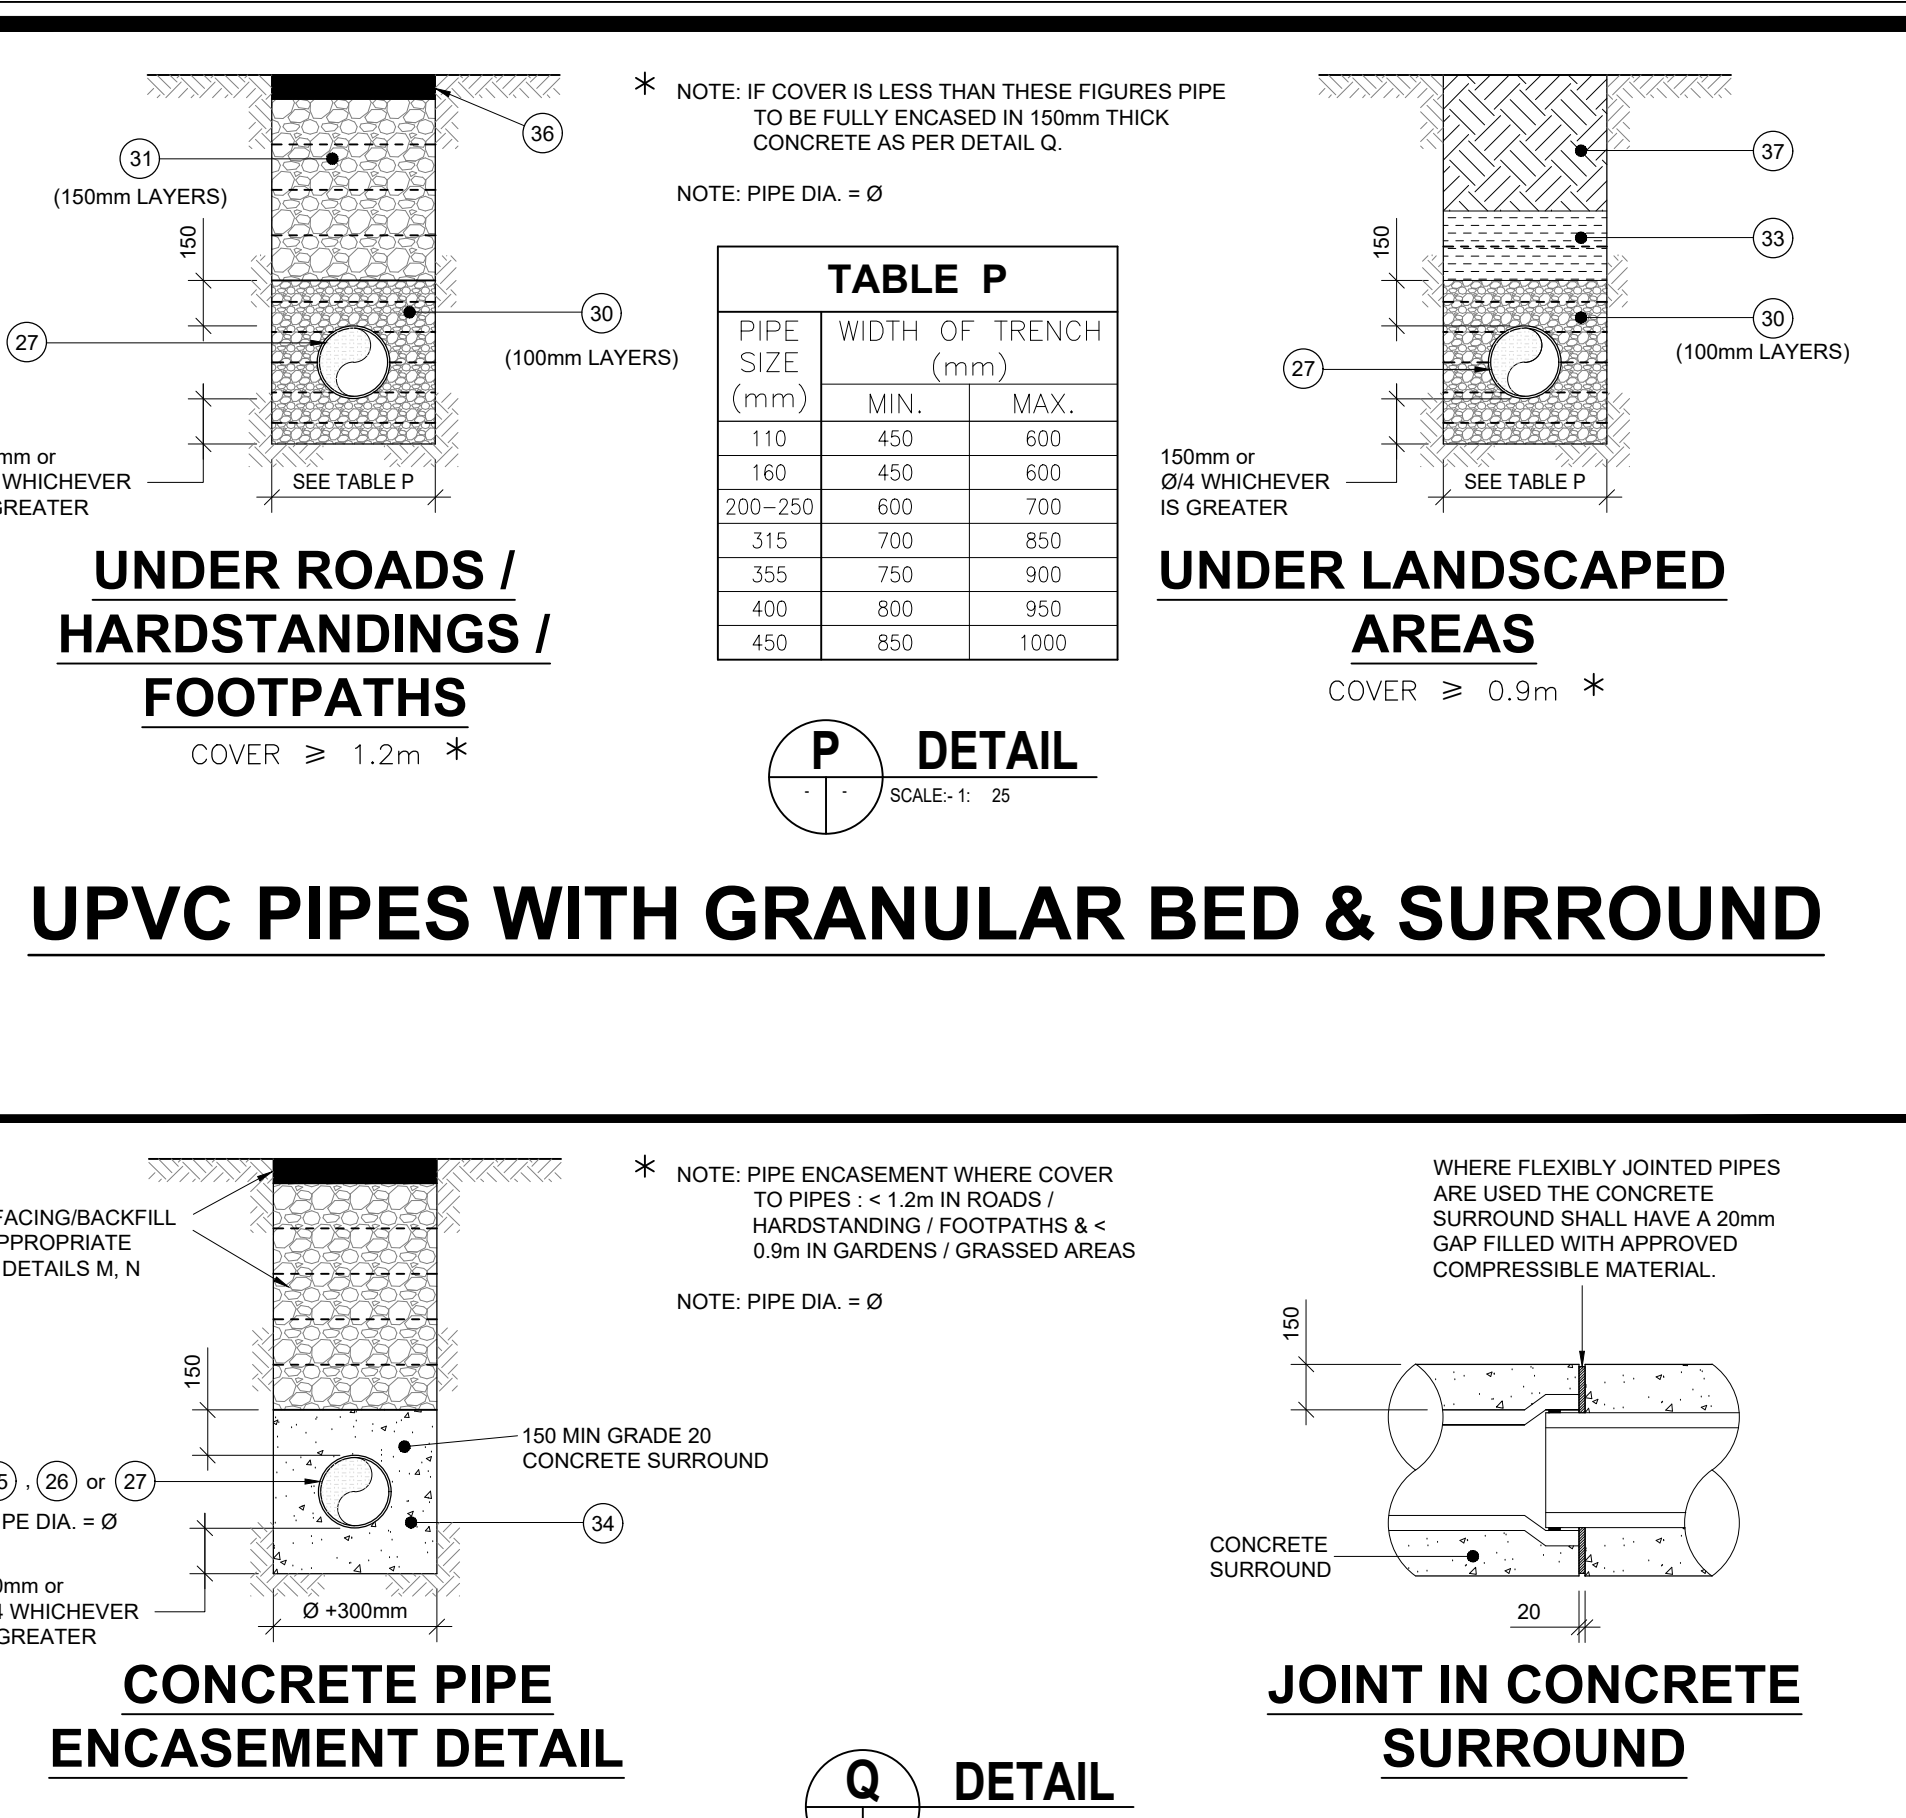

CONCRETE ENCASEMENT

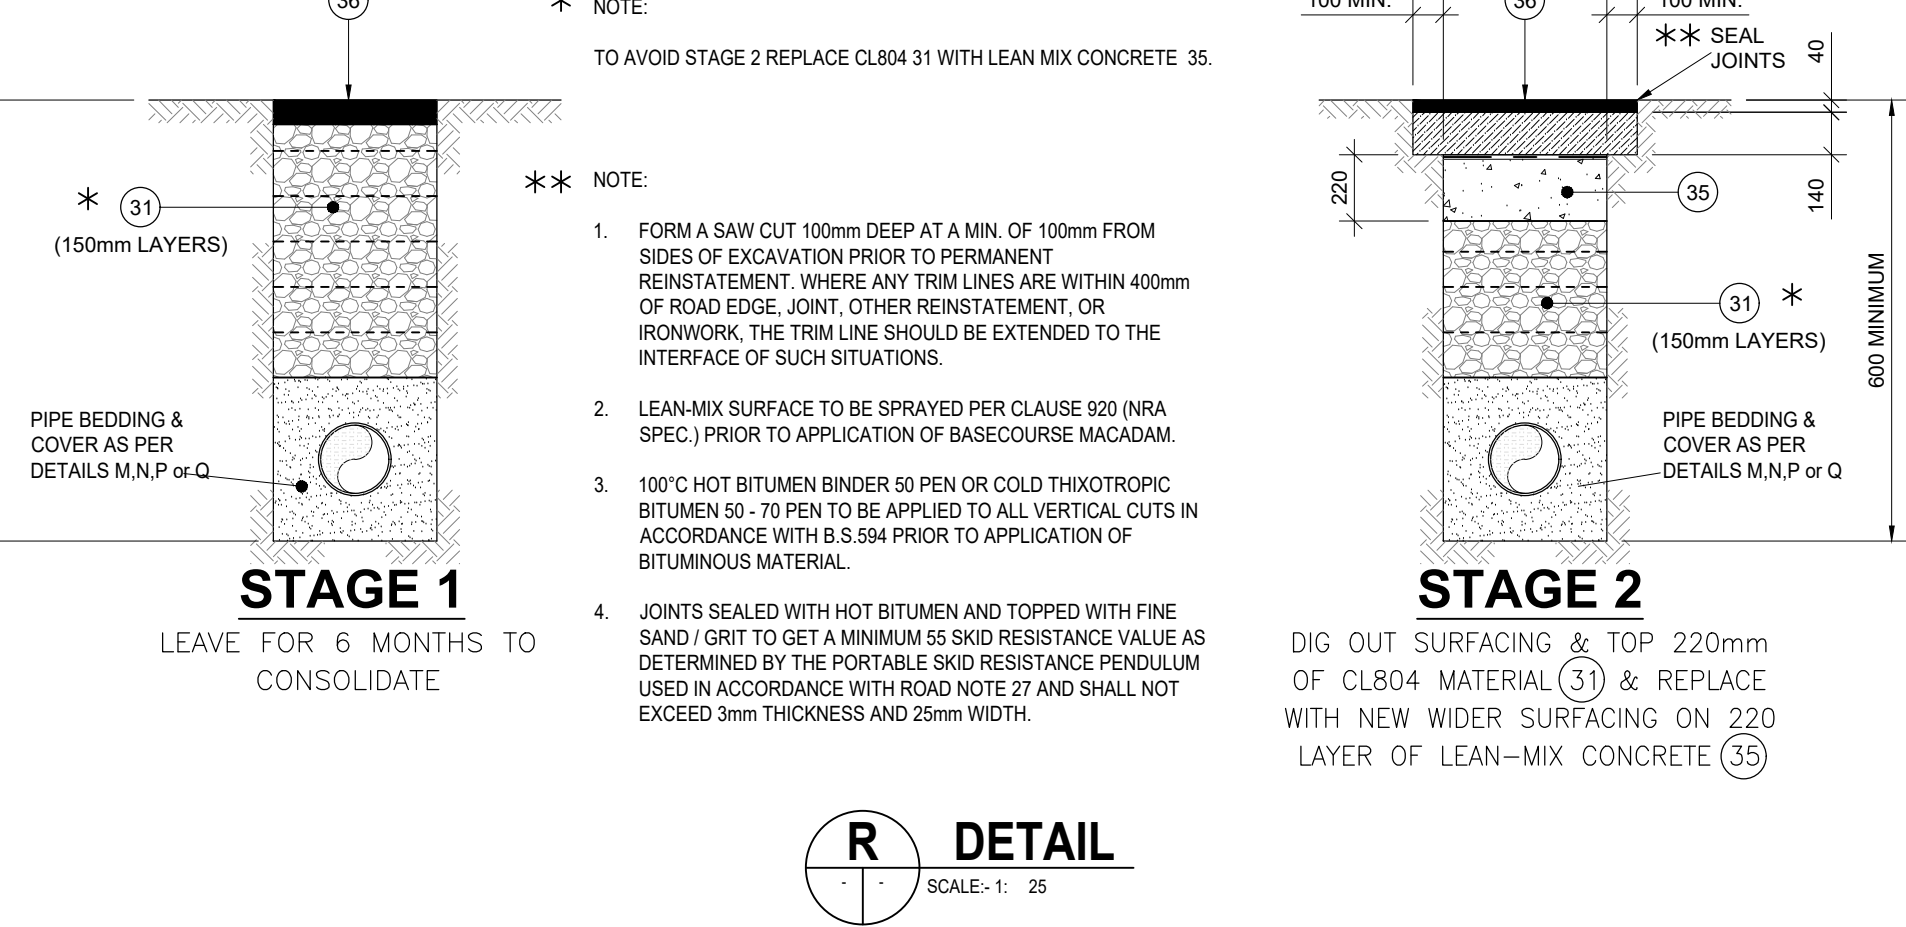


REINSTATEMENT OF PIPE TRENCH IN EXISTING ROAD

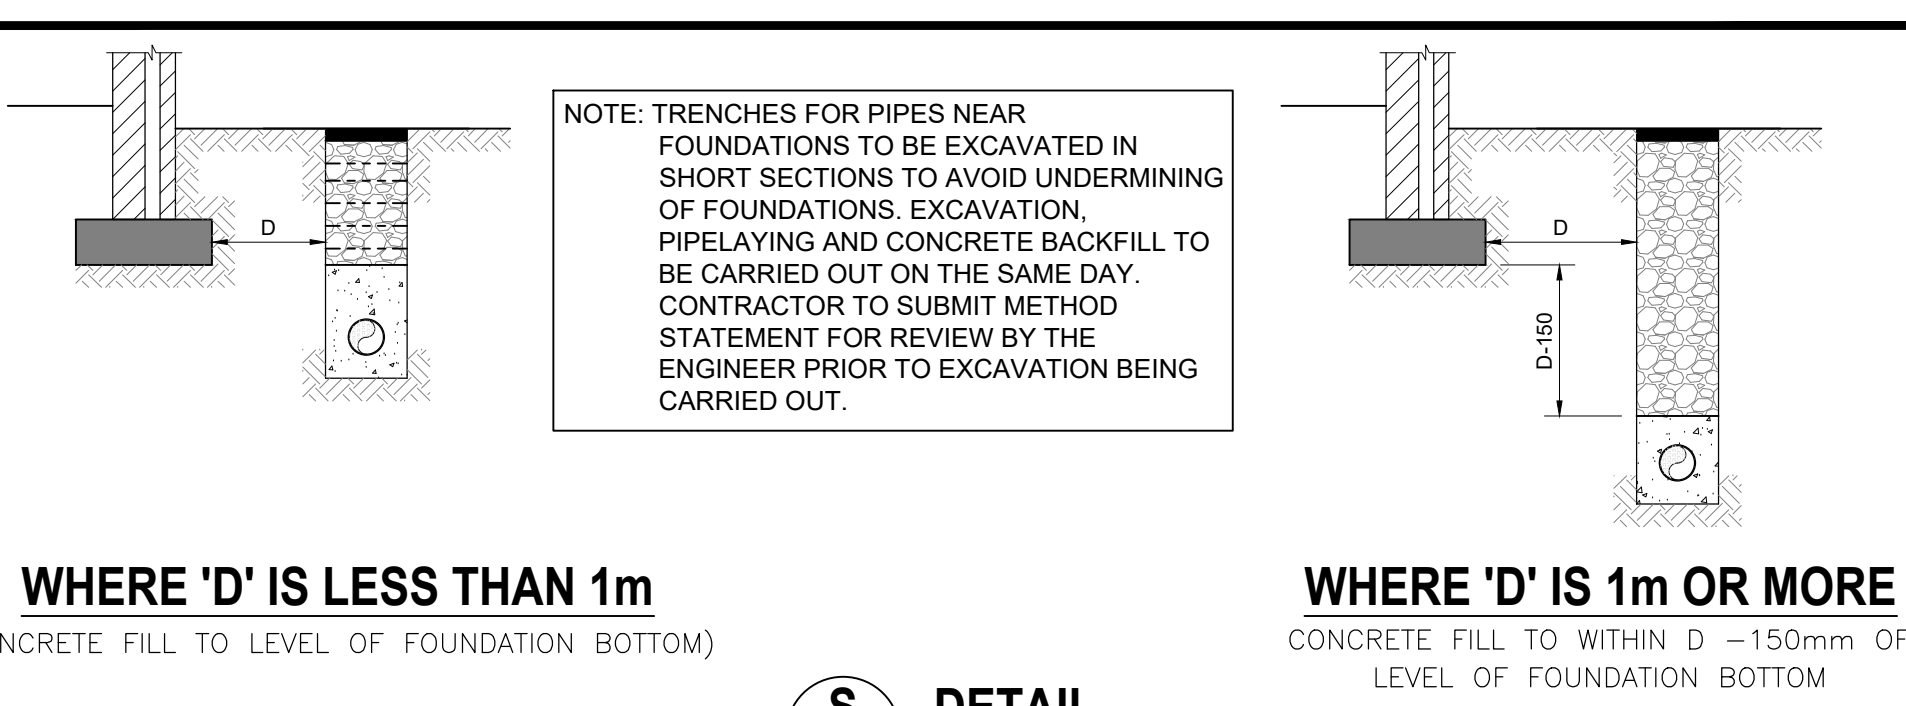


CONCRETE PIPE LAID NEAR FOUNDATIONS

DETAILS P, Q, R & S


PIPE BEDDING DETAILS

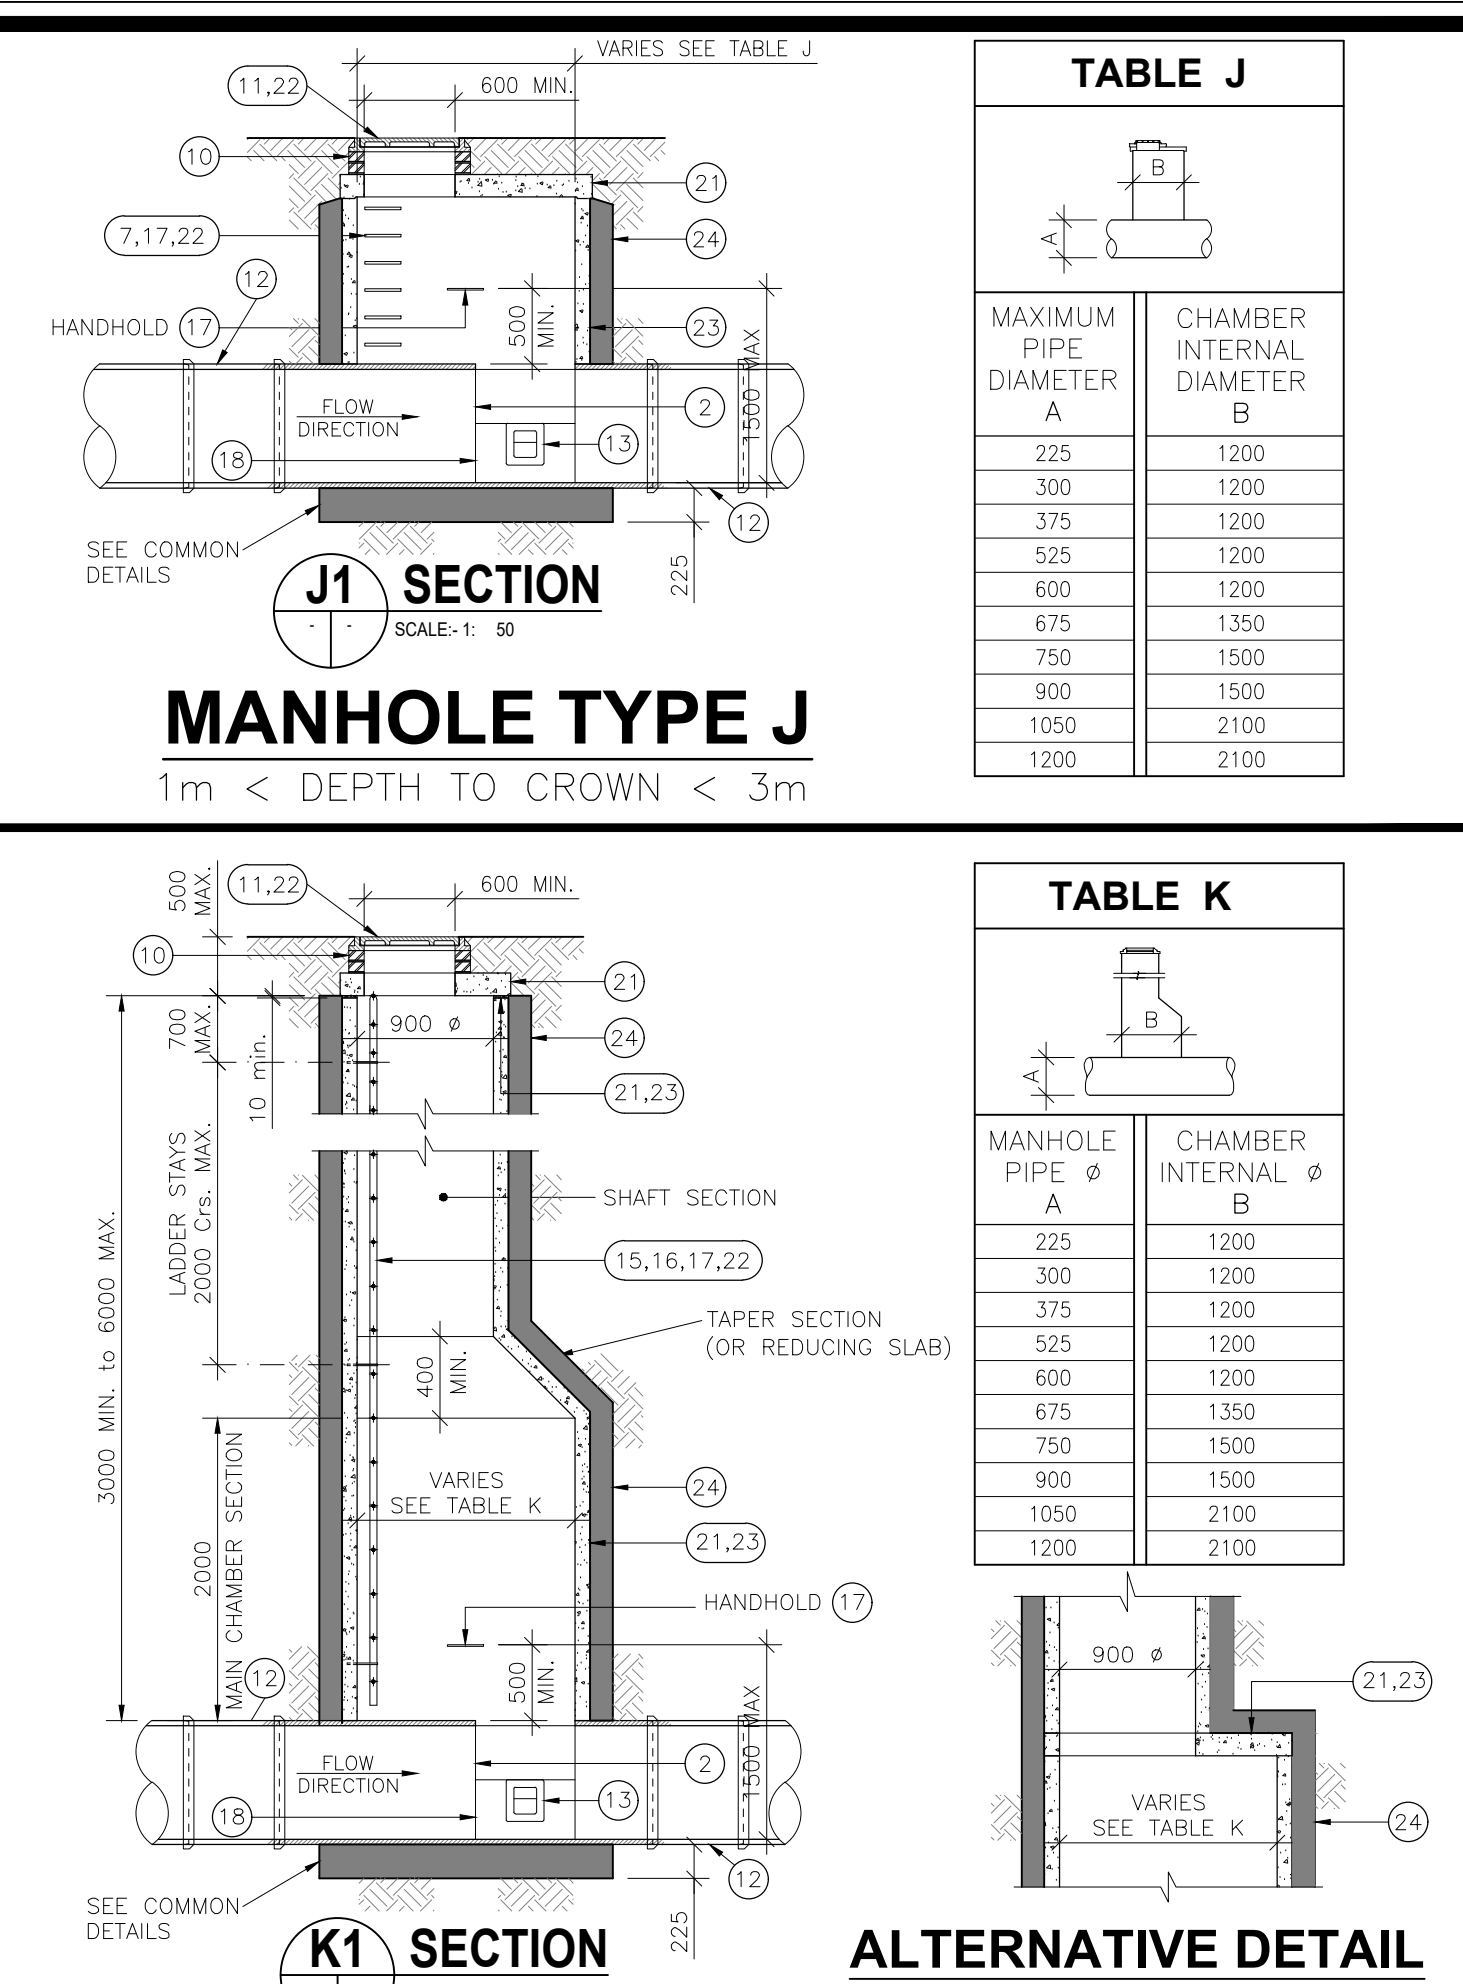

MANHOLE TYPE K

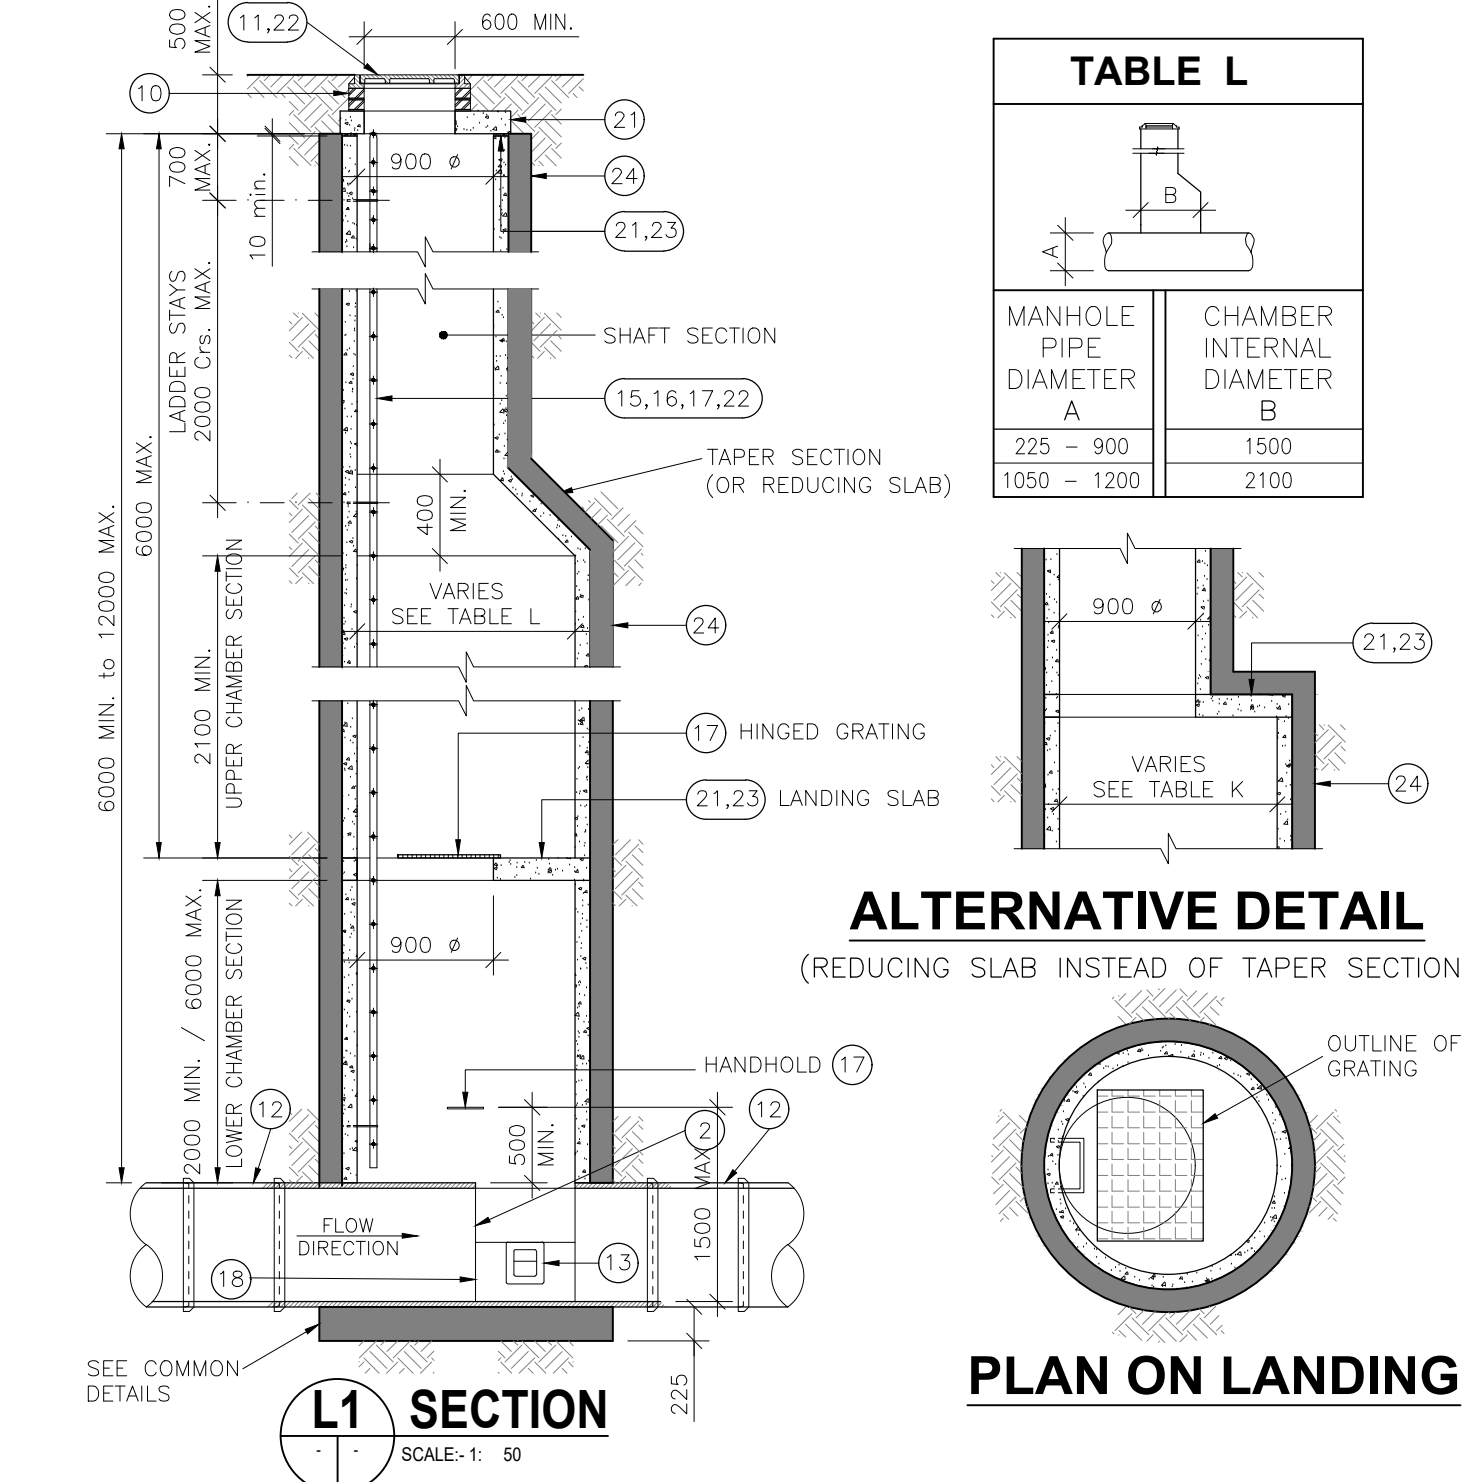

MANHOLE TYPE L

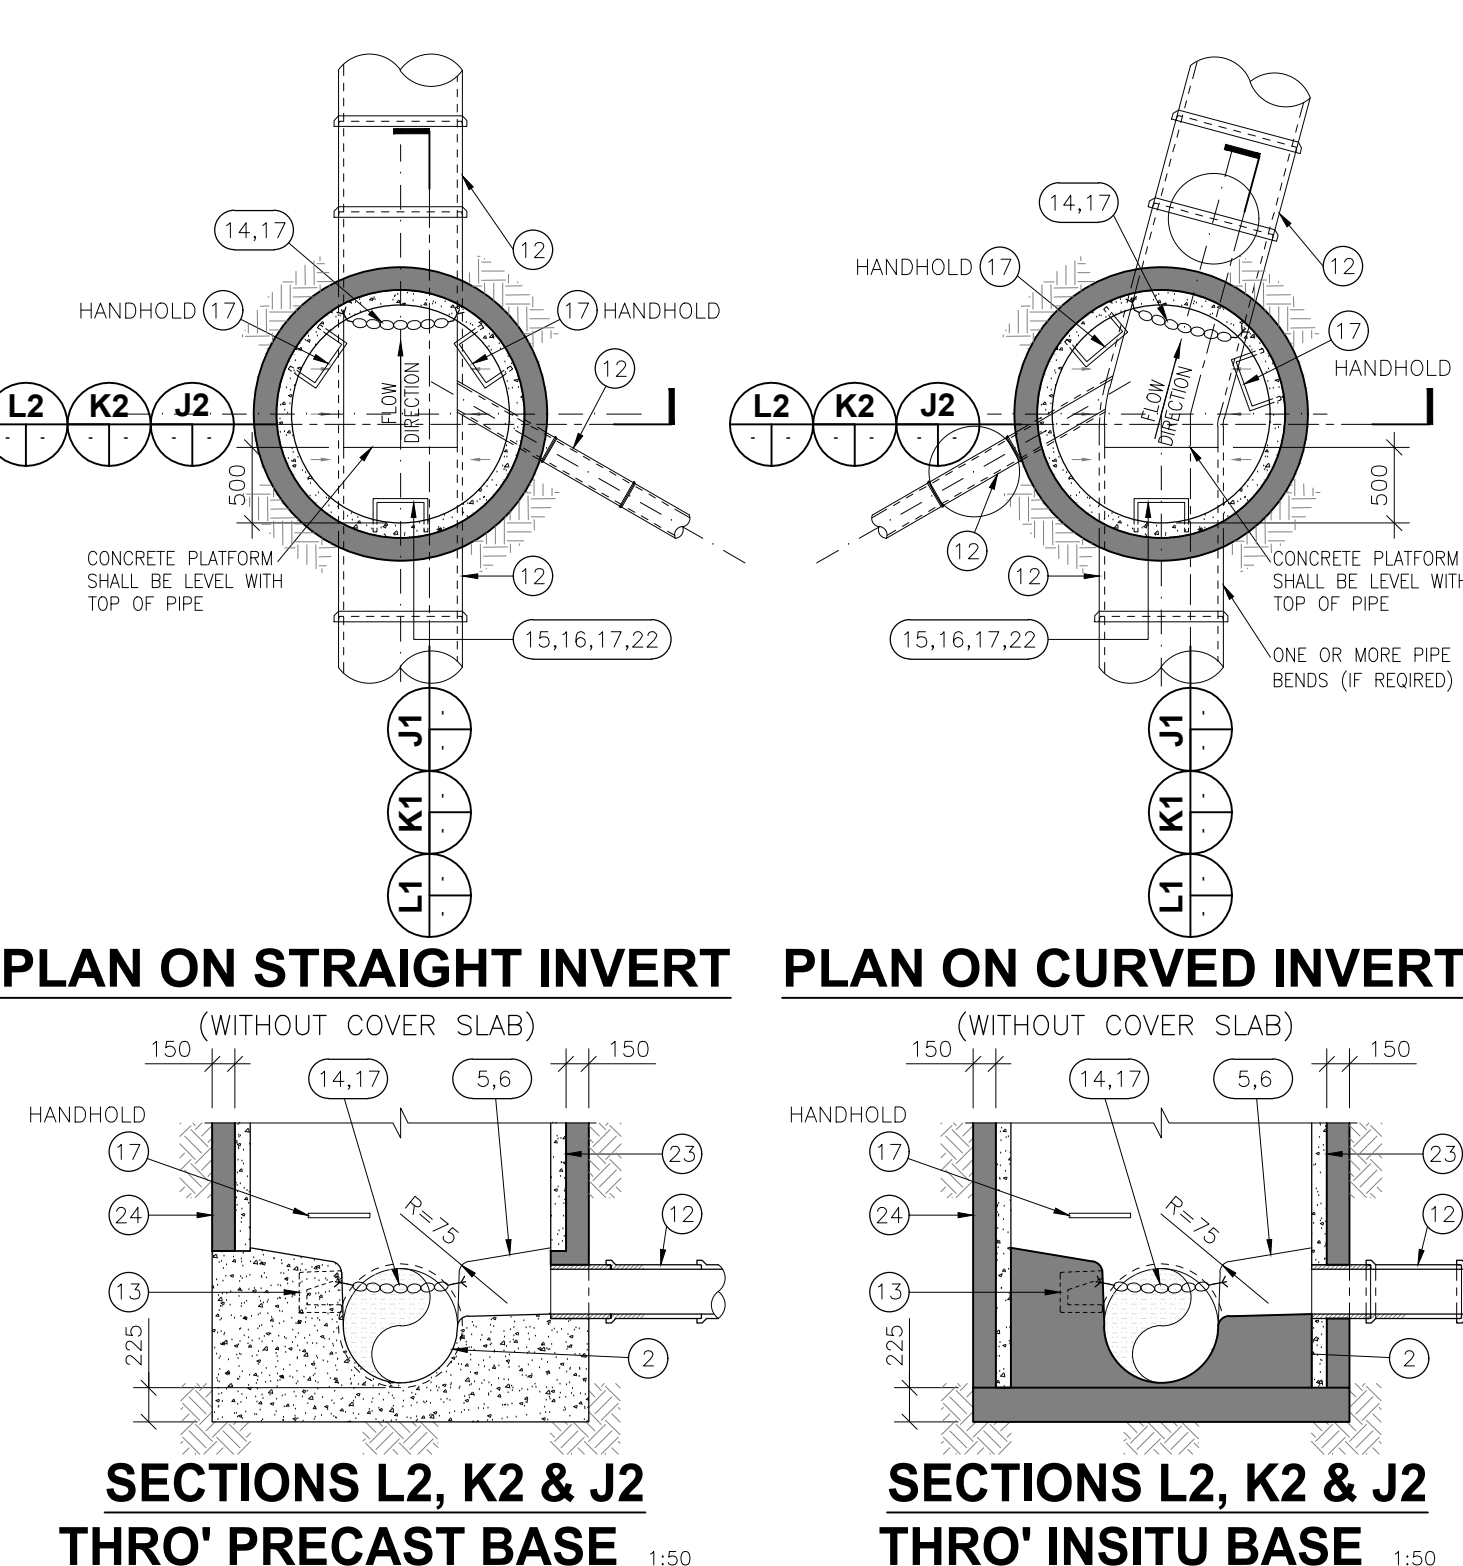

COMMON DETAILS

PRECAST CONCRETE MANHOLE DETAILS

[illegible]