

All drawings & designs are subject to final approval by the assigned Principal Designer, local authority and fire officer, which is the responsibility of the client.

All dimensions to be checked on site. Dimensions shown in millimetres.

General Notes:

B	TREES ADDED	04.10.22
A	POSITION ADJUSTED	16.09.22
No.	Revision/ Issue	Date

SMART

GARDEN ROOMS, OFFICES AND STUDIOS

Thurston Park
Church Road, Thurston
Bury St Edmunds
Suffolk, IP21 3NN
0800 242 5559
www.smartgardenoffices.co.uk

Client Name and Address:

Caroline Day
Flat A, 33 Cornwall Road
London
N4 4PH

Installation Address:

Flat A, 33 Cornwall Road
London
N4 4PH


Project: 2590

KEY STUDIO 2.6x1.6 2022
SMART OFFICE
BLOCK PLAN PROPOSED

Drawing No.	2590B02B
Date	14.09.2022
Scale	1:300 A3



BLOCK PLAN - PROPOSED

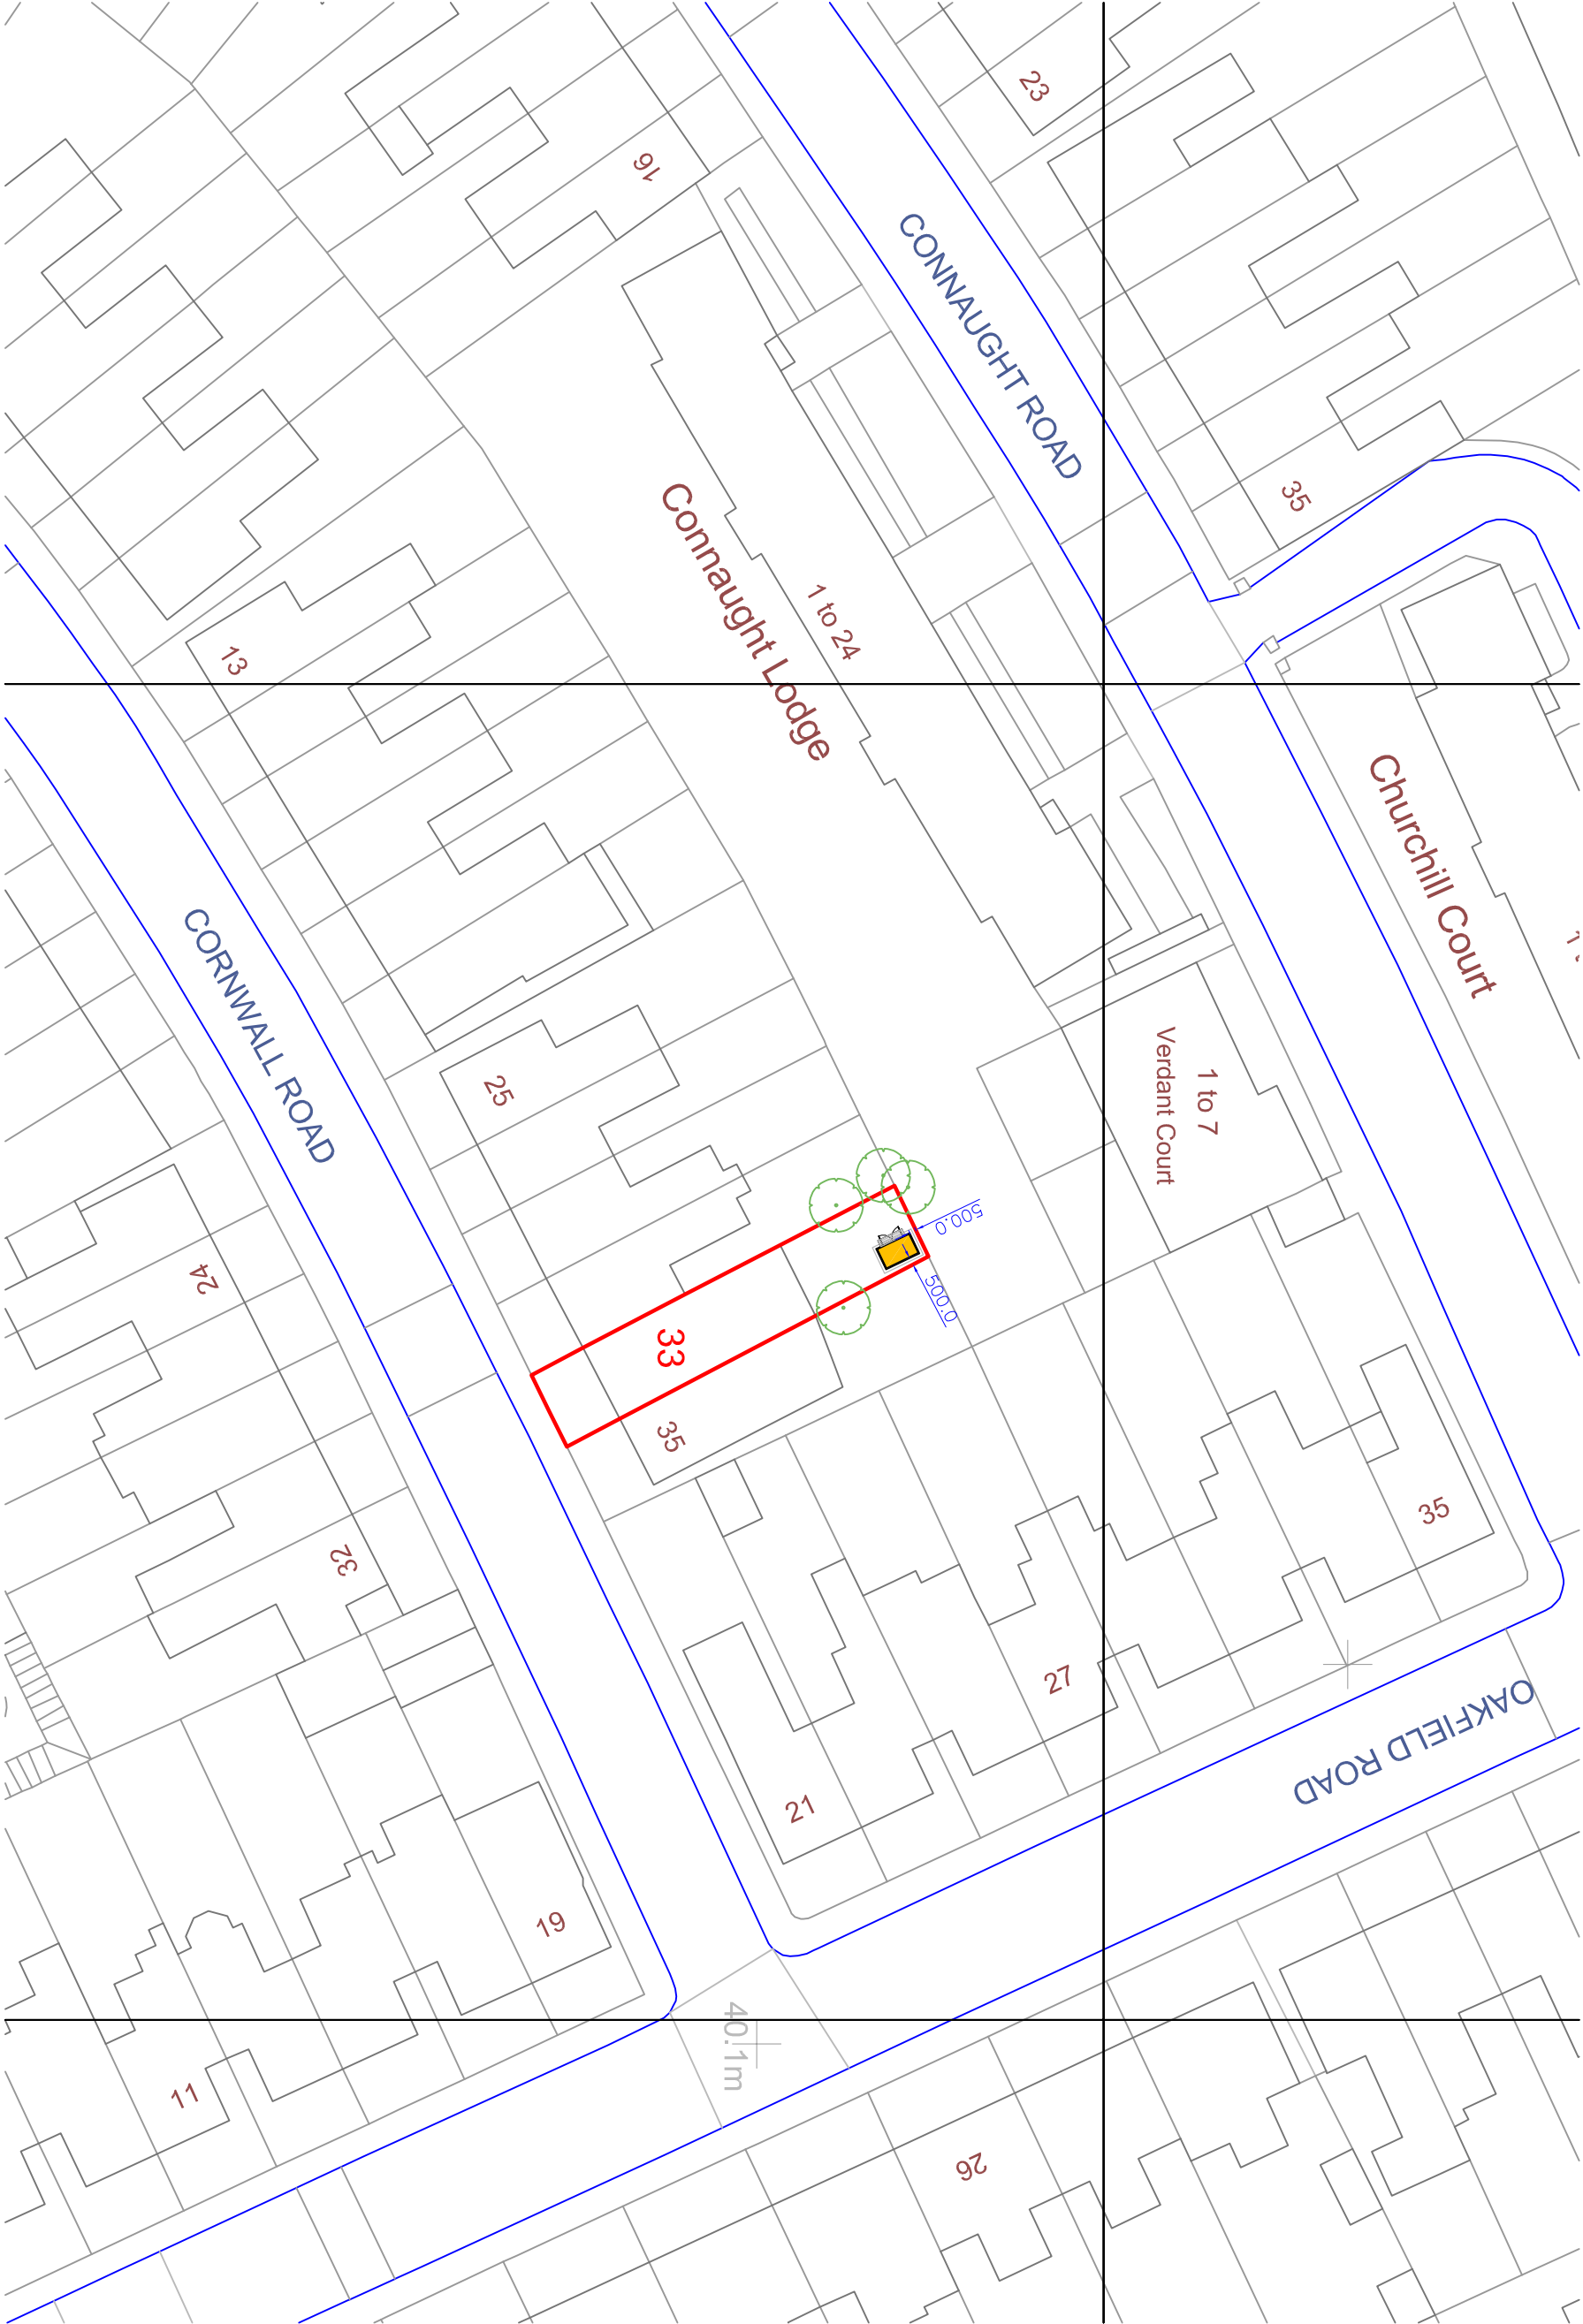

- KEY:**
- EXISTING TREE
 - APPROXIMATION OF TREE LINE
 - BOUNDARY LINE OF PROPERTY
 - EXISTING GARDEN BUILDING
 - PROPOSED WORKS

OS LICENSE No. 175303
OS PARTNER LICENSE No. 100031961