


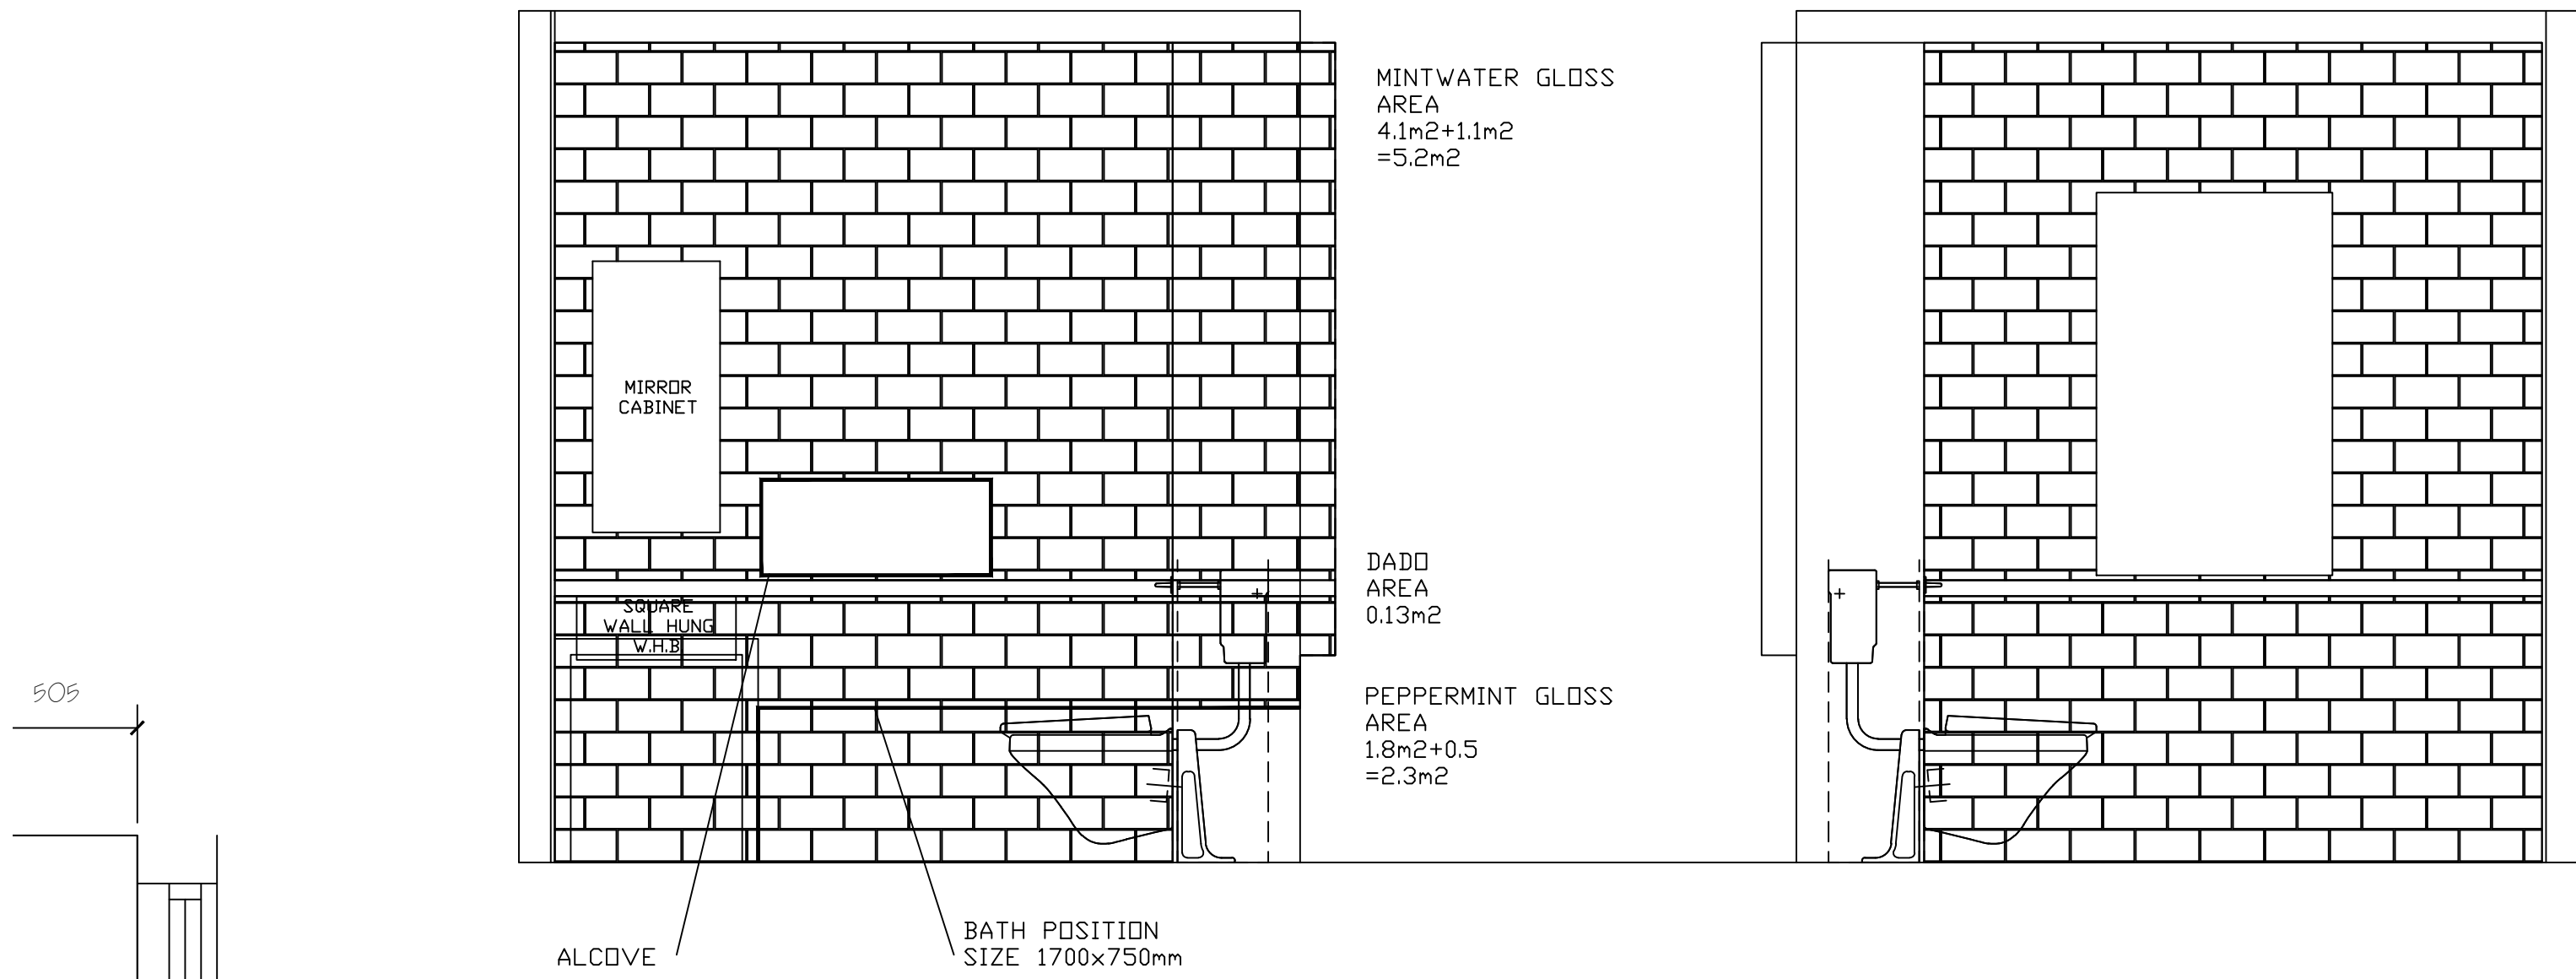



MINTWATER GLOSS
TOTAL AREA =12.1m2
ORDER 13m2

PEPPERMINT GLOSS
TOTAL AREA=4.8m2
ORDER 6m2

MINTWATER GLOSS
AREA
3.3m2-0.9m2+0.4m2
=4.6m2

DADO
AREA
0.1m2

PEPPERMINT GLOSS
AREA
1.6m2

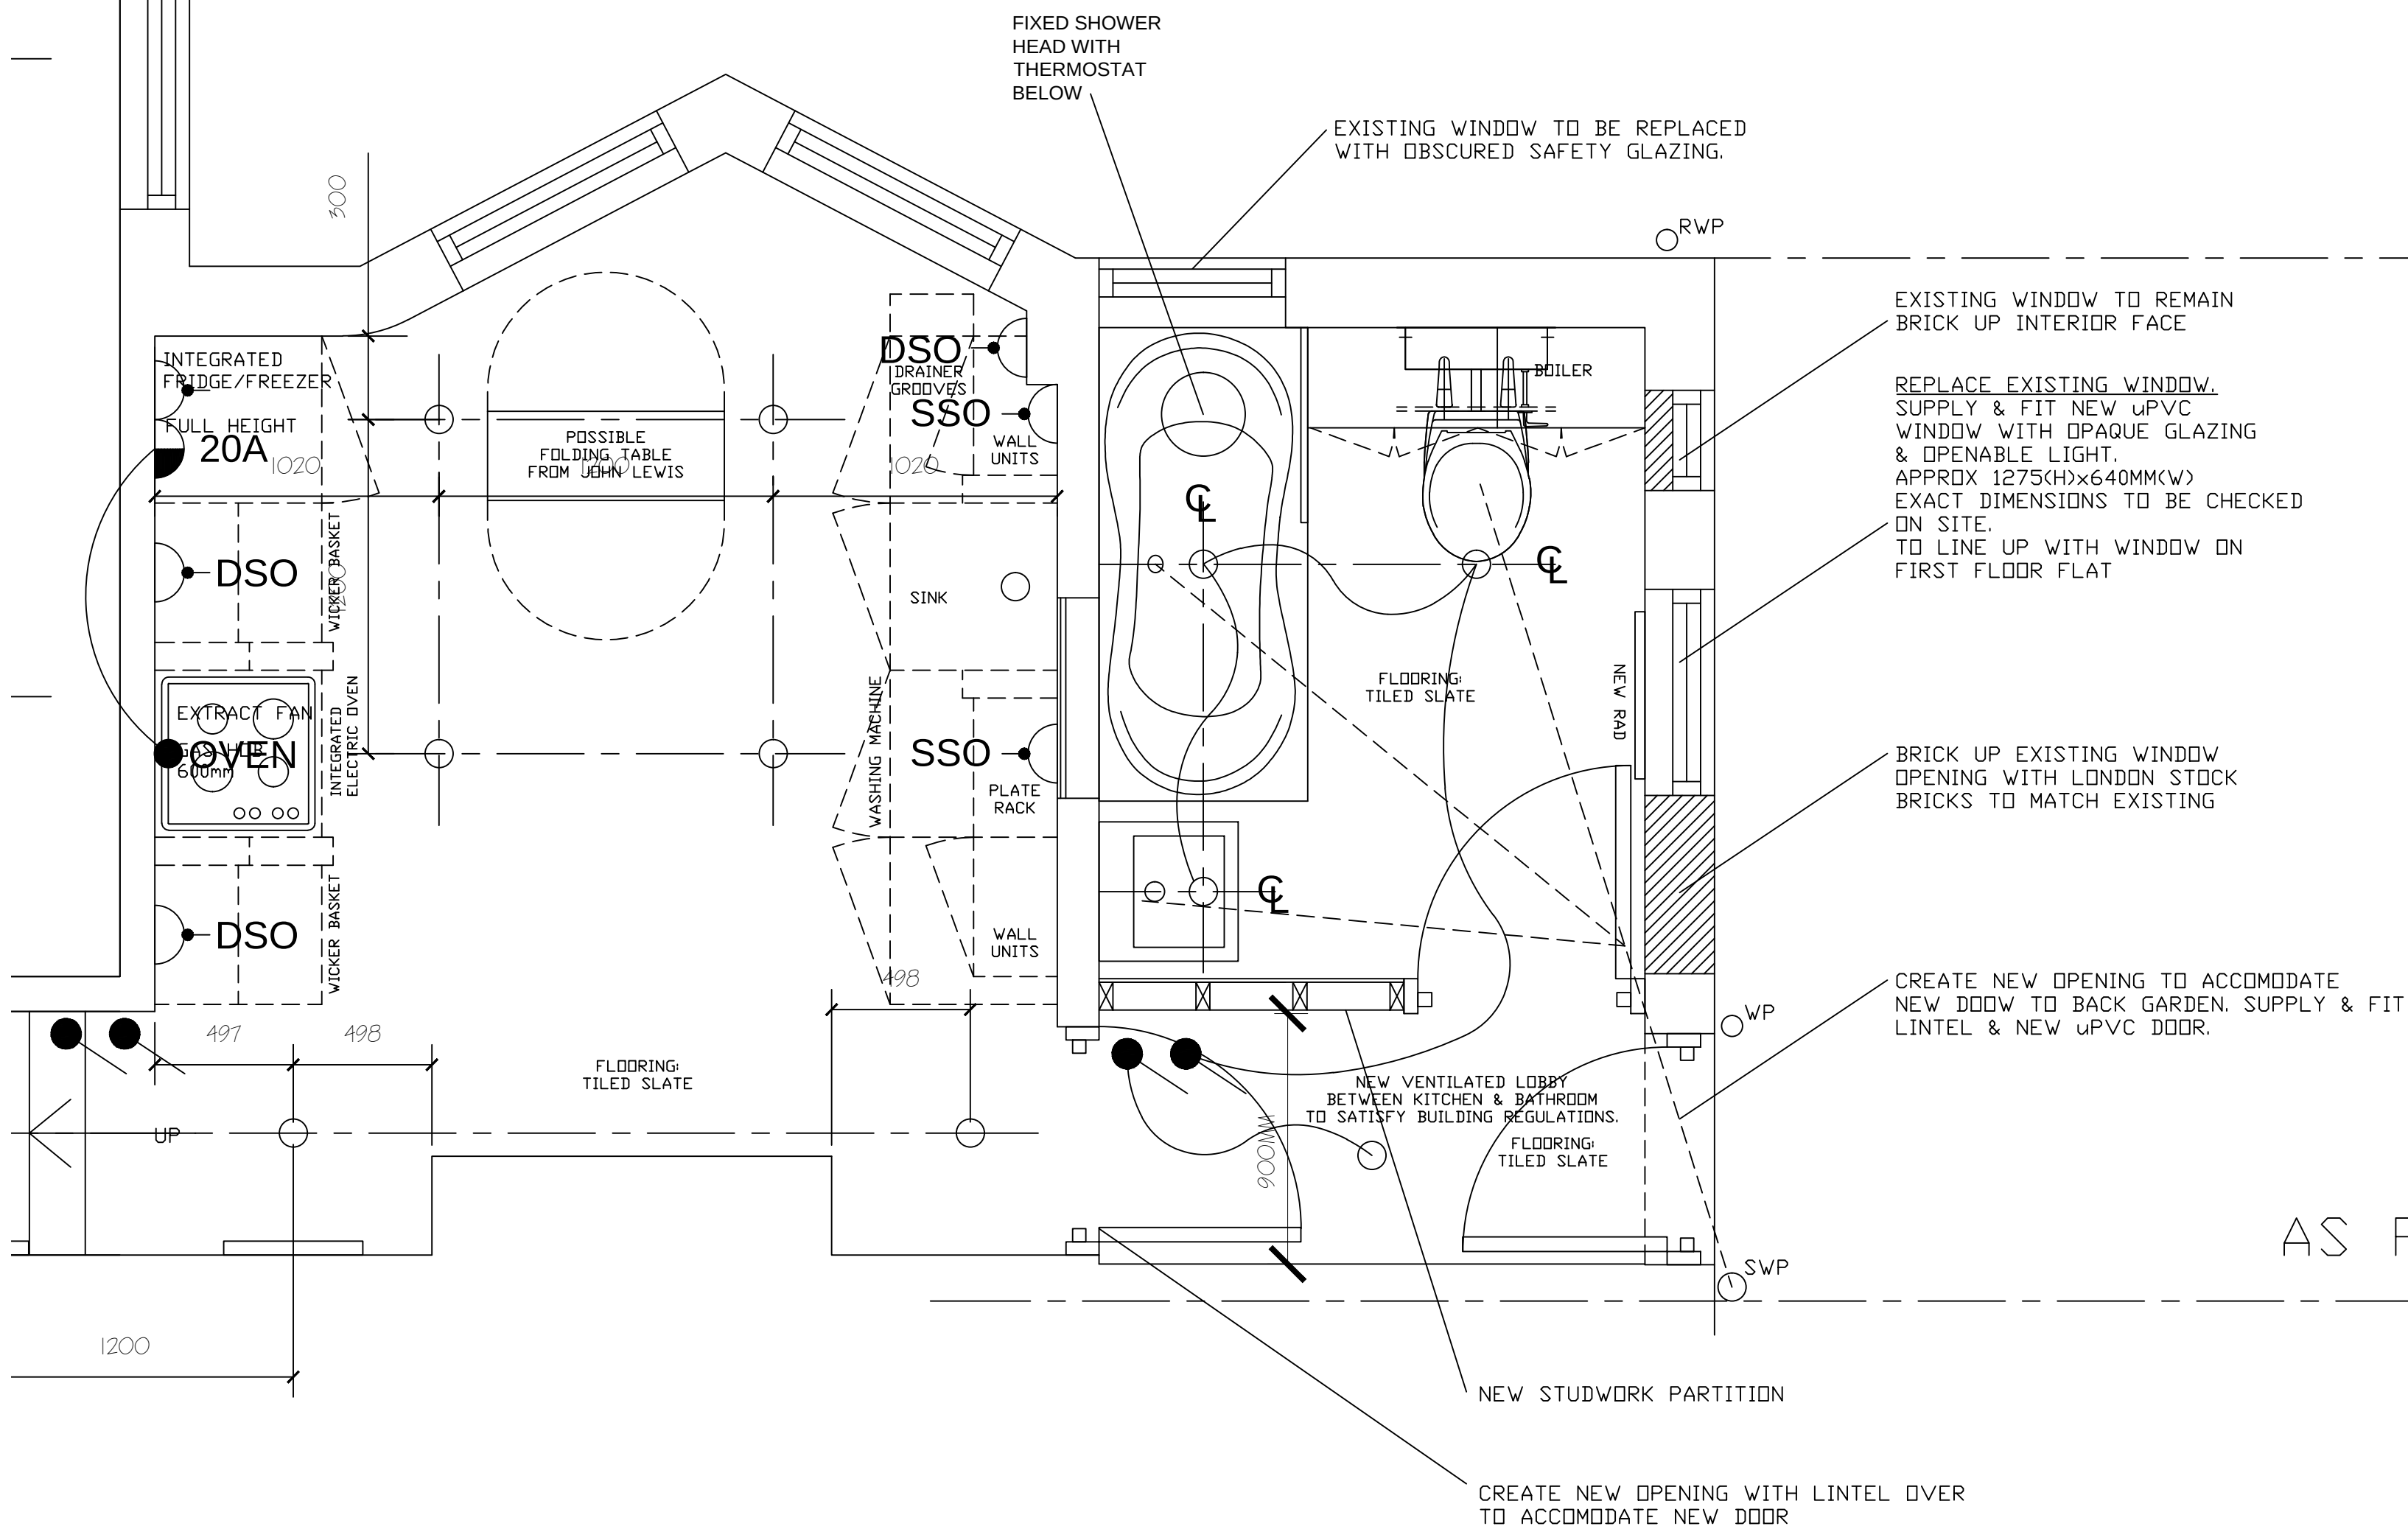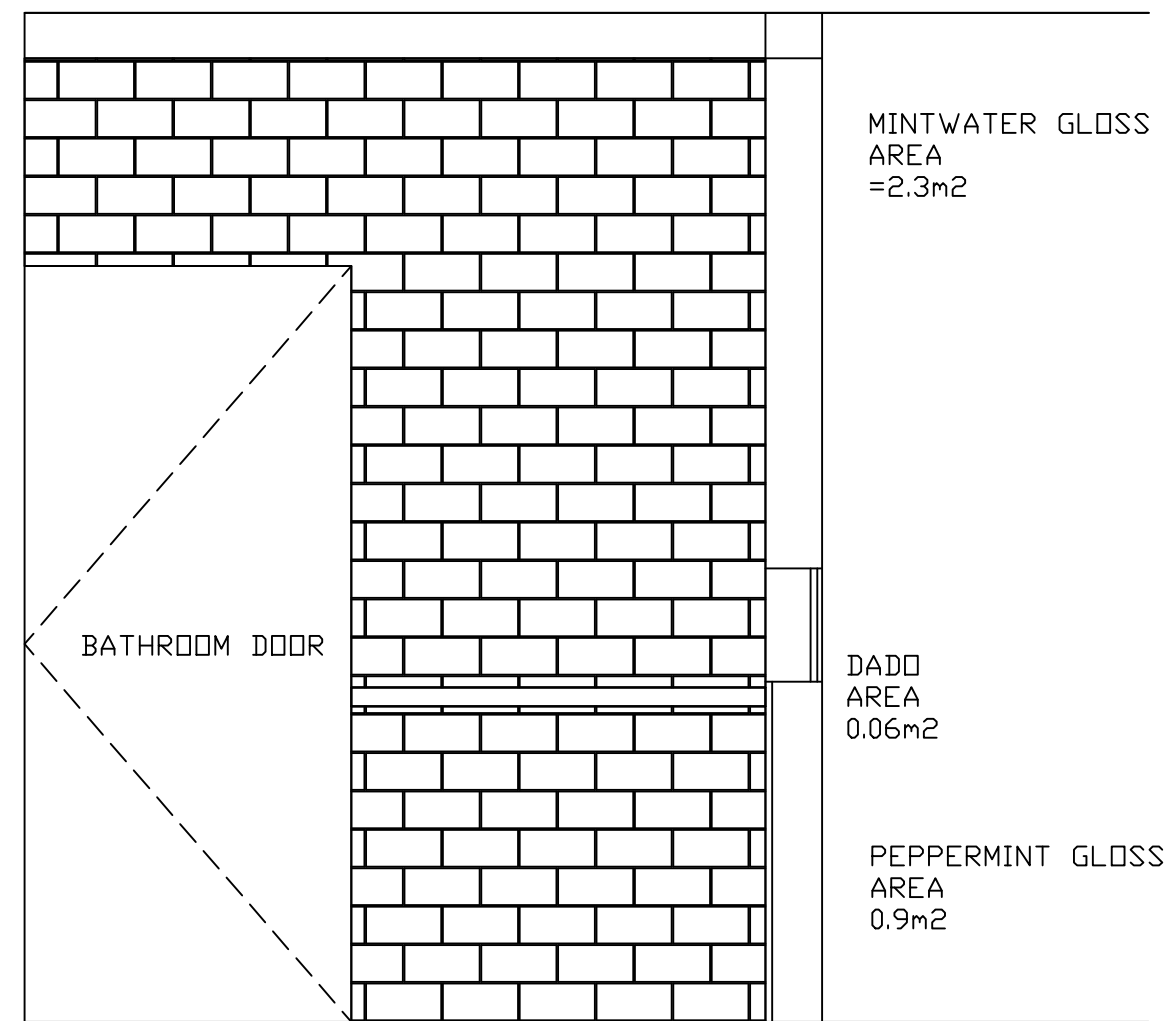

AS PROPOSED

notes			