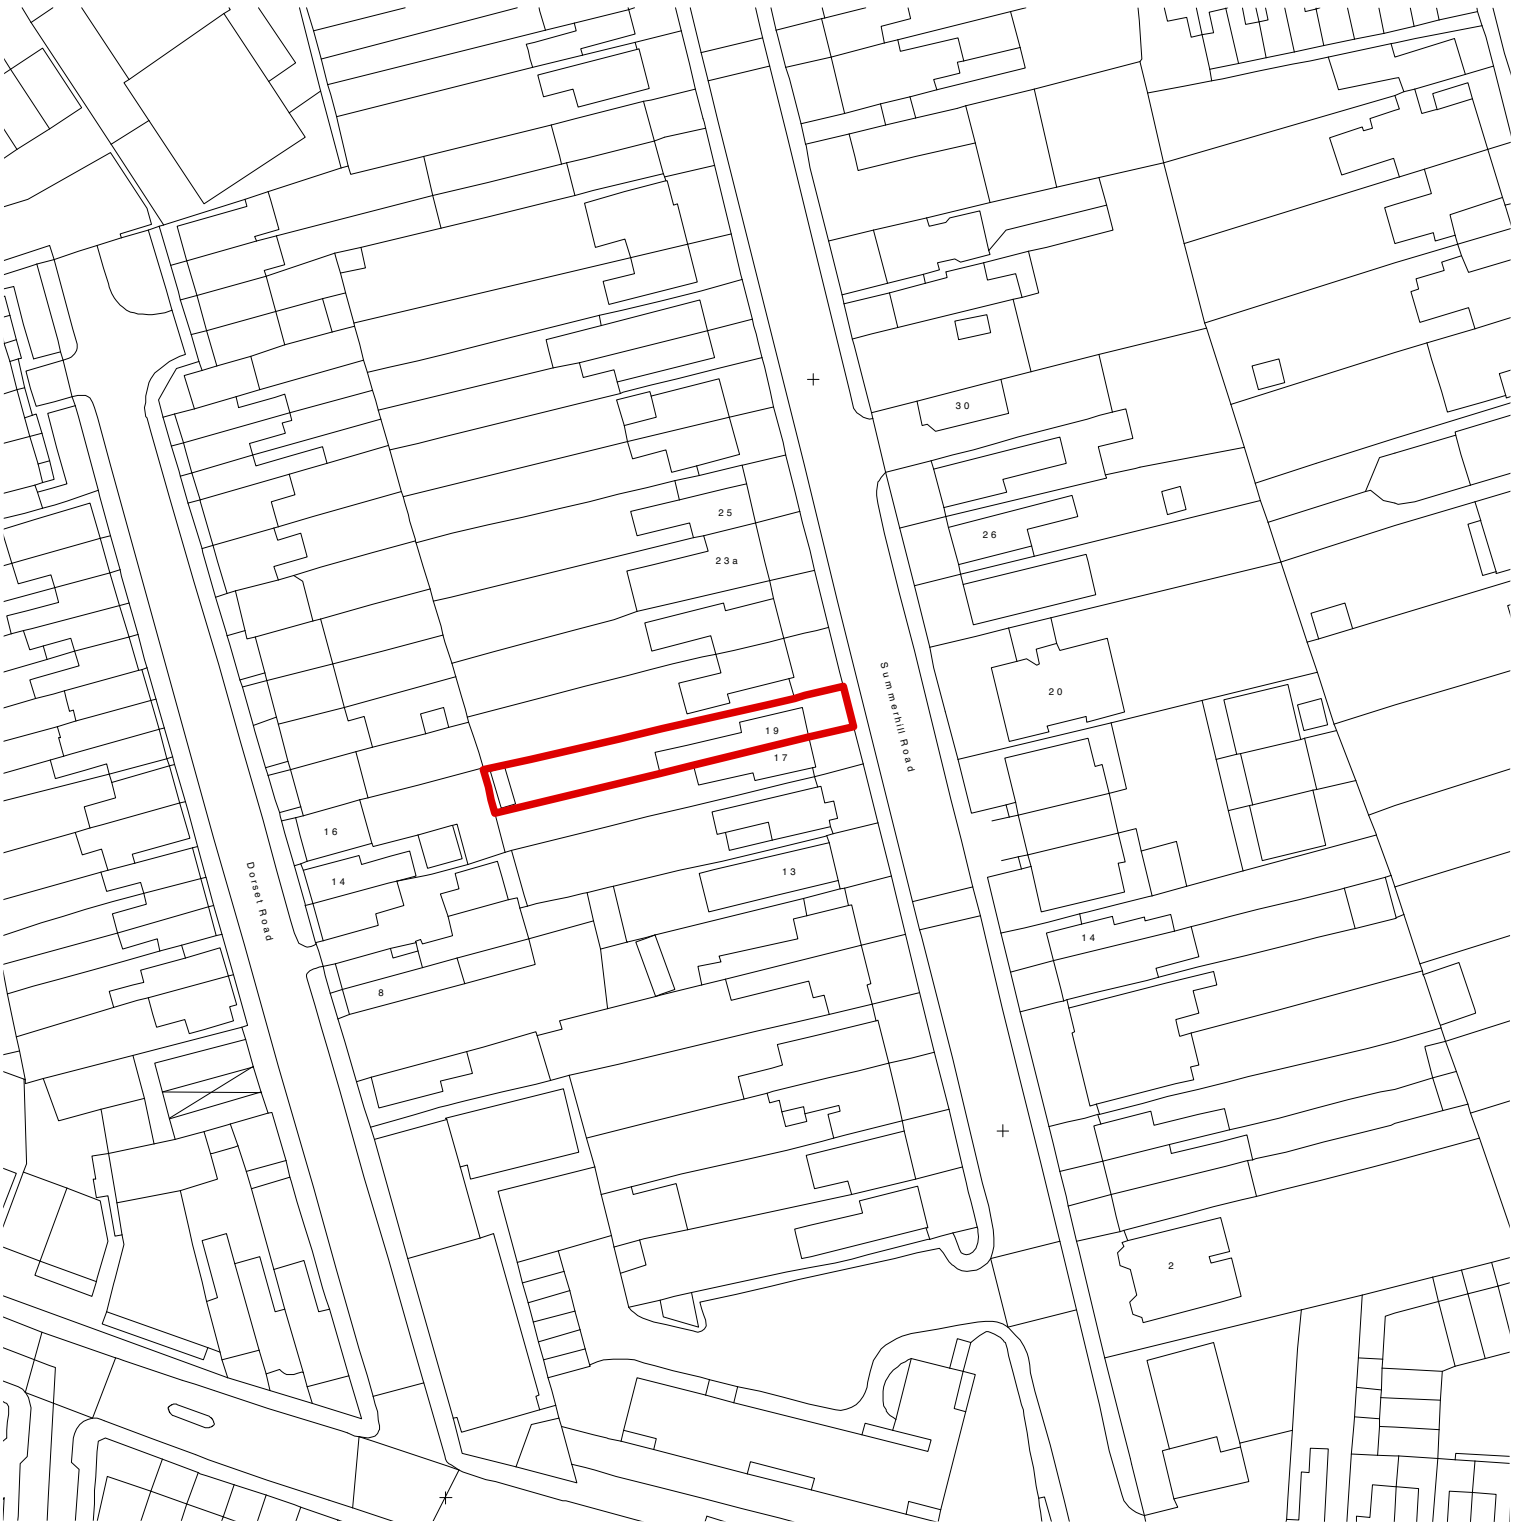


KEY PLAN		NOTES		Operational & Maintenance Residual Risk Management [CDM 2015]				OEB Architects Ltd	TITLE				
		Do not scale from these drawings. Figured dimensions only are to be used. This drawing is based in dimensional survey information provided by others. The architect cannot accept responsibility for the accuracy of this survey information. All critical dimensions are to be checked on site before work proceeds. If in doubt ask.			All drawings within this package are the copyright of OEB Architects Ltd. They may not be copied or disclosed to any third party for any purpose except as authorised in writing by OEB Architects Ltd.					Location Plan			
		All dimensions are shown in metric			Existing and new structure shown indicatively unless specified. Please see Structural Engineers' Drawings for accurate sizing and location.					PROJECT	JOB NUMBER	DRAWING NUMBER	STAGE / REVISION
		All drawings are to be read in conjunction with all other relevant consultants and / or specialists drawings or documents. Inconsistencies, errors and omissions found within or between OEB Architects Ltd. documents (and also in relation to other consultants/specialists documents) are to be notified immediately to OEB Architects Ltd.			Existing and new building services shown indicatively unless specified. Please see MEP Engineers' Drawings for accurate sizing and location.					19 Summerhill Road	043	0000	1
										STATUS	SCALE #A1		
										PLANNING	1:1000		
										ISSUE DATE	DRAWN BY	CHECKED BY	
										02/02/22	DE		