




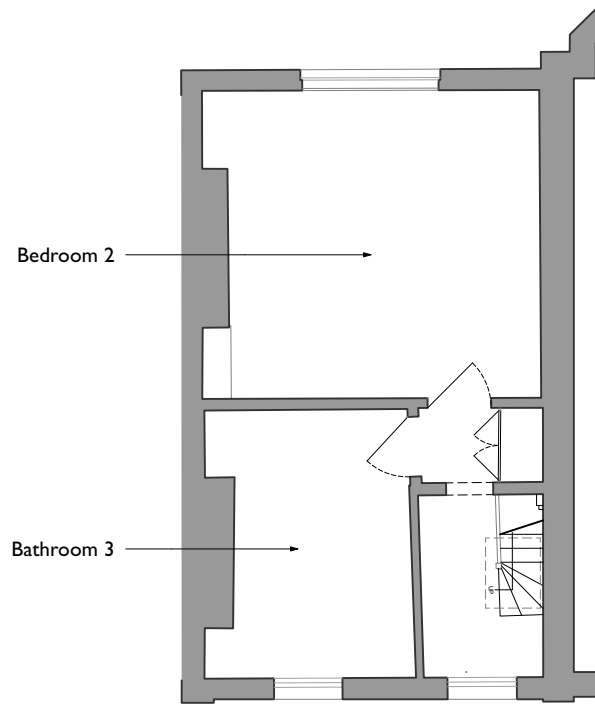

1 EXISTING
Scale: 1:100

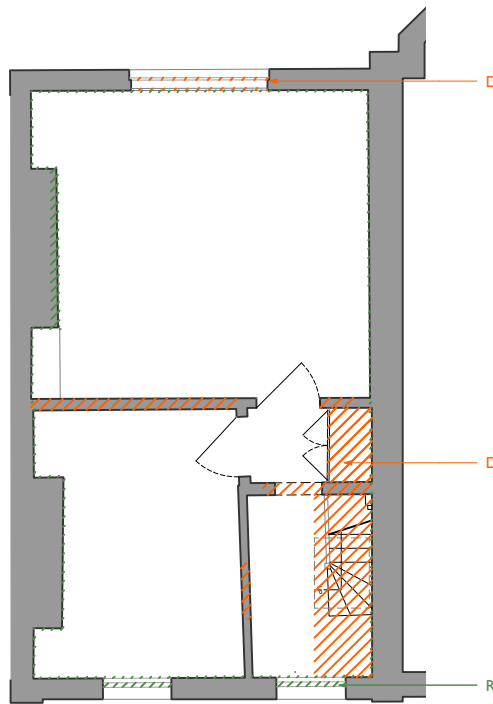

2 ALTERATIONS
Scale: 1:100

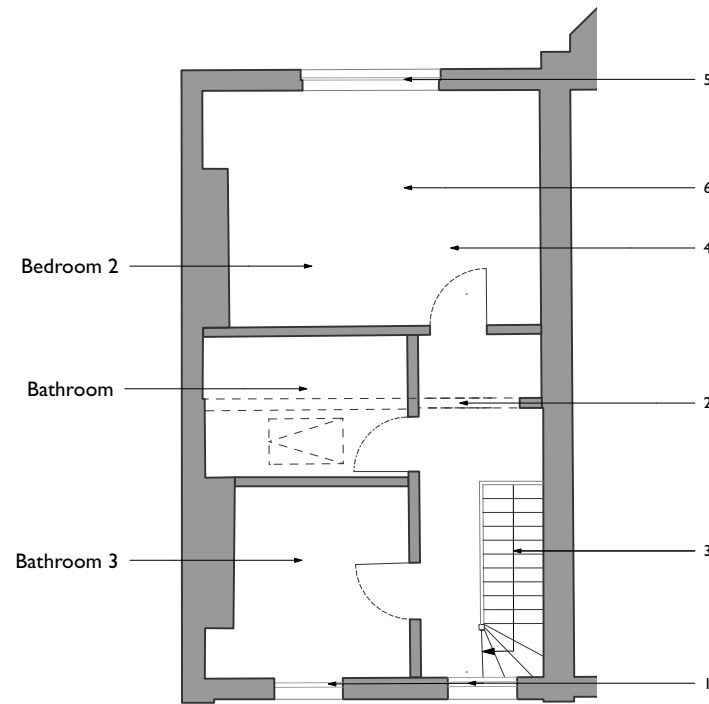



3 PROPOSED
Scale: 1:100

R Reinststate / refurbish
D Demolition

1. Refurbish / repair timber framed windows and insert new slim double glazed windows
2. Remove wall to create bathroom
- 3 Remove existing non-regurated stairs and install new stair which meets buidling standard. Restore original stair finish and details.
4. Removing existing carpet floor finish and reinststate pine flooring wherever possible.
5. New timber double glazed window, finish and details to match existing 1F & GF windows
6. Remove suspended ceiling and refurbish and reinststate cornices

GENERAL NOTES
1. Drawings to be read in conjunction with all other Architect's information, specifications and information from Structural Engineer and other Consultants.
2. All operatives onsite to be aware of house Listing status and all original features throughout entire house to be protected/untouched throughout building works. Contractor responsible for care and protection of all listed elements throughout building works.
3. All work to comply with current Building Regulations.
4. Contractor to check all site dimensions prior to commencement to installation onsite and not to scale from this drawing unless scale bar provided.
5. Contractor to refer all discrepancies to Architect.
6. Copyright: All rights reserved. This drawing must not be reproduced without permission.

REV.	DATE	DESCRIPTION	CHK

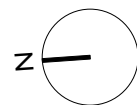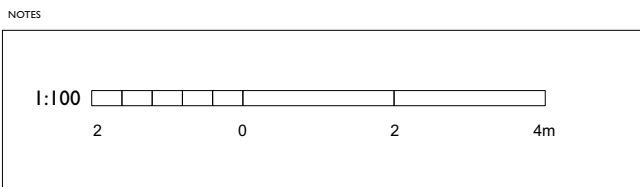

RETROUVIUS
2A Ravensworth Road | London
NW10 5NR | +44(0)20 8960 8676
projectenquires@retrouvius.com

Project no: (192)
Project name: 42 Southwood Lane, London N6 5EB
Drawing title: SECOND FLOOR
Drawing no: PL-102
Scale: 1:100
Date: 31/08/2022
Rev: Drawn by: KH Checked by: