


1
BG09-03 9 Bruce Grove Existing Gates Elevation
1:50@A3; 1:25@A1

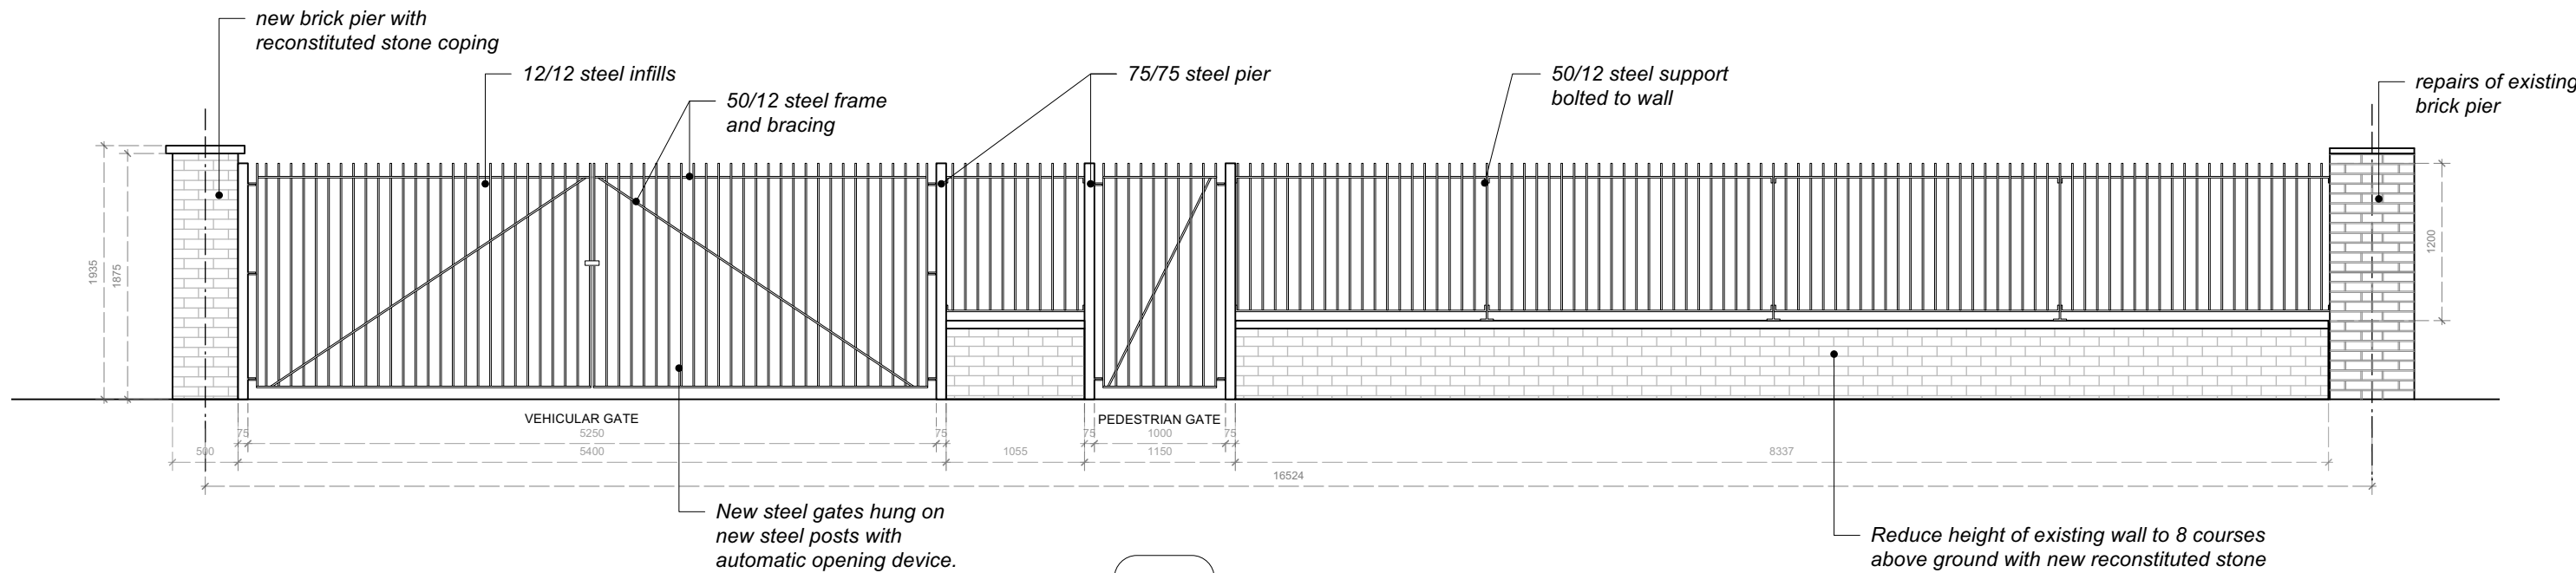

2
BG09-03 9 Bruce Grove Proposed Gates Elevation
1:50@A3; 1:25@A1

Notes DO NOT SCALE - Use Figure Dimensions Only IF IN DOUBT - ASK	Revisions					Haringey Heritage Action Zone Existing Gates Elevation Proposed Gates Elevation 9 Bruce Grove					ROGER MEARS ARCHITECTS LLP Union Chapel, Compton Avenue London N1 2XD rma@rmears.co.uk tel 020 7359 8222 www.rmears.co.uk © Roger Mears Architects LLP 2022				
											Date	Scale	Job No.	Code	Dwg No.
											Jan 2022	1:100@A3 1:50@A1	2141	BG09-03	