


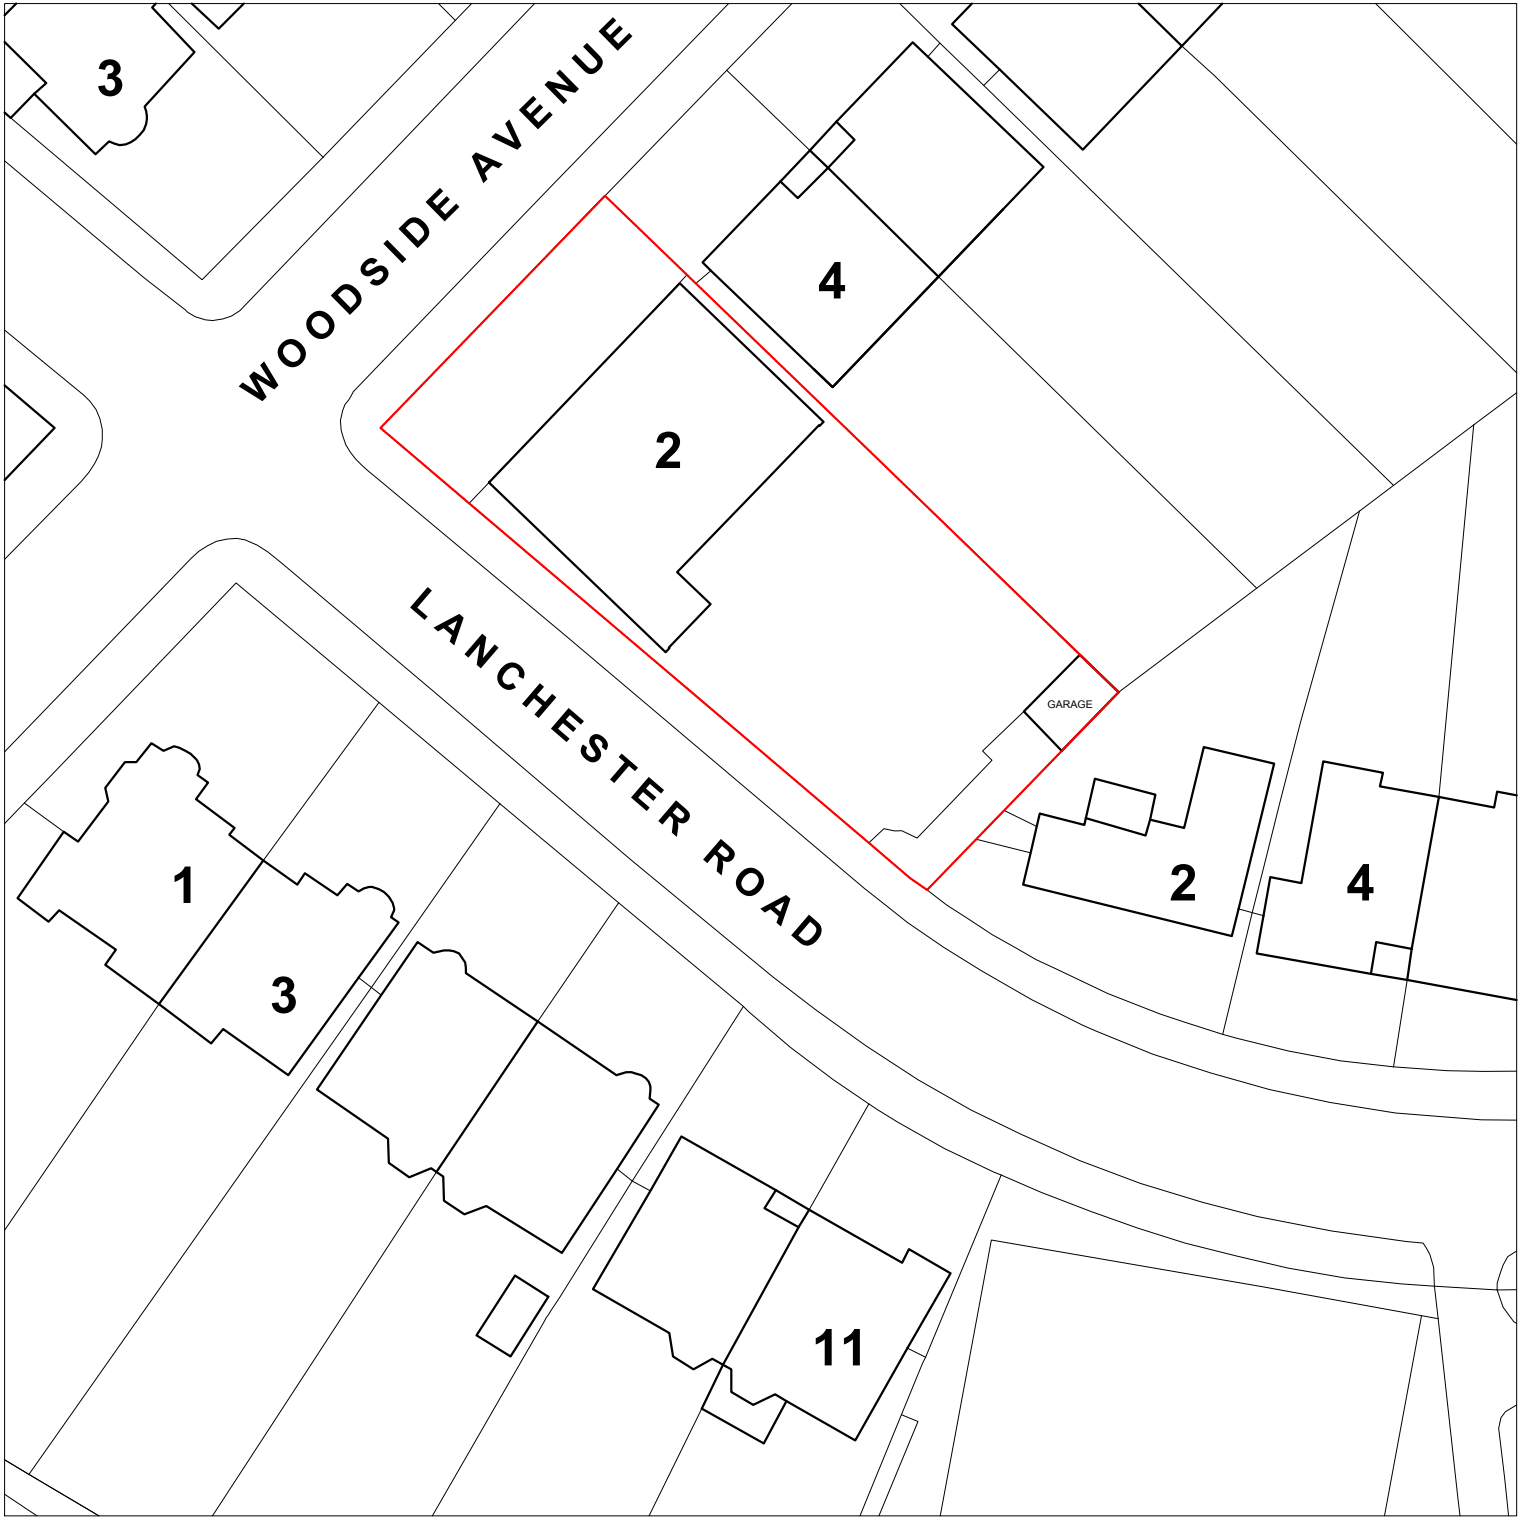

RED LINE DENOTES SITE BOUNDARY
2 WOODSIDE AVENUE, LONDON N6 4SS



Rich Architecture

64 WOLSELEY ROAD, LONDON N8 8RP
T 1 0207 096 0652 E 1 info@rich.uk.com
www.richarchitecture.co.uk

Project:

2 WOODSIDE AVENUE, LONDON N6 4SS

Drawing Title:

LOCATION PLAN

Date:

24.08.22

Scale:

1:500@A4

Drawing No:

585-LOC-P1