

Key

IF NEC. INSTALL INSULATION BETWEEN JOISTS BELOW; ADD NEW PLY SUBFLOOR; 2" FIX TO JOISTS; THEN LAY REVERSE OF ORIGINAL TO 1/2 ORIGINAL FLOOR BOARDS.

TO KITCHEN & BATHROOM -
LAY SHEET VINYL.

EXISTING CARPET TO REMAIN TO
BED II).

--- LINE OF KPSX TO CEILING
OVER.

REMOVE EXISTING
WORKCLOSES;
RETAIN HIGH-LEVEL
CURBIDS.

POSITION OF
CONSERVATION
SKYLIGHTS
OVER.
SEE SEP. DWG. FOR DETAILS

MR. & MRS. A. G. BIELECKI


PROJECT. LONDON NO 536
320 HIGHGATE HIGH ST.

TITLE. PROPOSED LAYOUT PLAN

DATE.	SCALE.
Aug. 2022	1 : 50 @ A3
	DRAWN BY.
	DB

PROJECT No. 131	DRAWING No. 02 revision
------------------------	--------------------------------

The Contractor is to check all dimensions on site and report any queries or variations. Do not scale from this drawing. The drawing is copyright.

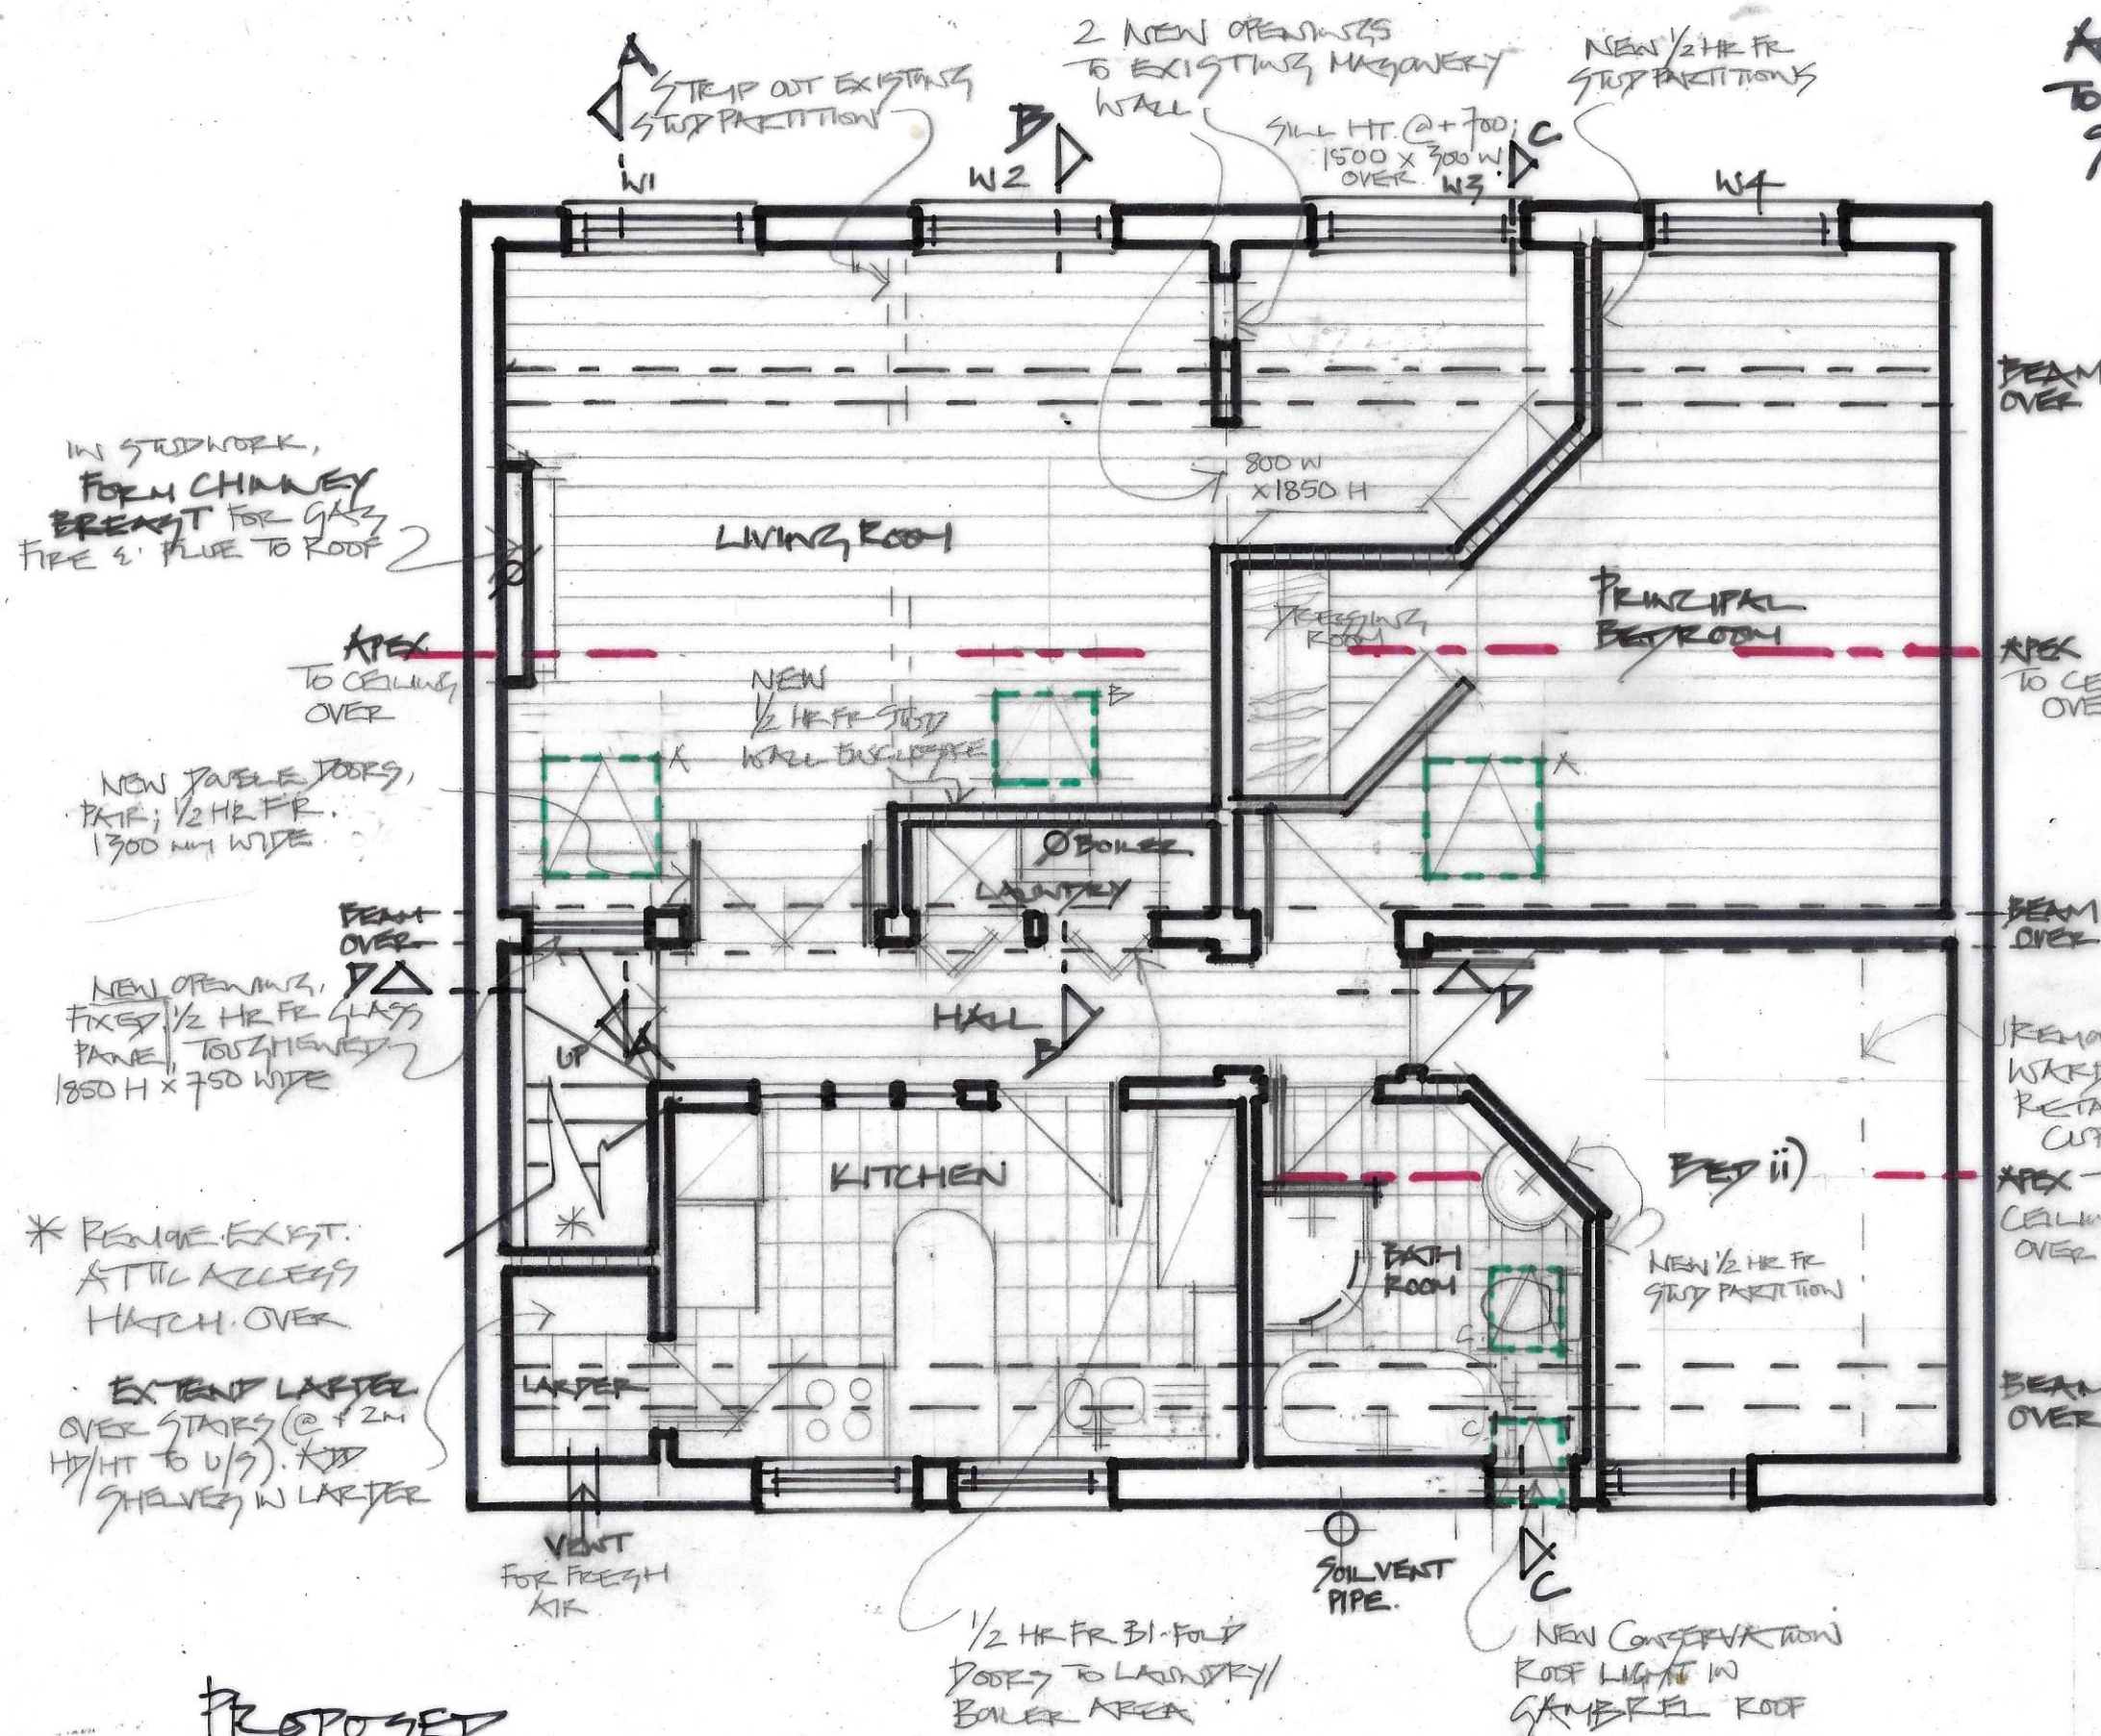

PROPOSED PLAN

SEE TAG. NO.
FOR SECTIONS A-D