


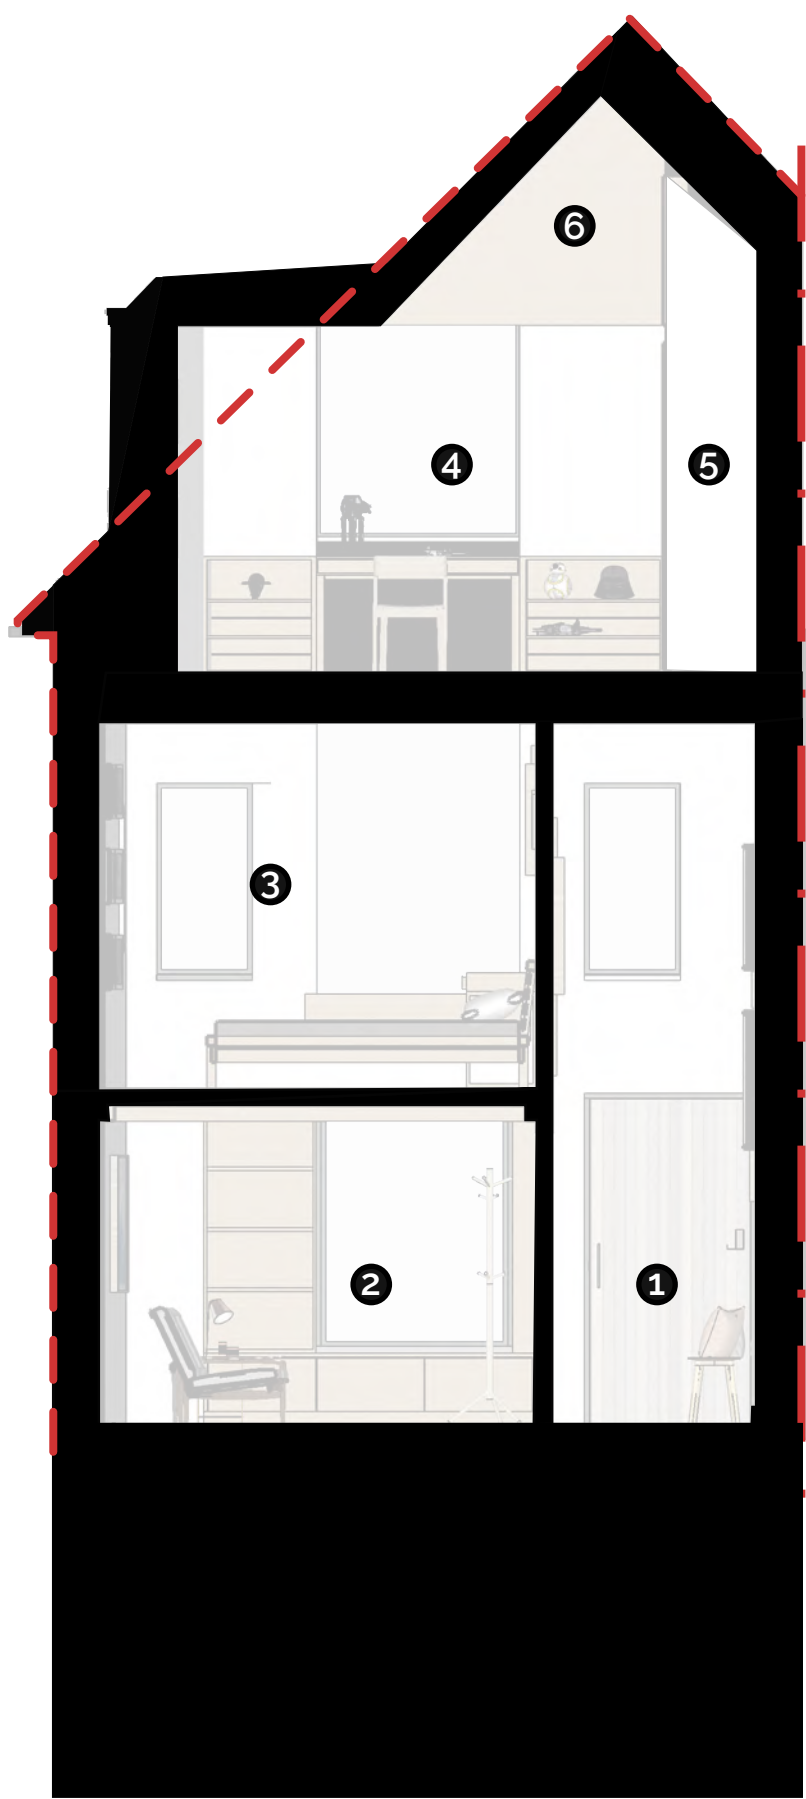

29 Lanchester Road
Proposed Section H - Through Entrance
1:50 @ A3
29L-121

- Key**
- 1. Hallway
 - 2. Front room
 - 3. Ella's Bedroom
 - 4. Calum's Bedroom with vaulted ceiling (6)
 - 5. Full Height Storage (offering additional acoustic separation)