




EXTERNAL ELEVATIONS

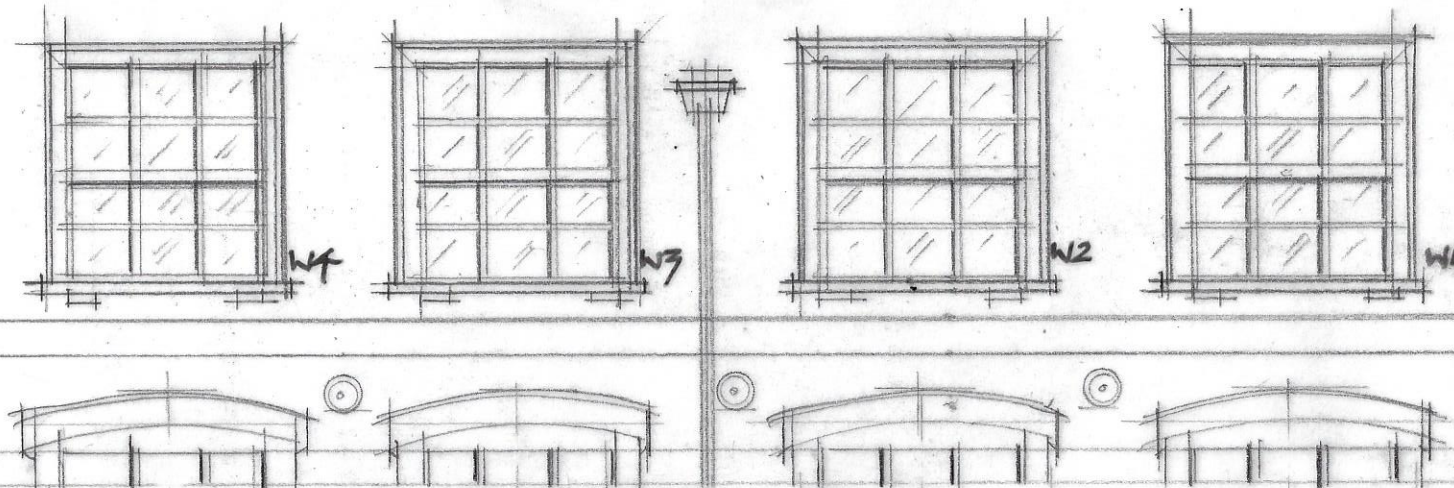

EXISTING FRONT ELEV. AS EXISTING - NO WORK.
XX

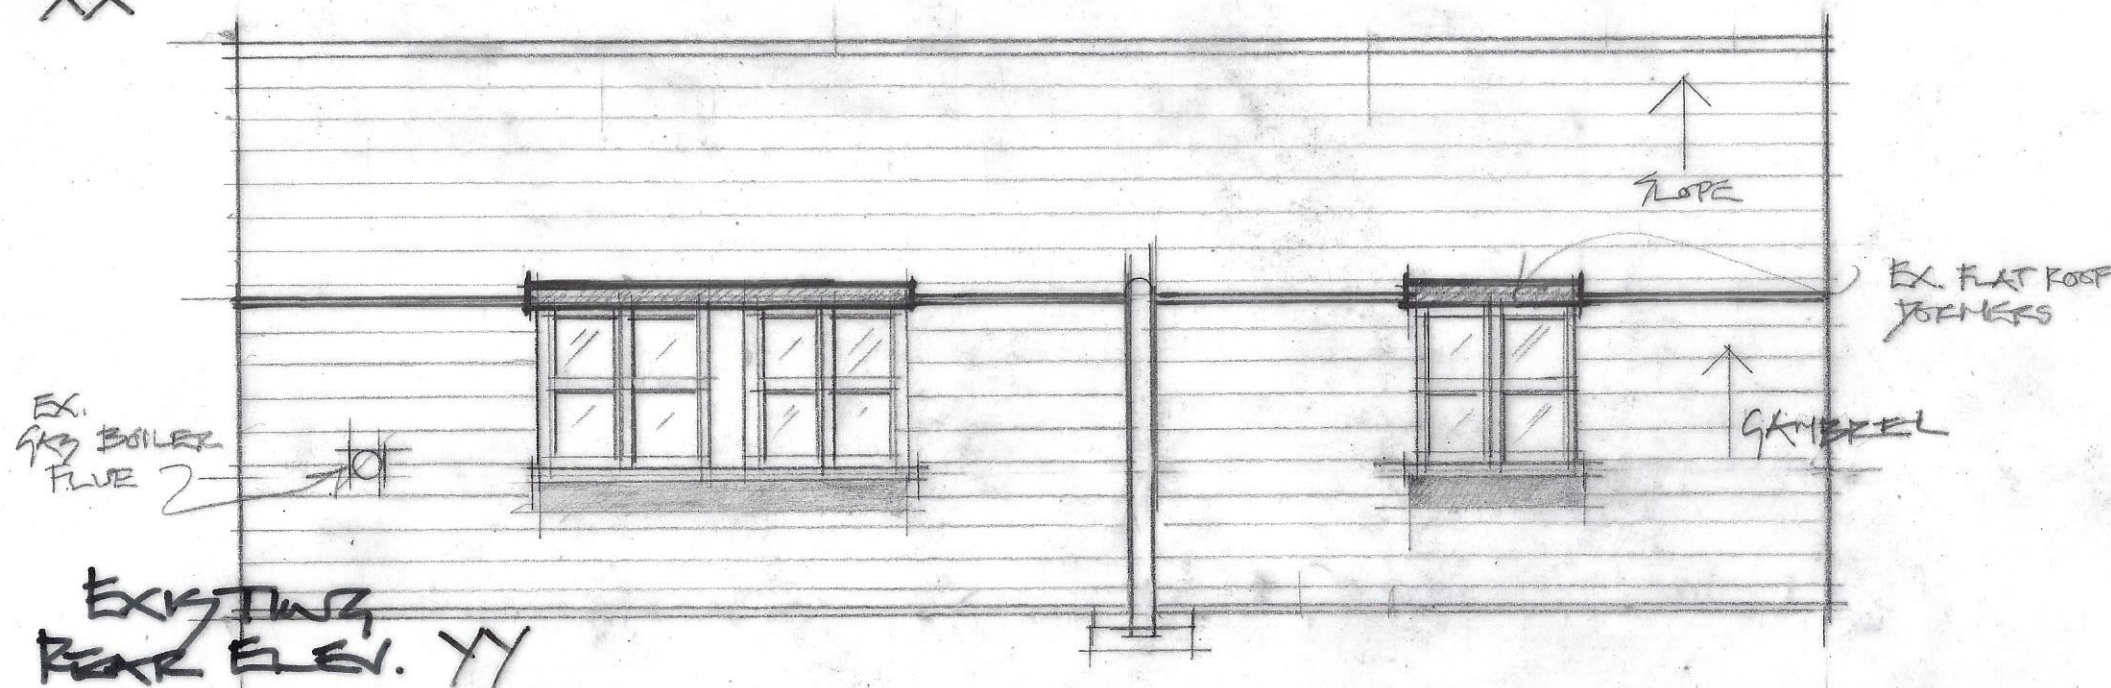

EXISTING
REAR ELEV. YY

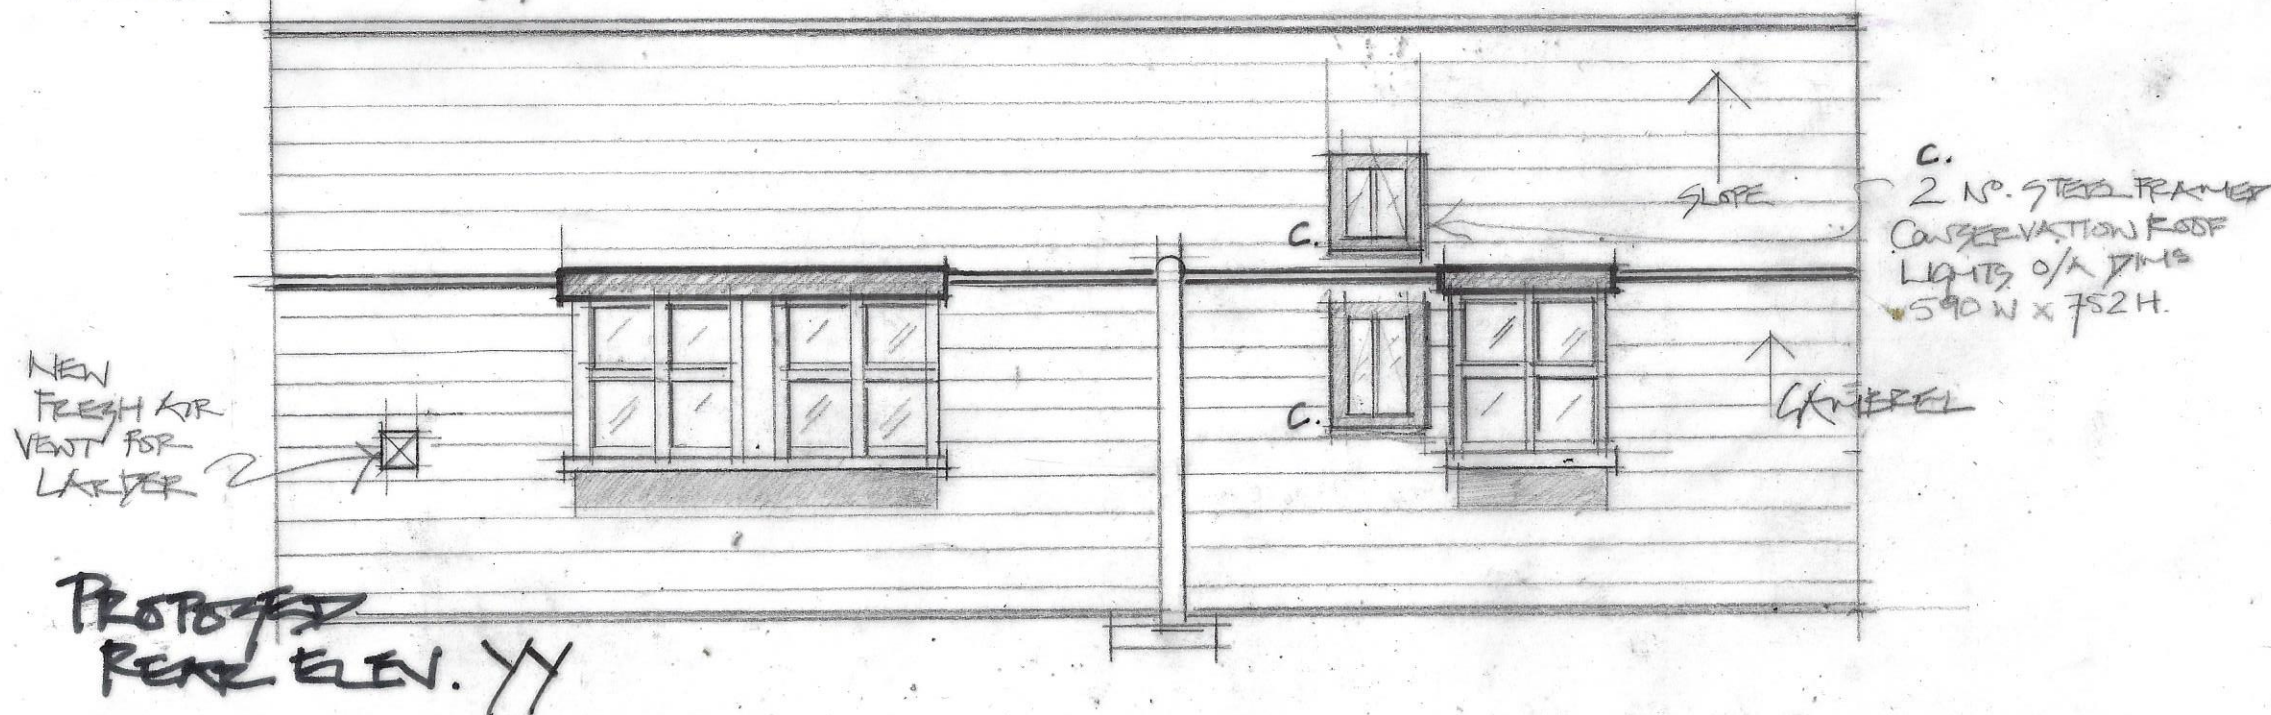

PROPOSED
REAR ELEV. YY

CLIENT.	
MR. & MRS A.G. BIELECKI	
PROJECT. LONDON N6 5J4 32c HIGHGATE HIGH ST.	
TITLE. EXISTING & PROPOSED EXTERNAL ELEVATIONS	
DATE.	SCALE. 1:50 @ A3
APR. 2022	DRAWN BY. PB
PROJECT No. A31	DRAWING No. 04 revision.
The Contractor is to check all dimensions on site and report any queries or variations. Do not scale from this drawing. The drawing is copyright.	