

KEY.





- W1/2 WINDOWS AS EXISTING
 3.4
 A. TO C. CONSERVATION ROOF LIGHTS, CLEMENT WINDOWS LTD, STEEL FRAMED
 A. O/A 818 x 1169 H 2 NO. SIZES TO BE EXT.
 B. O/A 668 x 870 H 1 NO. CONFIRMED
 C. O/A 590 x 752 H 2 NO. EXT.
 CREATE ATTIC GARAGE OVER, WITH LADDER ACCESS @ X.

CEILING AREAS TO BE RAISED -
 EXTENT OF STRIPPING OUT EX. PLASTER -
 BOARDS CEILING - NEW INSULATION &
 PLASTERED TO NEW HEIGHT CEILING.
 ALL NEW WIRING & ELECTRICS, LIGHTING, DETAILS TO SEPARATE JAG.

P PENDANT LIGHT OVER DINING TABLE &
 KITCHEN!

EXISTING CEILING HEIGHT.
 CREATE USABLE STORAGE ATTIC.
 X. FORM NEW ATTIC ACCESS WITH FIXED LADDER.

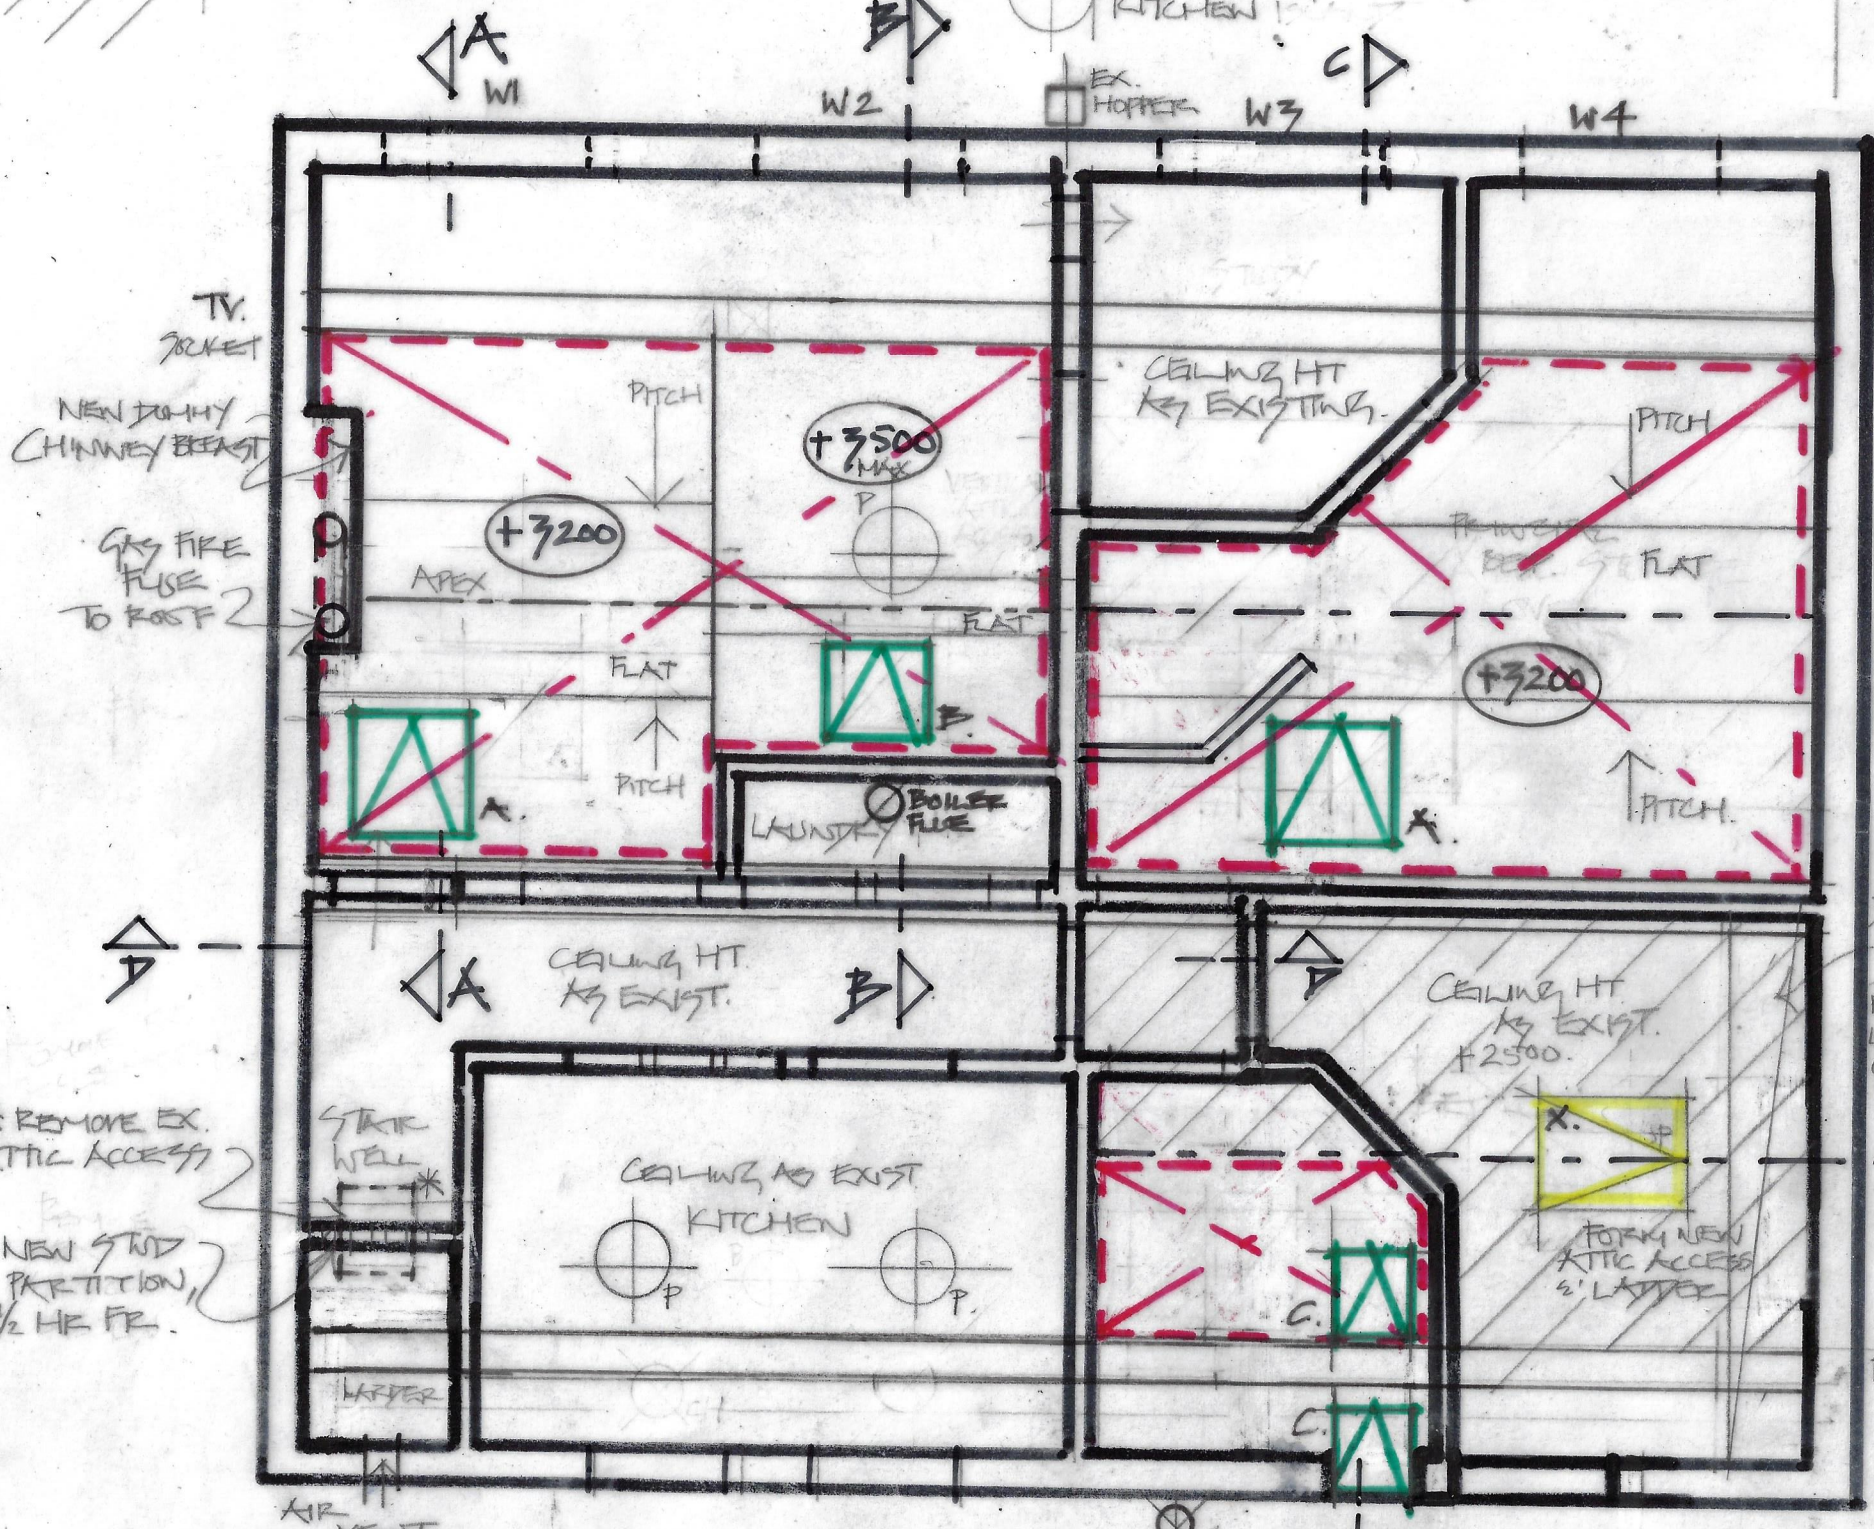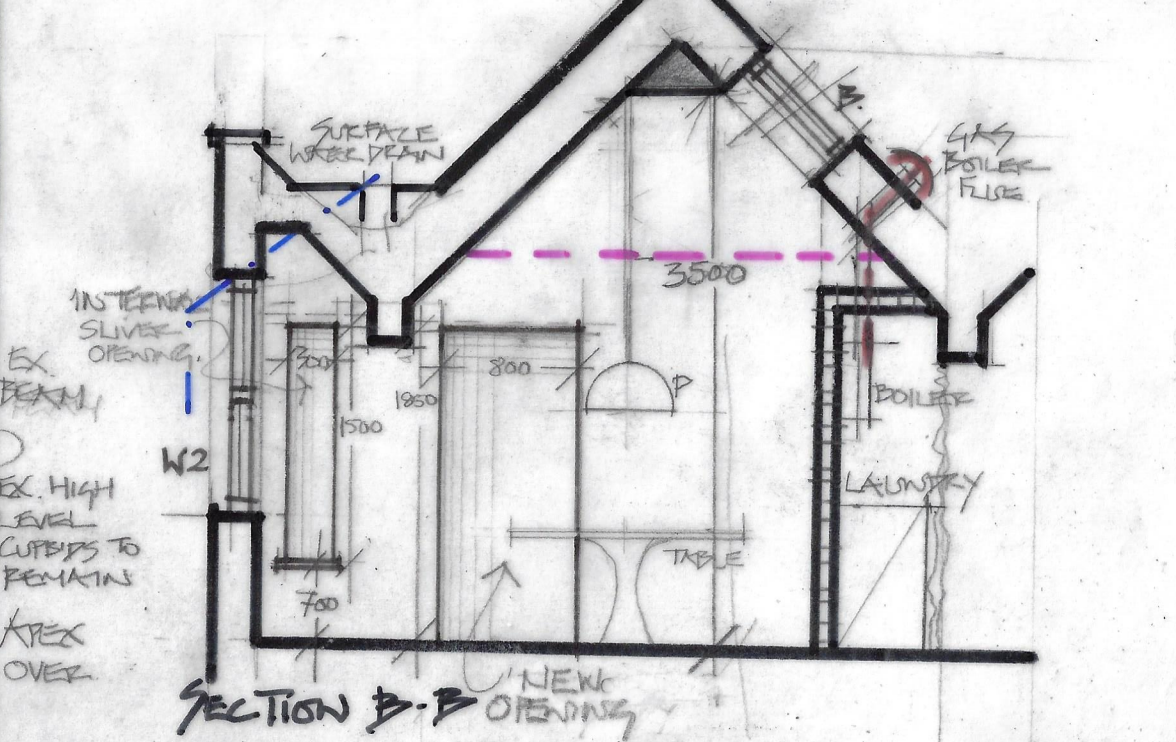

PROPOSED CEILING PLAN.

CLIENT.
 MR. & MRS A. G. BIELECKI

PROJECT: LONDON N6 5JG. 32c HIGHGATE HIGH ST.	
TITLE: PROPOSED CEILING PLAN	
DATE: ASH. 2022	SCALE: 1:50 @ A3
PROJECT No. AS1	DRAWN BY: PB
	DRAWING No. 03 revision.

The Contractor is to check all dimensions on site and report any queries or variations. Do not scale from this drawing. The drawing is copyright.