


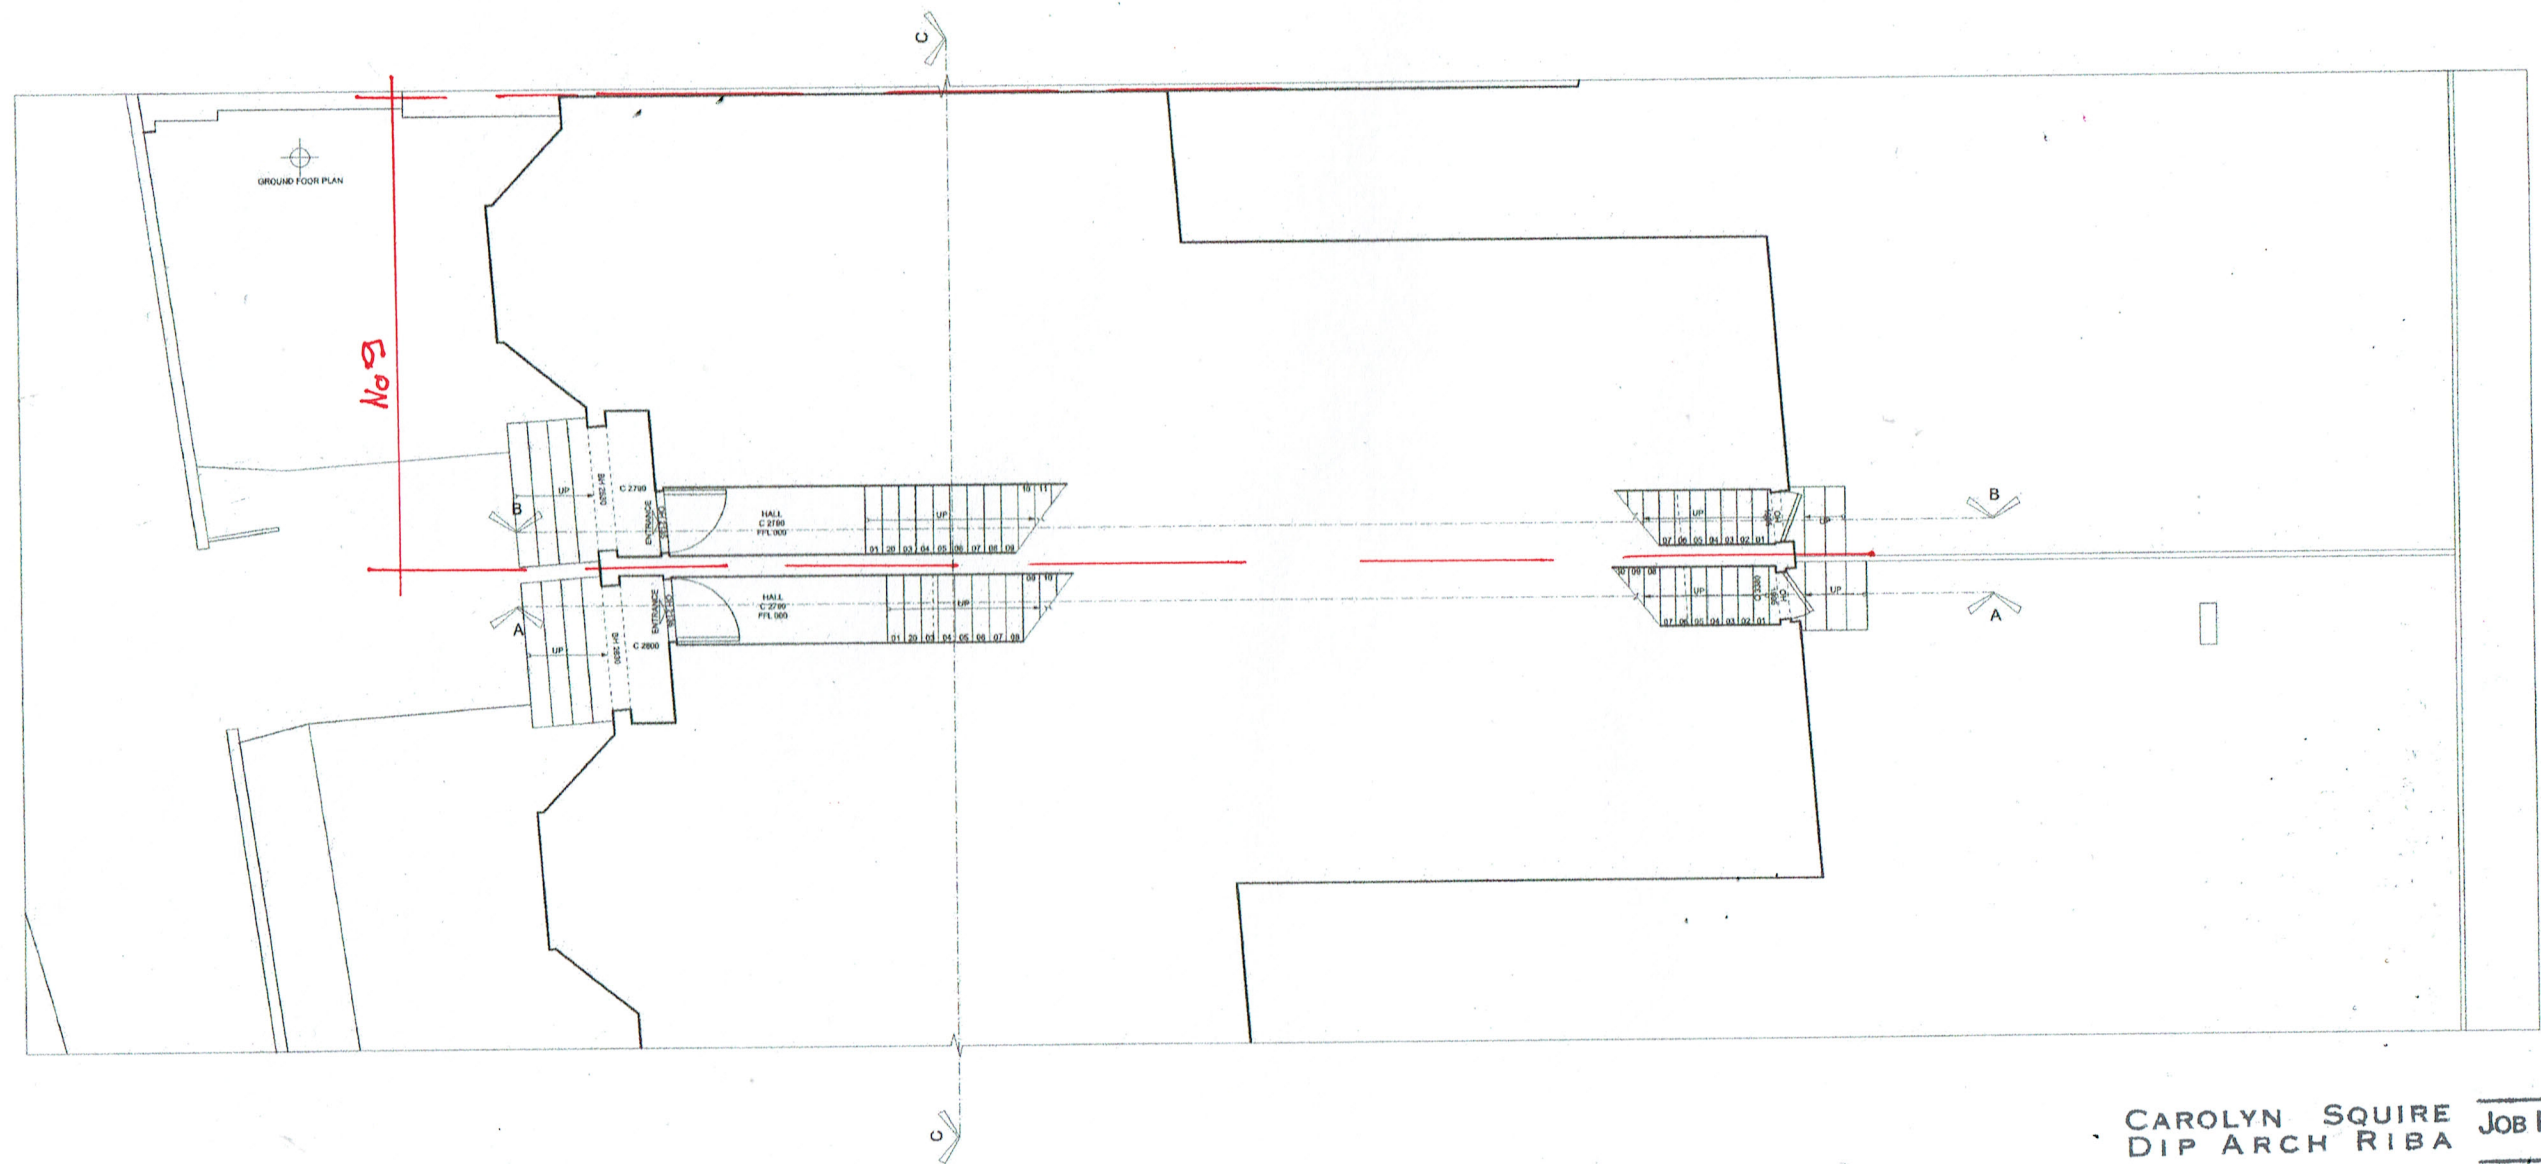

CAROLYN SQUIRE
DIP ARCH RIBA
122 CHURCH WALK
LONDON N16 8QW
TEL 020 7254 0624
FAX 020 7503 9769
PROJECT: 3 ALBERT ROAD
N22 7AA
DRAWING: EXISTING GROUND FLOOR
PLAN

JOB No: 2216/1

DATE: SEPT 22

SCALE: 1:100 @ A3

0 1 2 3 4m