



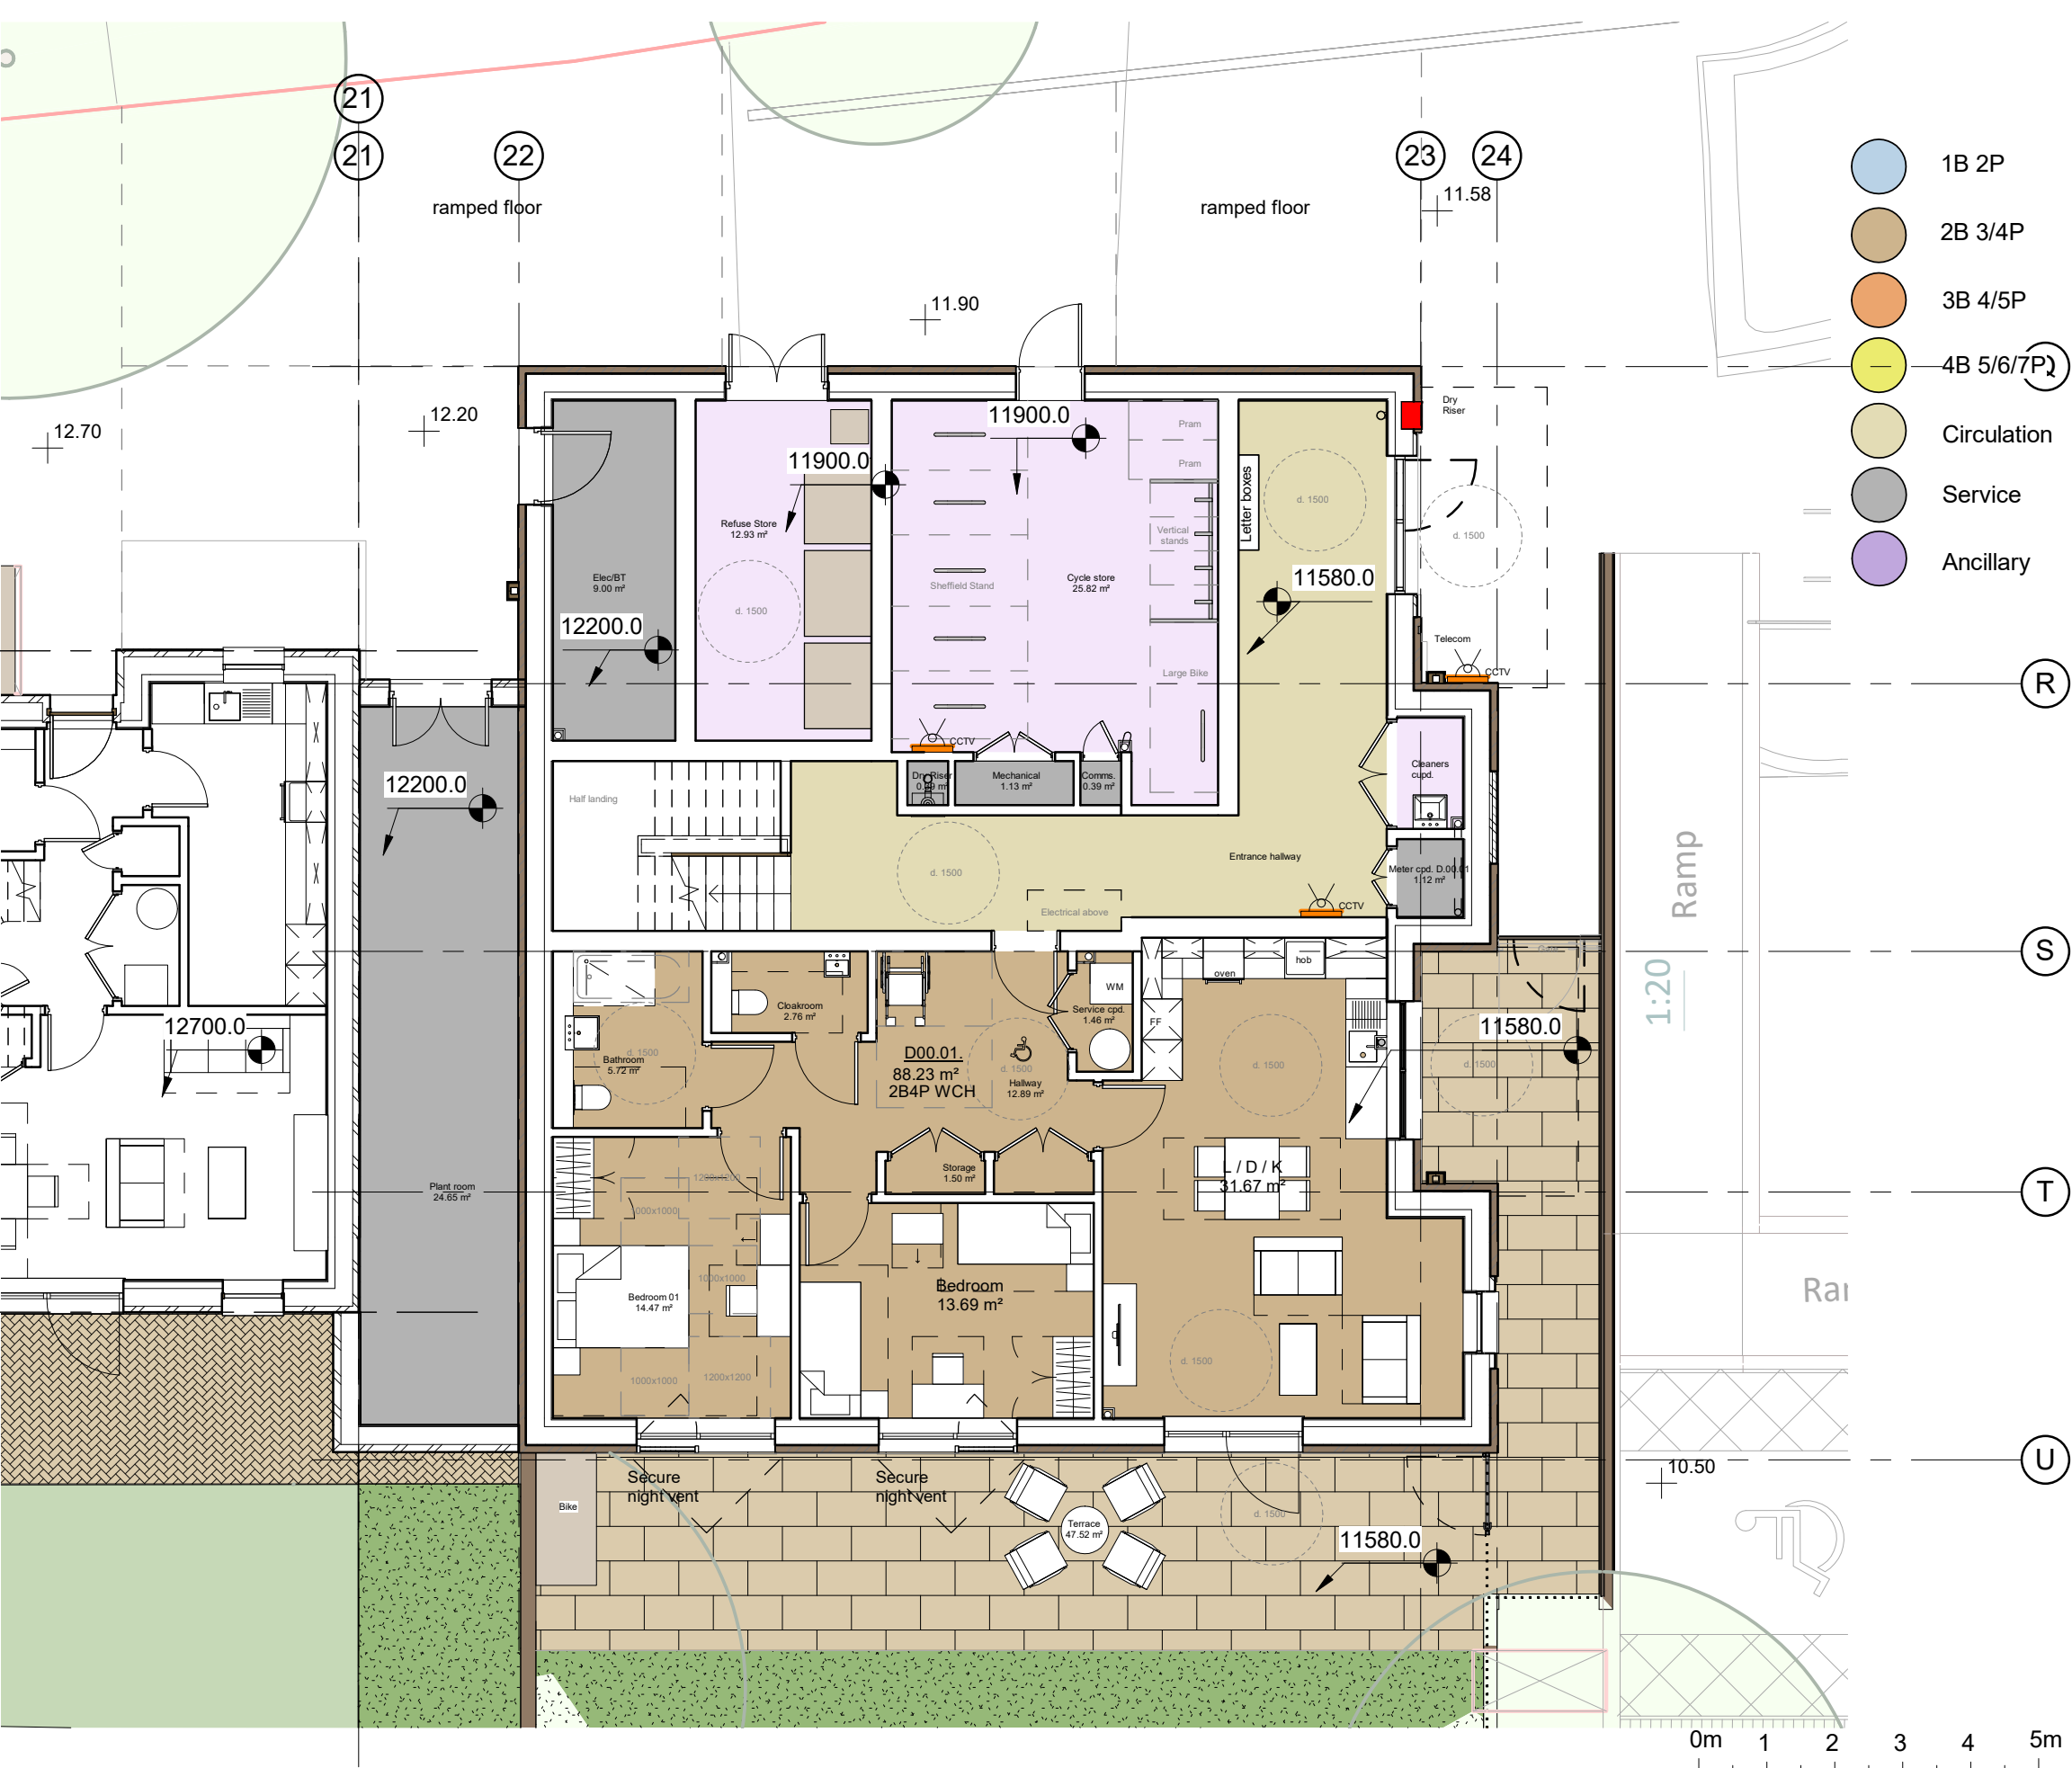

Client:
LB Haringey

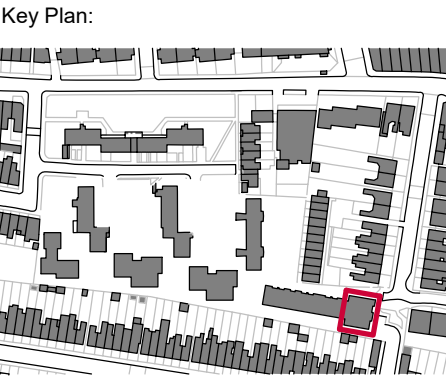

G	22.09.29	Issued for Planning	MB	KC
F	22.08.05	Risers revision	MB	KC
E	22.07.15	Issued for design Freeze	MB	KC
D	22.07.04	Issued for Design Freeze	MB	KC
C	22.05.18	Issued for information	MB	KC
B	22.05.13	WIP for Planning	JS	KC
A	22.03.23	WIP for Planning	JS	KC
-	21.07.29	Issued for information	MB	WO CM
REV	DATE	DESCRIPTION	DWN	CHK

GENERAL NOTE:
This drawing is to be read in conjunction with all other drawings including structural, mechanical & electrical engineer's drawings.
Do not scale from this drawing. All areas and dimensions are approximate and subject to change.
All dimensions to be confirmed on site any discrepancies are to be notified to the Contract Administrator.
All details are indicative of design intent. Specialist design subcontractors are to develop and co-ordinate final details for the contract administrator's comments.
All installations are to be in accordance with manufacturers recommendations, any discrepancy is to be notified to the contract administrator immediately.
Kiran Curtis Ltd. accepts no responsibility for the accuracy of the existing building survey upon which these drawings are based.
All drawings and specifications are issued for the planning application and indicate the design intent.
This drawing is prepared for the sole use of the London Borough of Haringey.
Kiran Curtis Ltd. accepts no liability for use of this drawing by parties other than the party for whom it was prepared or for purposes other than those for which it was prepared.
This drawing is not for construction it is unsuitable and should not be used for construction purposes.
To complete the Technical Design further design development will be required including but not limited to coordination of designs and information with other consultants, specialist subcontractors, manufacturers and suppliers, compliance with the Employers Requirements and all other statutory and technical requirements and the production of construction issue information.
This drawing is protected by copyright and must not be copied or reproduced without the written consent of Kiran Curtis Ltd.

Project:
0552 - Brunel Walk

Drawing Title:
Block D1 - Flats - Proposed Ground Floor

DESIGN FREEZE

Drawing Number:
PL_1500

Scale: 1 : 100 Paper Size: A3 Revision: G



Designing Brighter Futures
Architecture Urban Design Planning

+44 (0)20 7336 0999
enquiries@kcaarchitects.co.uk
www.kcaarchitects.co.uk

Kemp House
152 - 160 City Road
London EC1V 2NX

1 Block D1 - Proposed Ground Floor