




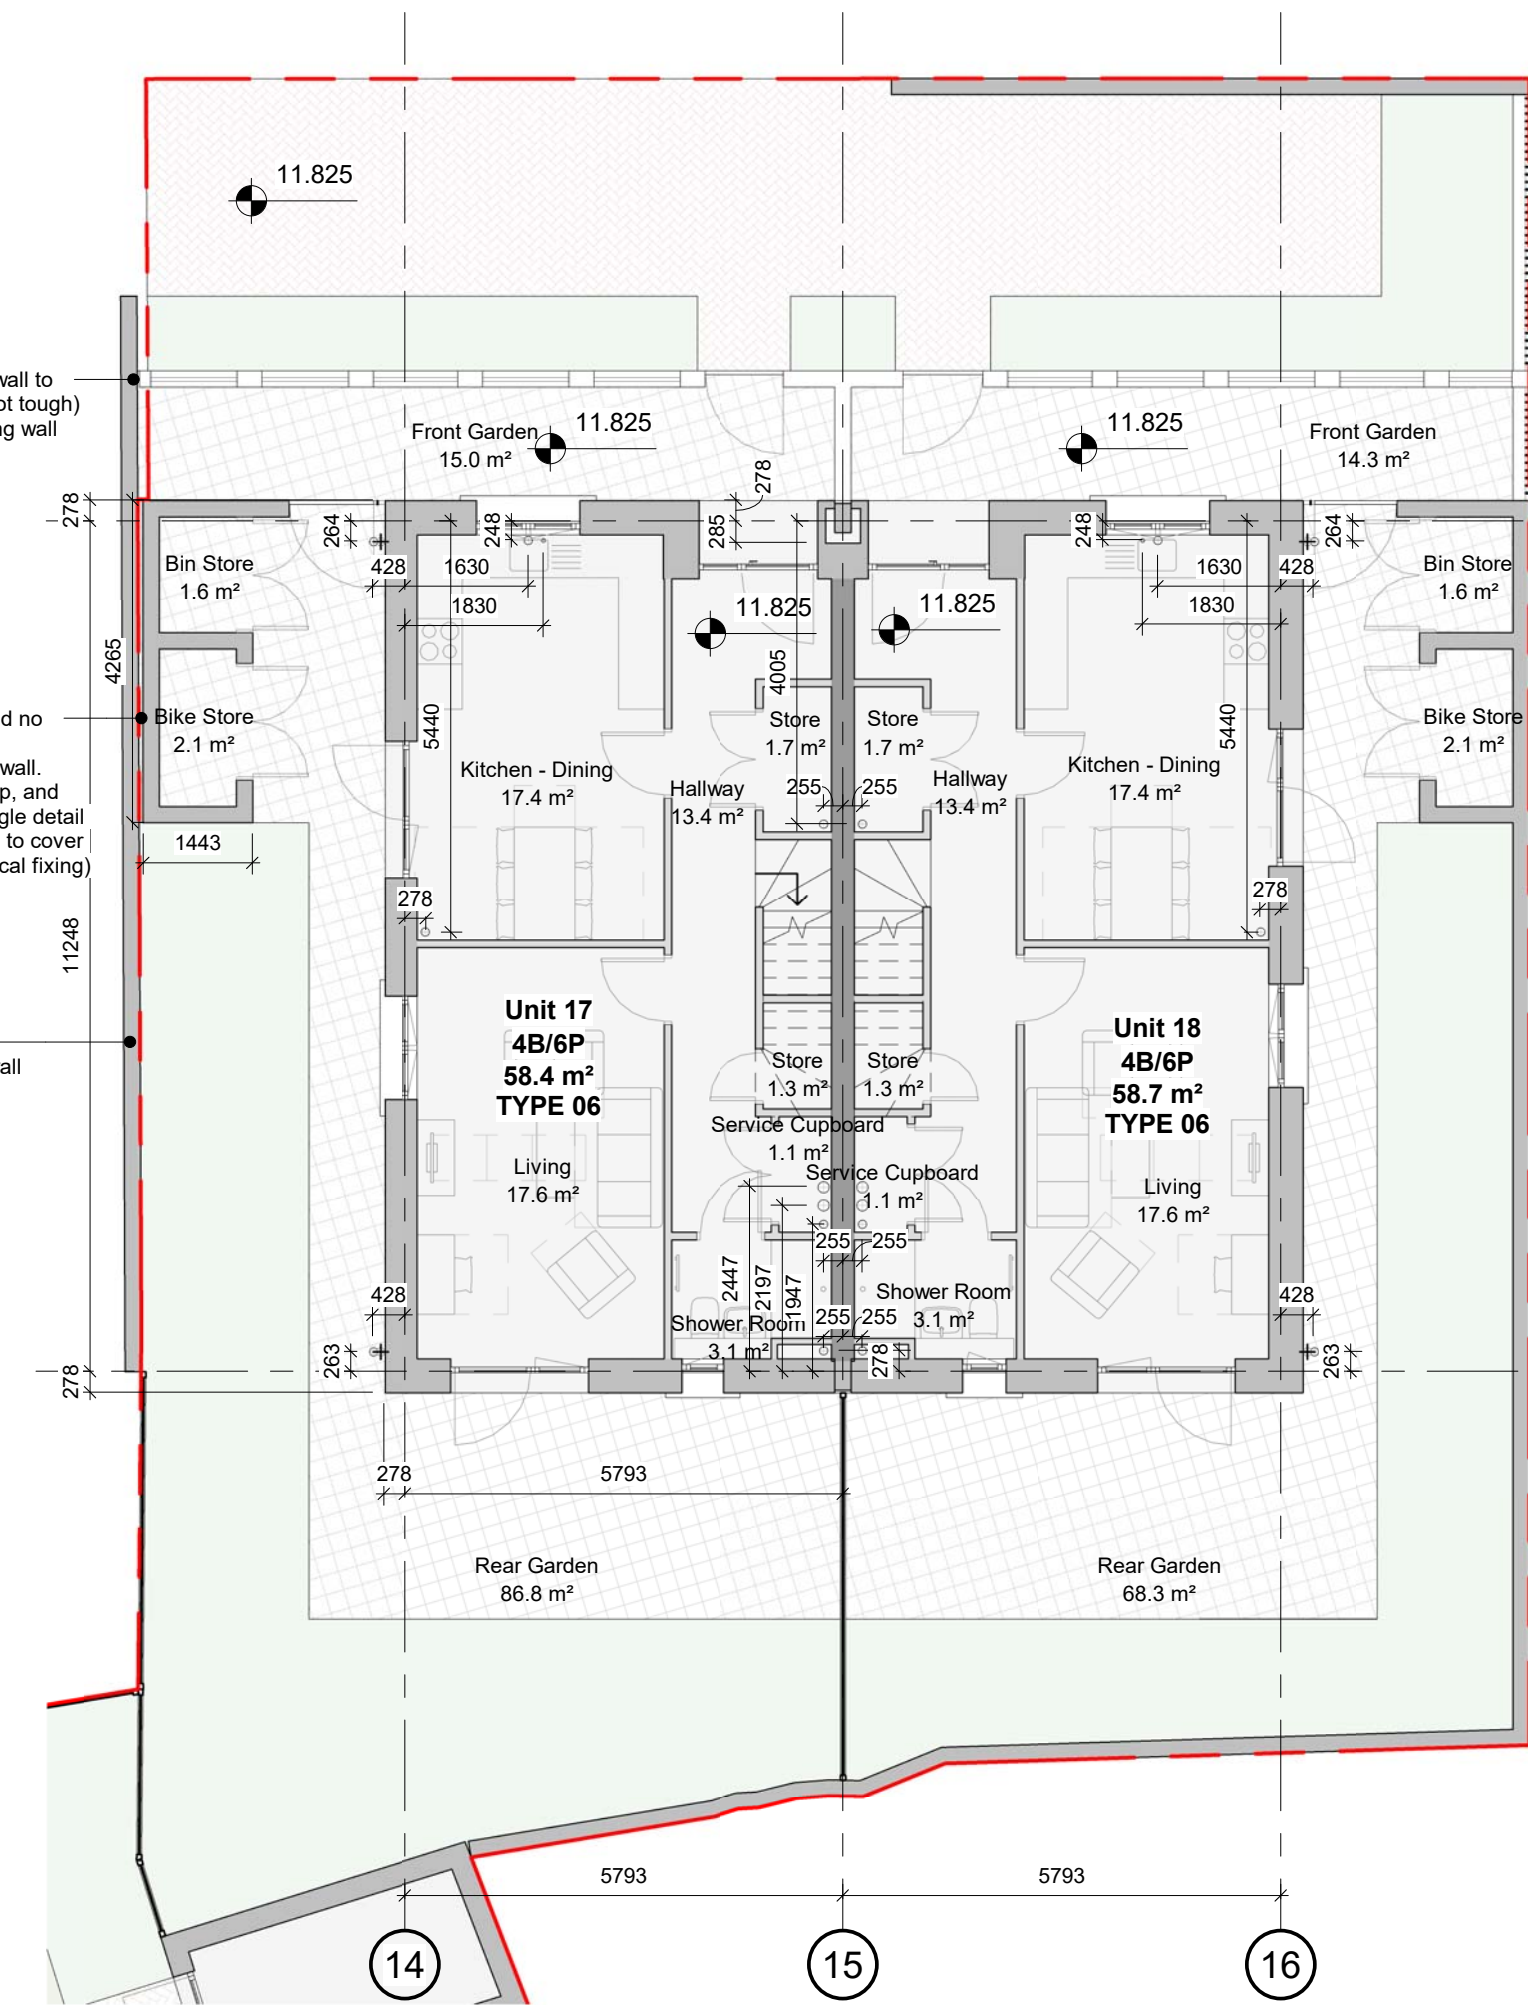

1 GROUND FLOOR
1 : 100

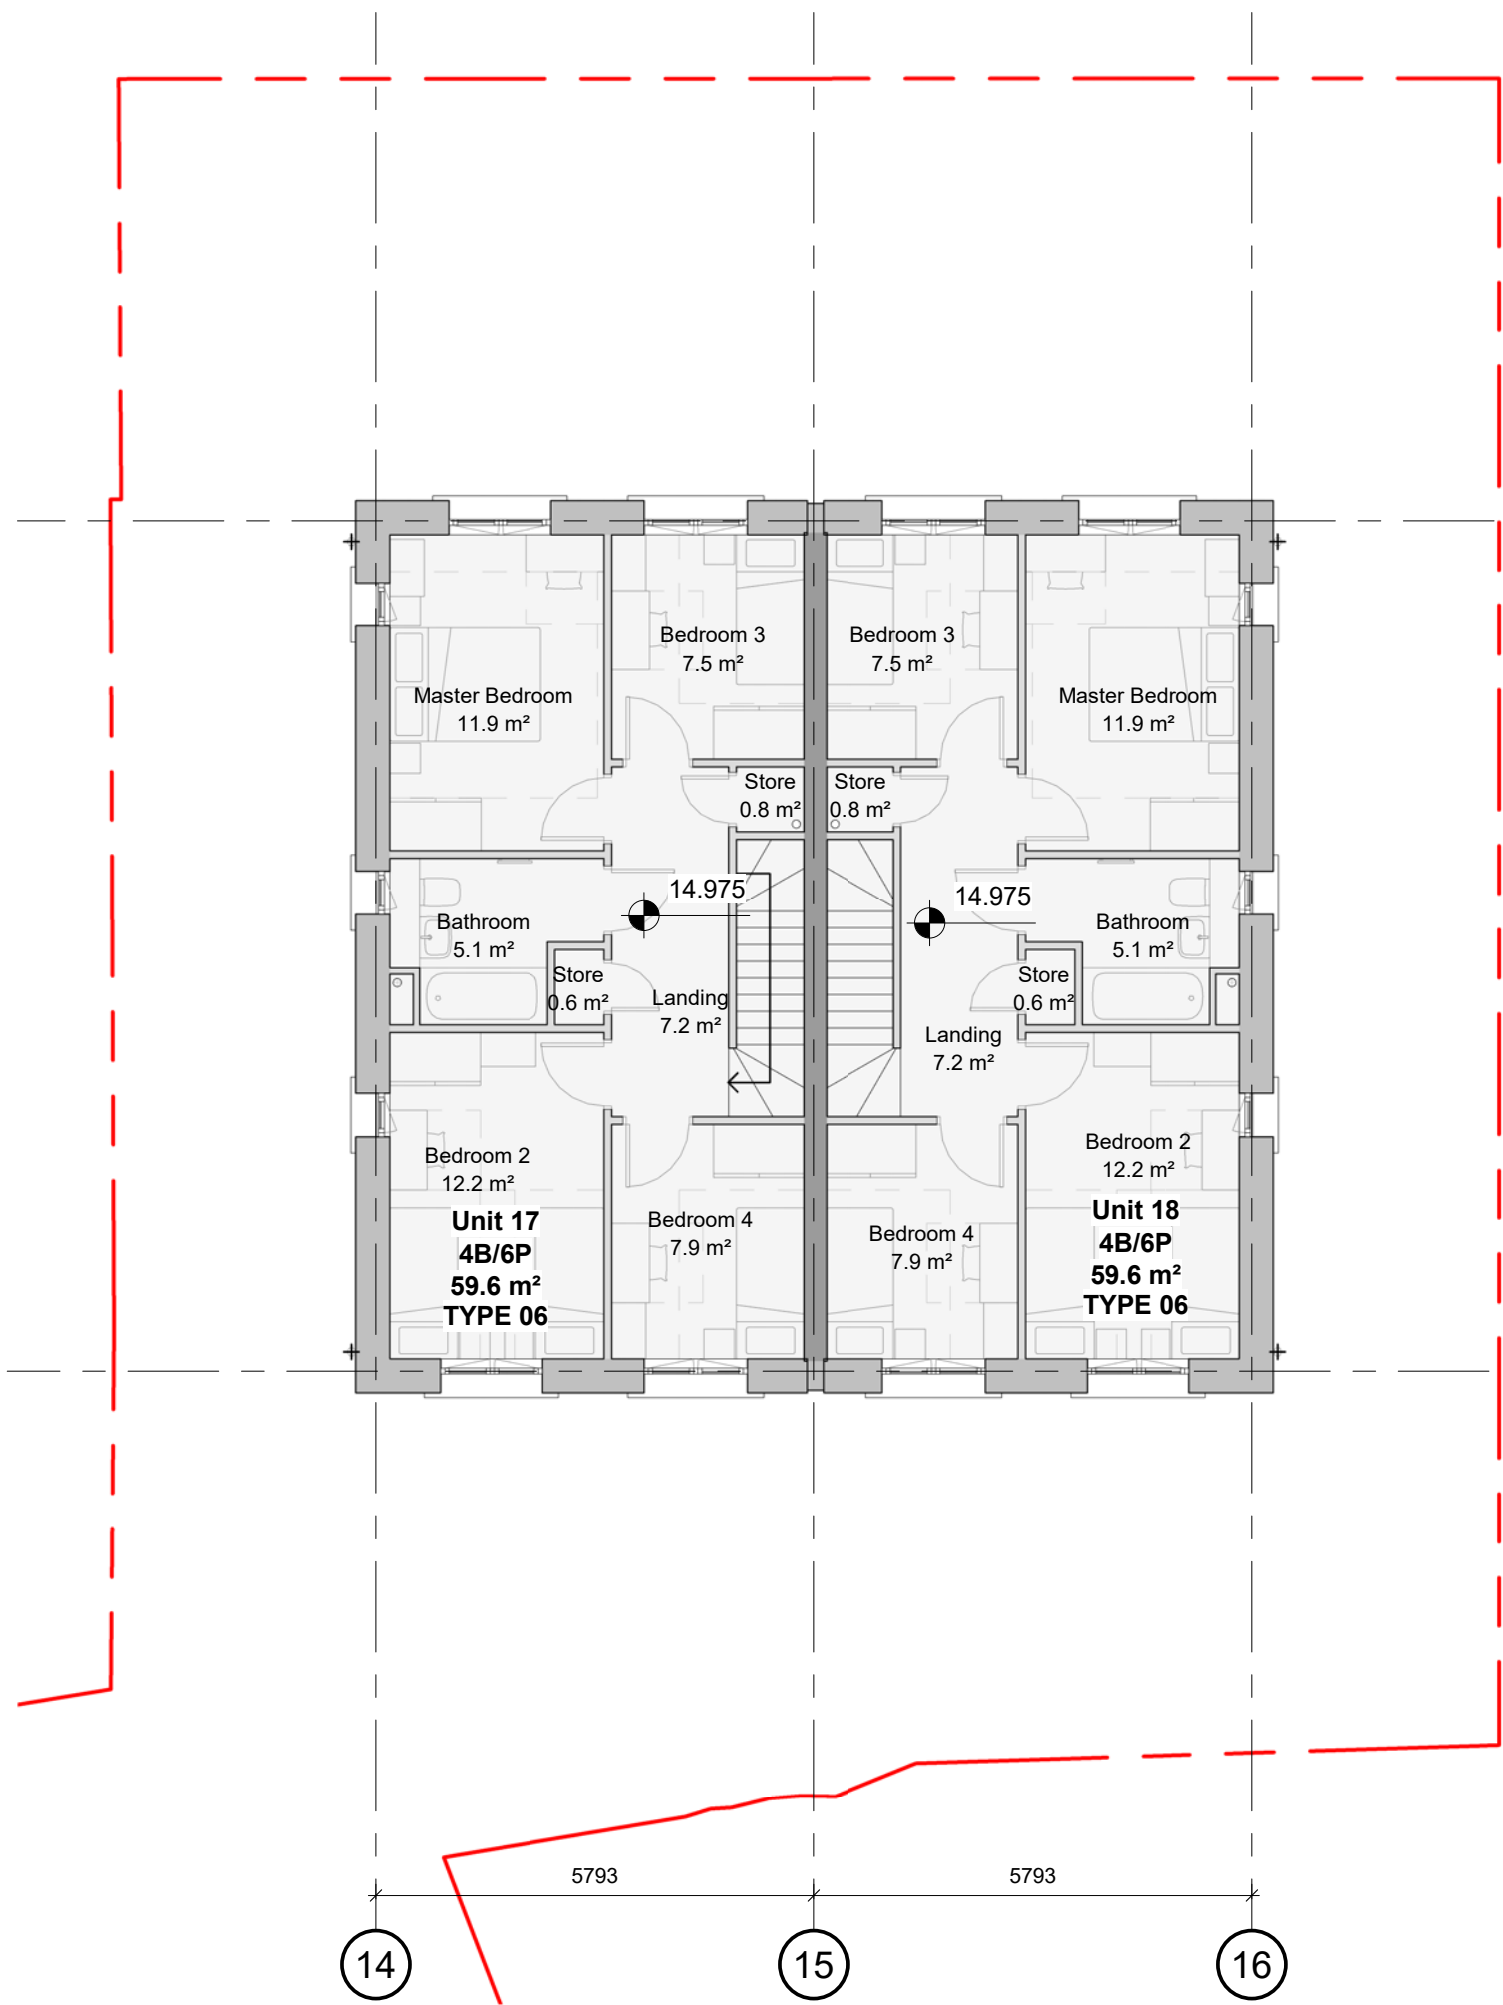

2 FIRST FLOOR
1 : 100

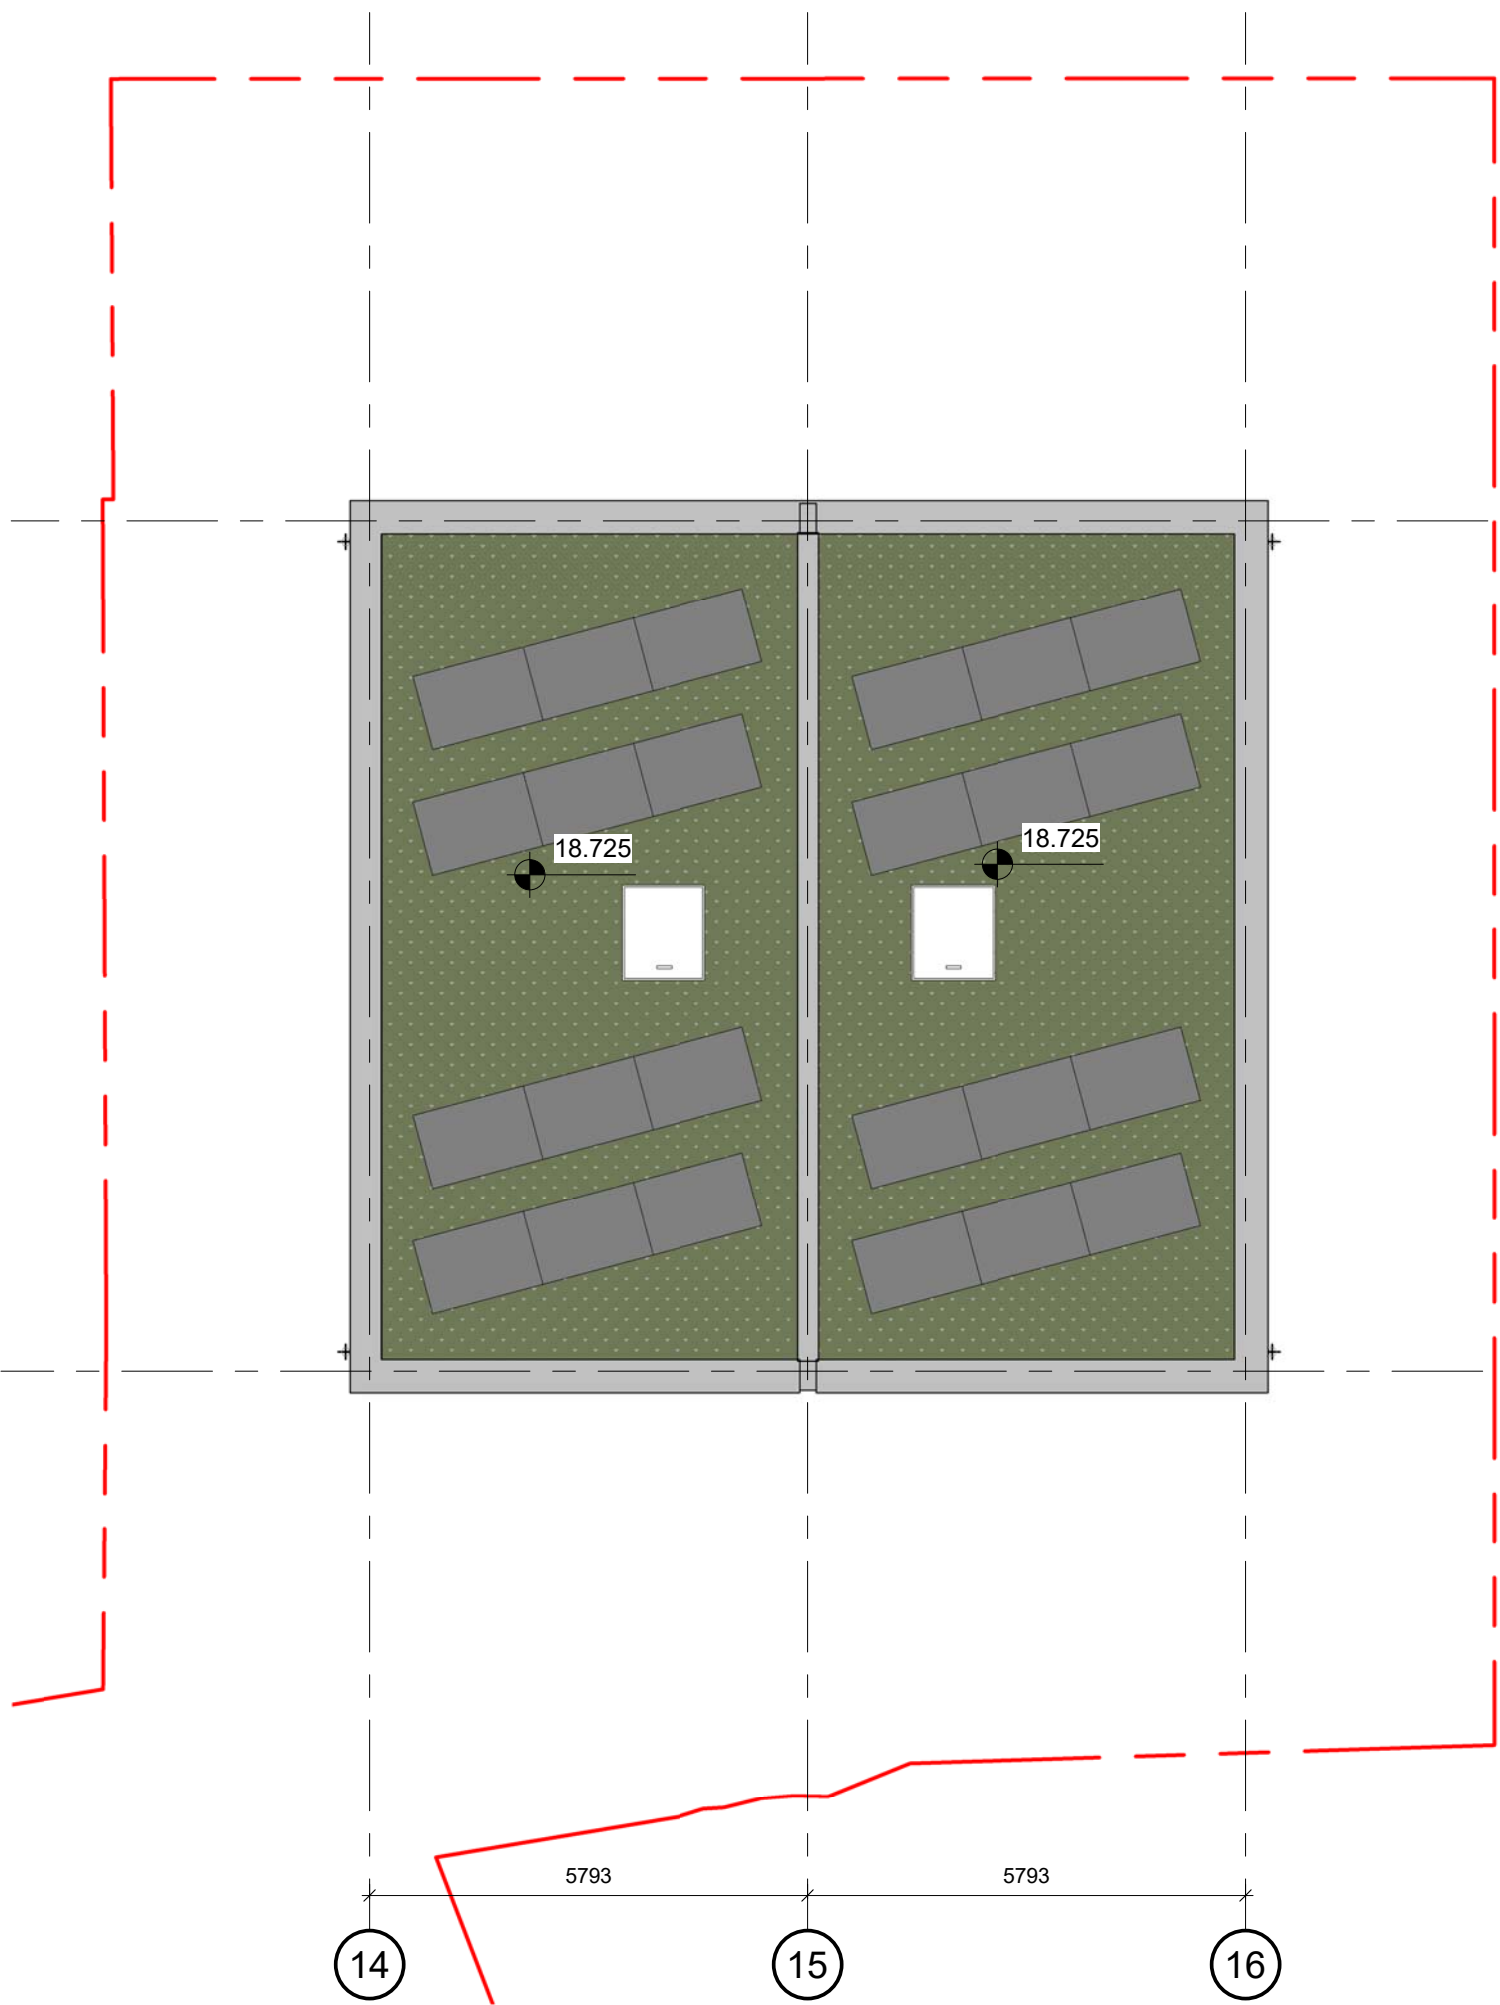


3 ROOF LEVEL
1 : 100

Copyright reserved

All dimensions to be checked on site before work commences.
Figured dimensions to be taken in preference to scaled dimensions.
If in doubt please ask.

KEY PLAN

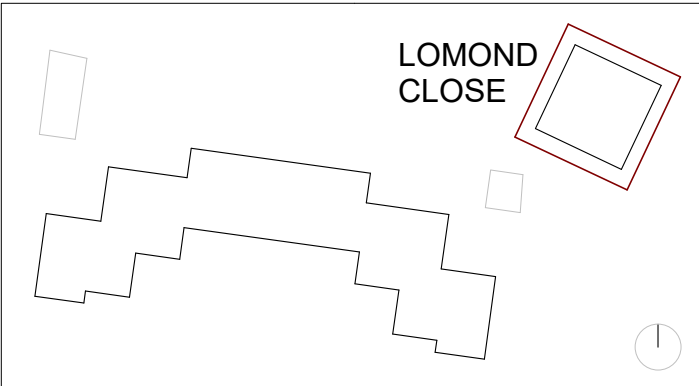

P5	Revised as requested	21/09/22
P4	General update	13/09/22
P3	First issue / General update	05/09/22
P2	Revised as clouded	24/08/22
P1	First Issue	23/08/22

Revision	Description	Date
----------	-------------	------

STATUS

Preliminary

PROJECT

Watts Close

DRAWING

Lomond Close Proposed GF, 1st
Floor and Roof GA Plans

DRAWN BY	CHECKED BY	DATE
RC	CB	August'22

SCALE (@ A1)	PROJECT NUMBER
1 : 100	22015

DRAWING NUMBER	REV
WAT - DAR - LC - XX - DR - A - 0120	P5

Project Identifier	Originator	Zone	Level	Type	Discipline	Number	Revision
--------------------	------------	------	-------	------	------------	--------	----------



www.deltaarchitects.co.uk